

PRELIMINARY DRAINAGE REPORT

For

Orchard Logistics Center

APN: 417-020-070

PROJECT LOCATION

NE Corner of Prosperity at Distribution Way

PREPARED FOR

Orchard Logistics Venture, LLC
3501 Jamboree Road, Suite 230
Newport Beach, CA 92660
(949) 283-5713

PREPARED BY

HUITT-ZOLLARS

Huitt-Zollars, Inc.
3990 Concours, Suite 330
Ontario, CA 91764
Ph: (909) 941-7799
Fax: (909) 941-7789




Manuel Gonzales, PE 06/06/22
C65195, Exp 09/30/2023

PREPARATION DATE

Prepared: 2/14/2022
Revised: 6/3/2022

HZ PROJECT NUMBER

R312838.01

Table of Contents

<u>Title</u>	<u>Page</u>
Introduction	1
Purpose	1
Existing Condition	1
Proposed Condition	1
Hydrologic Analyses	1
Results	2

List of Appendices

Appendix A	Existing & Proposed Hydrology Maps
Appendix B	100-year Rational Method Analyses
Appendix C	2- & 100-year Unit Hydrograph Analyses
Appendix D	Basin Routing Analysis
Appendix E	Hydraulic Analysis (WSPG)
Appendix F	Catch Basin Calculations
Appendix G	Hydrologic Soils Group and Isohyetal Map
Appendix H	Reference Plans

Introduction

This project is a new development consisting of an industrial facility located at the northeast corner of Prosperity Way and Distribution Way, west of Nicholas Road and south of the 60-freeway in the City of Beaumont. Proposed building is approximately 600,000 SF on 30.91 acres of a partially improved lot.

Purpose

The purpose of this preliminary report is to present drainage patterns, design flow rates, and storm drain components for the proposed development. Drainage maps (Appendix A) and hydraulic analyses reflect the tributary drainage areas and 100-year storm event runoff flows (Q_{100}).

Existing Condition

The existing site is a rectangular-shaped lot and partially developed. The site's northwest corner is developed with a produce store and sheds; the rest of the site is used for agriculture. From the highpoint located on the northeast corner of the lot, the site's elevation decreases with an average slope of 4.1%. Existing drainage patterns direct runoff to four discharge points. Discharge Point (DP) 1 is on the northeast corner of the lot. Discharge Point 2 is on the south mid area of the lot. Discharge Point 3 is on the southwest corner of the lot. Discharge Point 4 is on the northwest corner of the lot. Runoff from DP-1 is directed to San Timoteo Creek Reach 3, 2, & 1A; Santa Ana River Reach 4 & 3; and Prado Flood Control Basin. Runoff from DP's 2-4 is directed to detention basins at Distribution Way and W 4th St. After detention, runoff is discharged to the existing stream south of W 4th St. From the stream, runoff is directed to San Timoteo Creek Reach 3, 2, & 1A; Santa Ana River Reach 4 & 3; and Prado Flood Control Basin. The FEMA designation is unshaded Zone X. An area determined to be outside of the 0.2% annual chance of flood plain.

Proposed Condition

In the proposed condition, runoff from the site's parking lots, driveways, and roof drains will be directed to catch basins number 1-9 (CB#1-9) and conveyed by storm drain lines A & B to the proposed bioretention basin located along the westerly edge of the project. Low flow runoff from the southwest corner of the lot will be intercepted by a series of two three-inch parkway pipes then conveyed into a gravel filtration trench. Higher event runoff will flow by to catch basin number 10 (CB#10). Overflow from the bioretention basin and gravel filtration trench will be conveyed by the proposed storm drain to the existing 42-inch public storm drain lateral C-4 in Prosperity Way. See Proposed Drainage Map in Appendix A. See storm drain lateral C-4 plans in Appendix H.

Although lateral C-4 was designed to accept and convey runoff from a 100-year storm, peak storm mitigation is recommended. There appears to be limitations due to a lack of downstream storm drain improvements. In addition, this project needed to comply with HCOC 2-yr

mitigation that required a controlled discharge rate in order not to exceed existing historic discharge from the site.

Hydrologic Analyses

Hydrologic analyses were prepared using the methodology outlined in the Riverside County Flood Control & Water Conservation District (RCFC&WCD) Hydrology Manual dated April 1978. Rational Method analyses were completed for existing and proposed 100-year storm events using Civild software, version 7.1. Unit hydrograph and basin routing analyses were also completed using Civild software.

The 100-year 1-hour storm depth was taken from the isohyetal maps in the Hydrology Manual. The site's hydrologic soils group type is "D" and was taken from Riverside County's Stormwater & Water Conservation Tracking Tool. For the proposed development's hydrologic analyses, a commercial land use was used with an AMC of 3. See hydrologic soils group type & isohyetal maps in Appendix G.




Results

Existing condition unit hydrograph analyses were prepared to determine the allowable 100-year flow (Q_{100}) discharge for the 30.91 acres of partially improved land. Unit hydrograph analyses for the proposed development were prepared to determine the post development Q_{100} . Existing & proposed unit hydrographs were used in the basin routing analysis. Results from the basin routing analysis show the proposed post development Q_{100} is less than the existing Q_{100} . The highest water surface elevation (WSE) occurs during the 100-yr 1-hour storm event and is only 1.30 feet (2533.8) above the bottom (2532.5) elevation of the proposed bioretention basin. The proposed bioretention basin is designed with 1 foot of freeboard and drains within 48 hours in the storm events analyzed. See basin routing analysis in Appendix D.

All proposed onsite surface drainage and storm drain components are sized adequately for 100-year storm event. Onsite storm drain hydraulics will be provided in final design documents.

Appendix A

Existing & Proposed Hydrology Maps

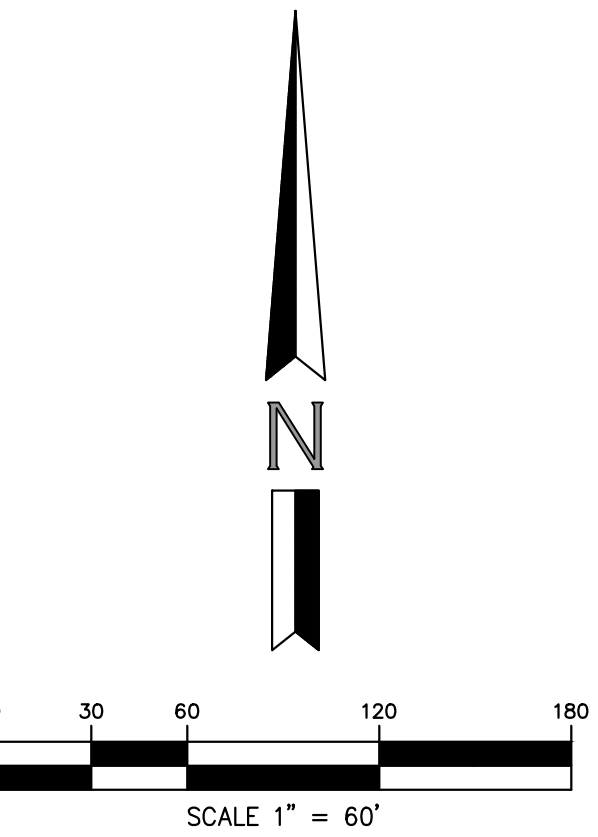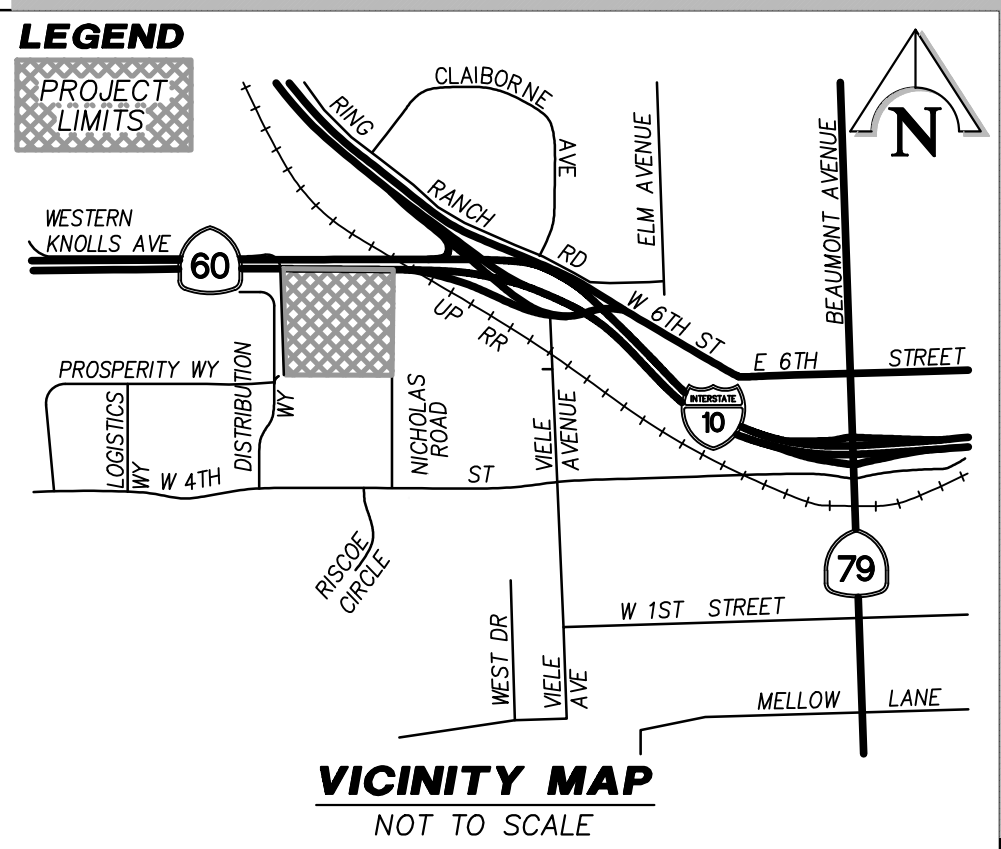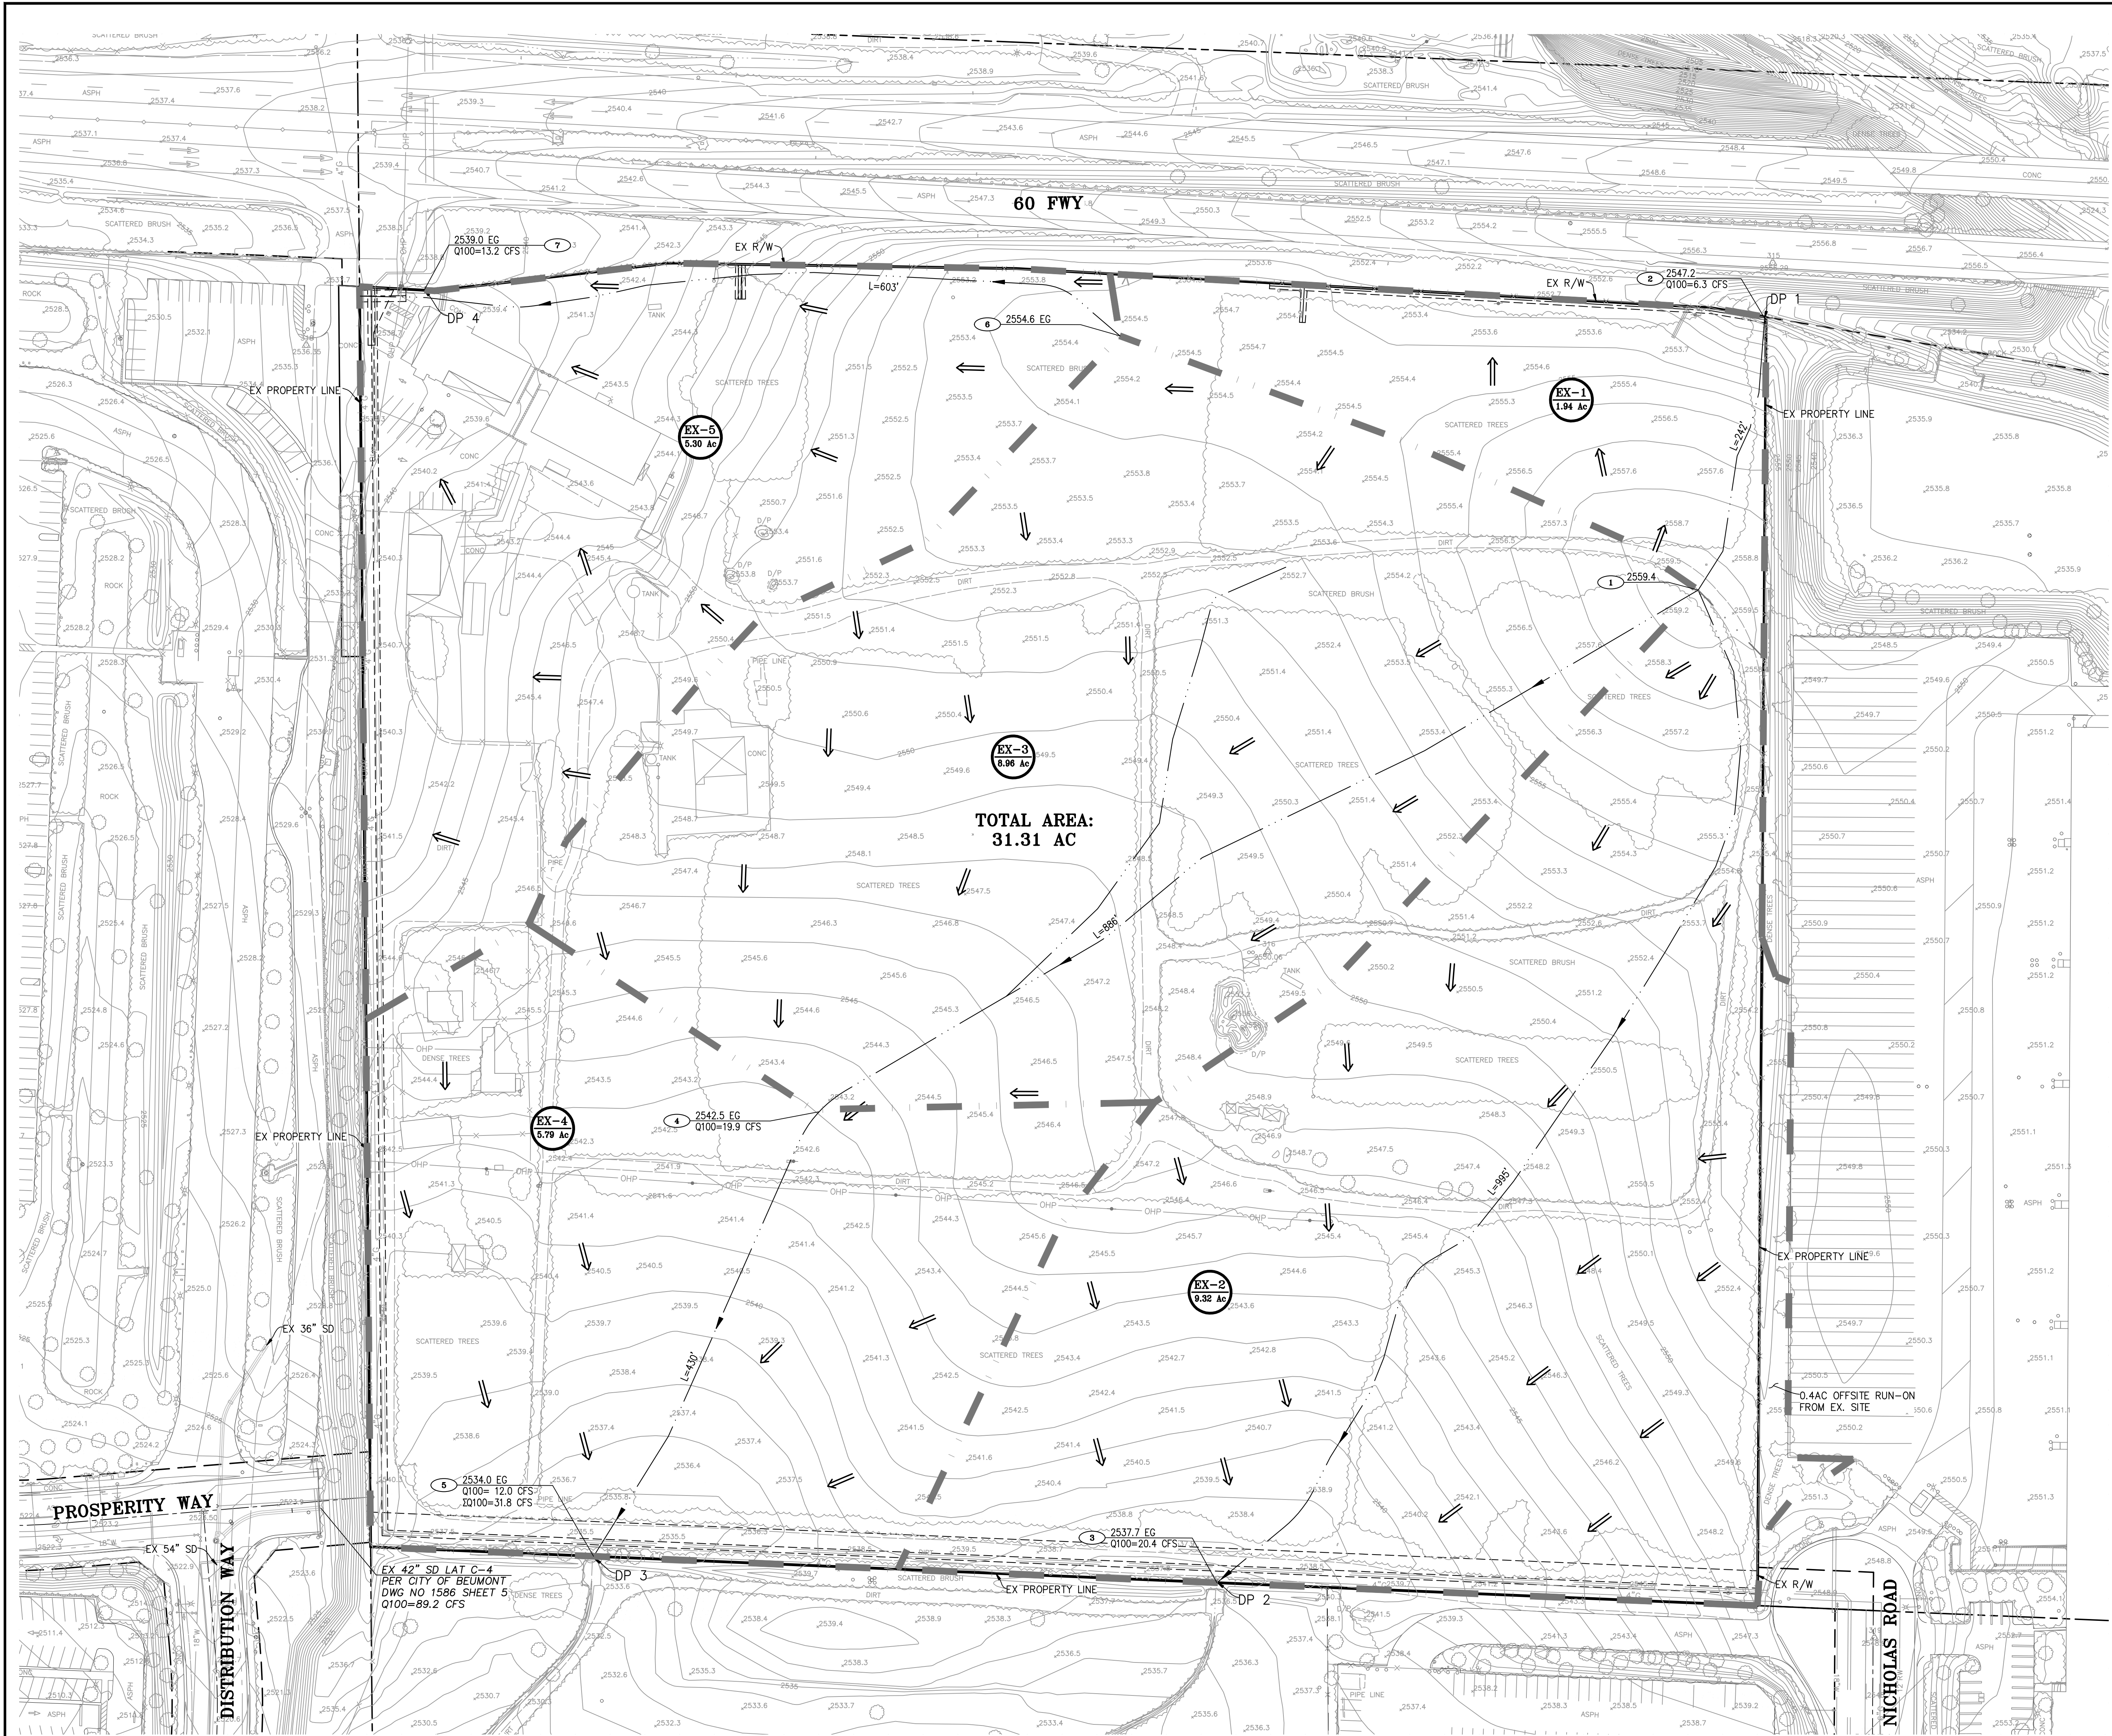

- LEGEND**
- TRIBUTARY AREA IN ACRES
 - LENGTH OF FLOW
 - DISCHARGE POINT
 - DRAINAGE BOUNDARY
 - FLOWLINE
 - FLOW DIRECTION

FLOOD ZONE

1. THE PROPERTY SHOWN HEREON IS LOCATED WITHIN UNSHADED FLOOD ZONE X. PANEL 06065C0811G EFF. 08/28/2008.

OWNER
ORCHARD LOGISTICS VENTURE LLC
C/O TRAMMEL CROW SO CAL DEVELOPMENT INC.
3501 JANGOREE ROAD, SUITE 230
NEWPORT BEACH, CA 92660
PHONE: (949) 283-5713
CONTACT: KYLE DORAND


ENGINEER
HUITT-ZOLLARS
3990 CONCOURS, SUITE 330
ONTARIO, CA 91764
PHONE: (909) 941-7799
CONTACT: JOHNNY MURAD OR
MANNY GONZALES




CITY OF BEAUMONT

**PRELIMINARY DRAINAGE MAP
EXISTING CONDITION**

ORCHARD LOGISTICS CENTER

HUITT-ZOLLARS
Huitt-Zollars, Inc.
3990 CONCOURS, SUITE 330 • ONTARIO, CALIFORNIA 91764 • (909) 941-7799

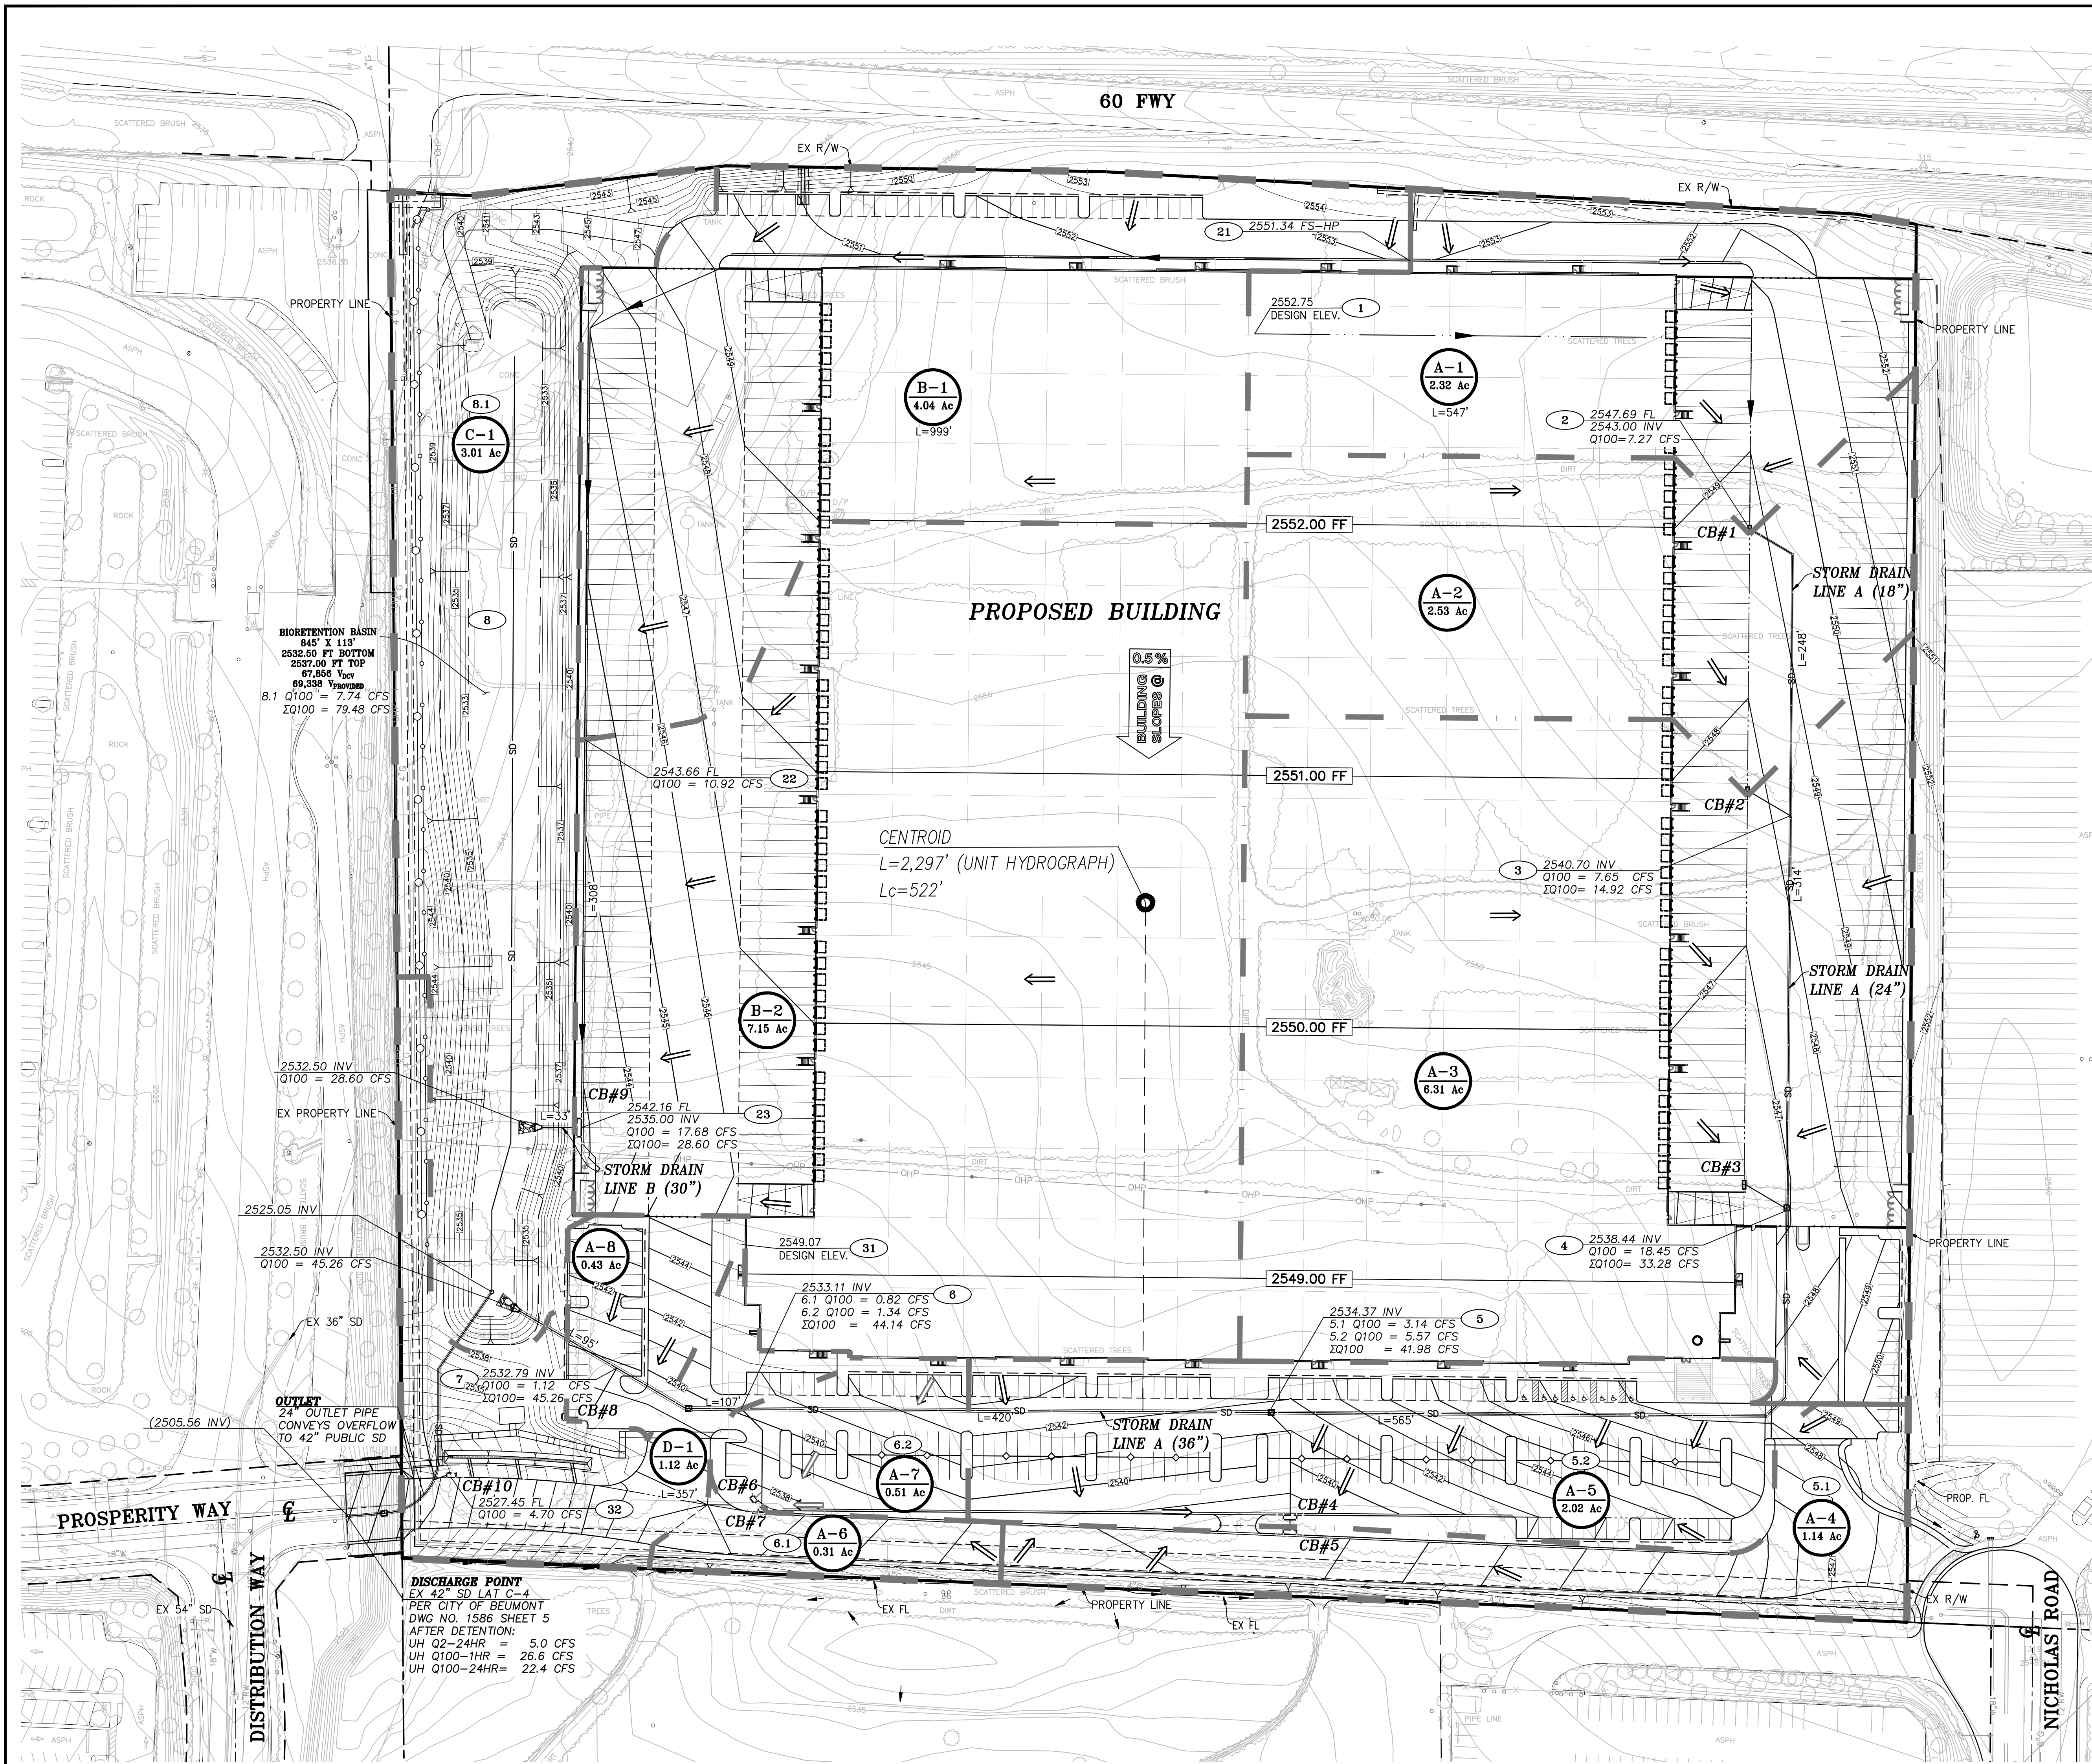

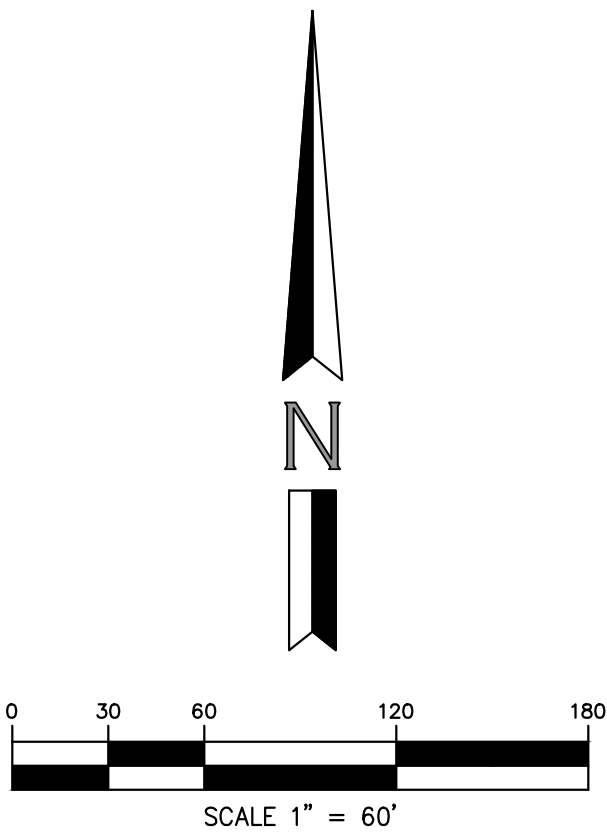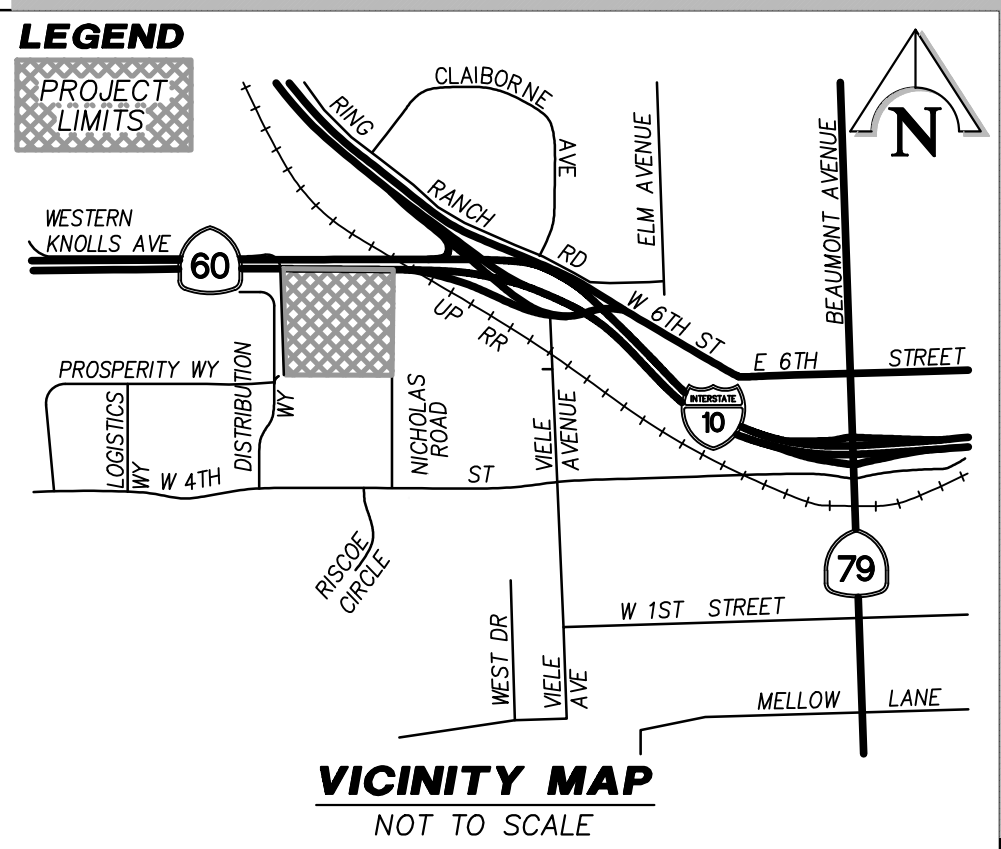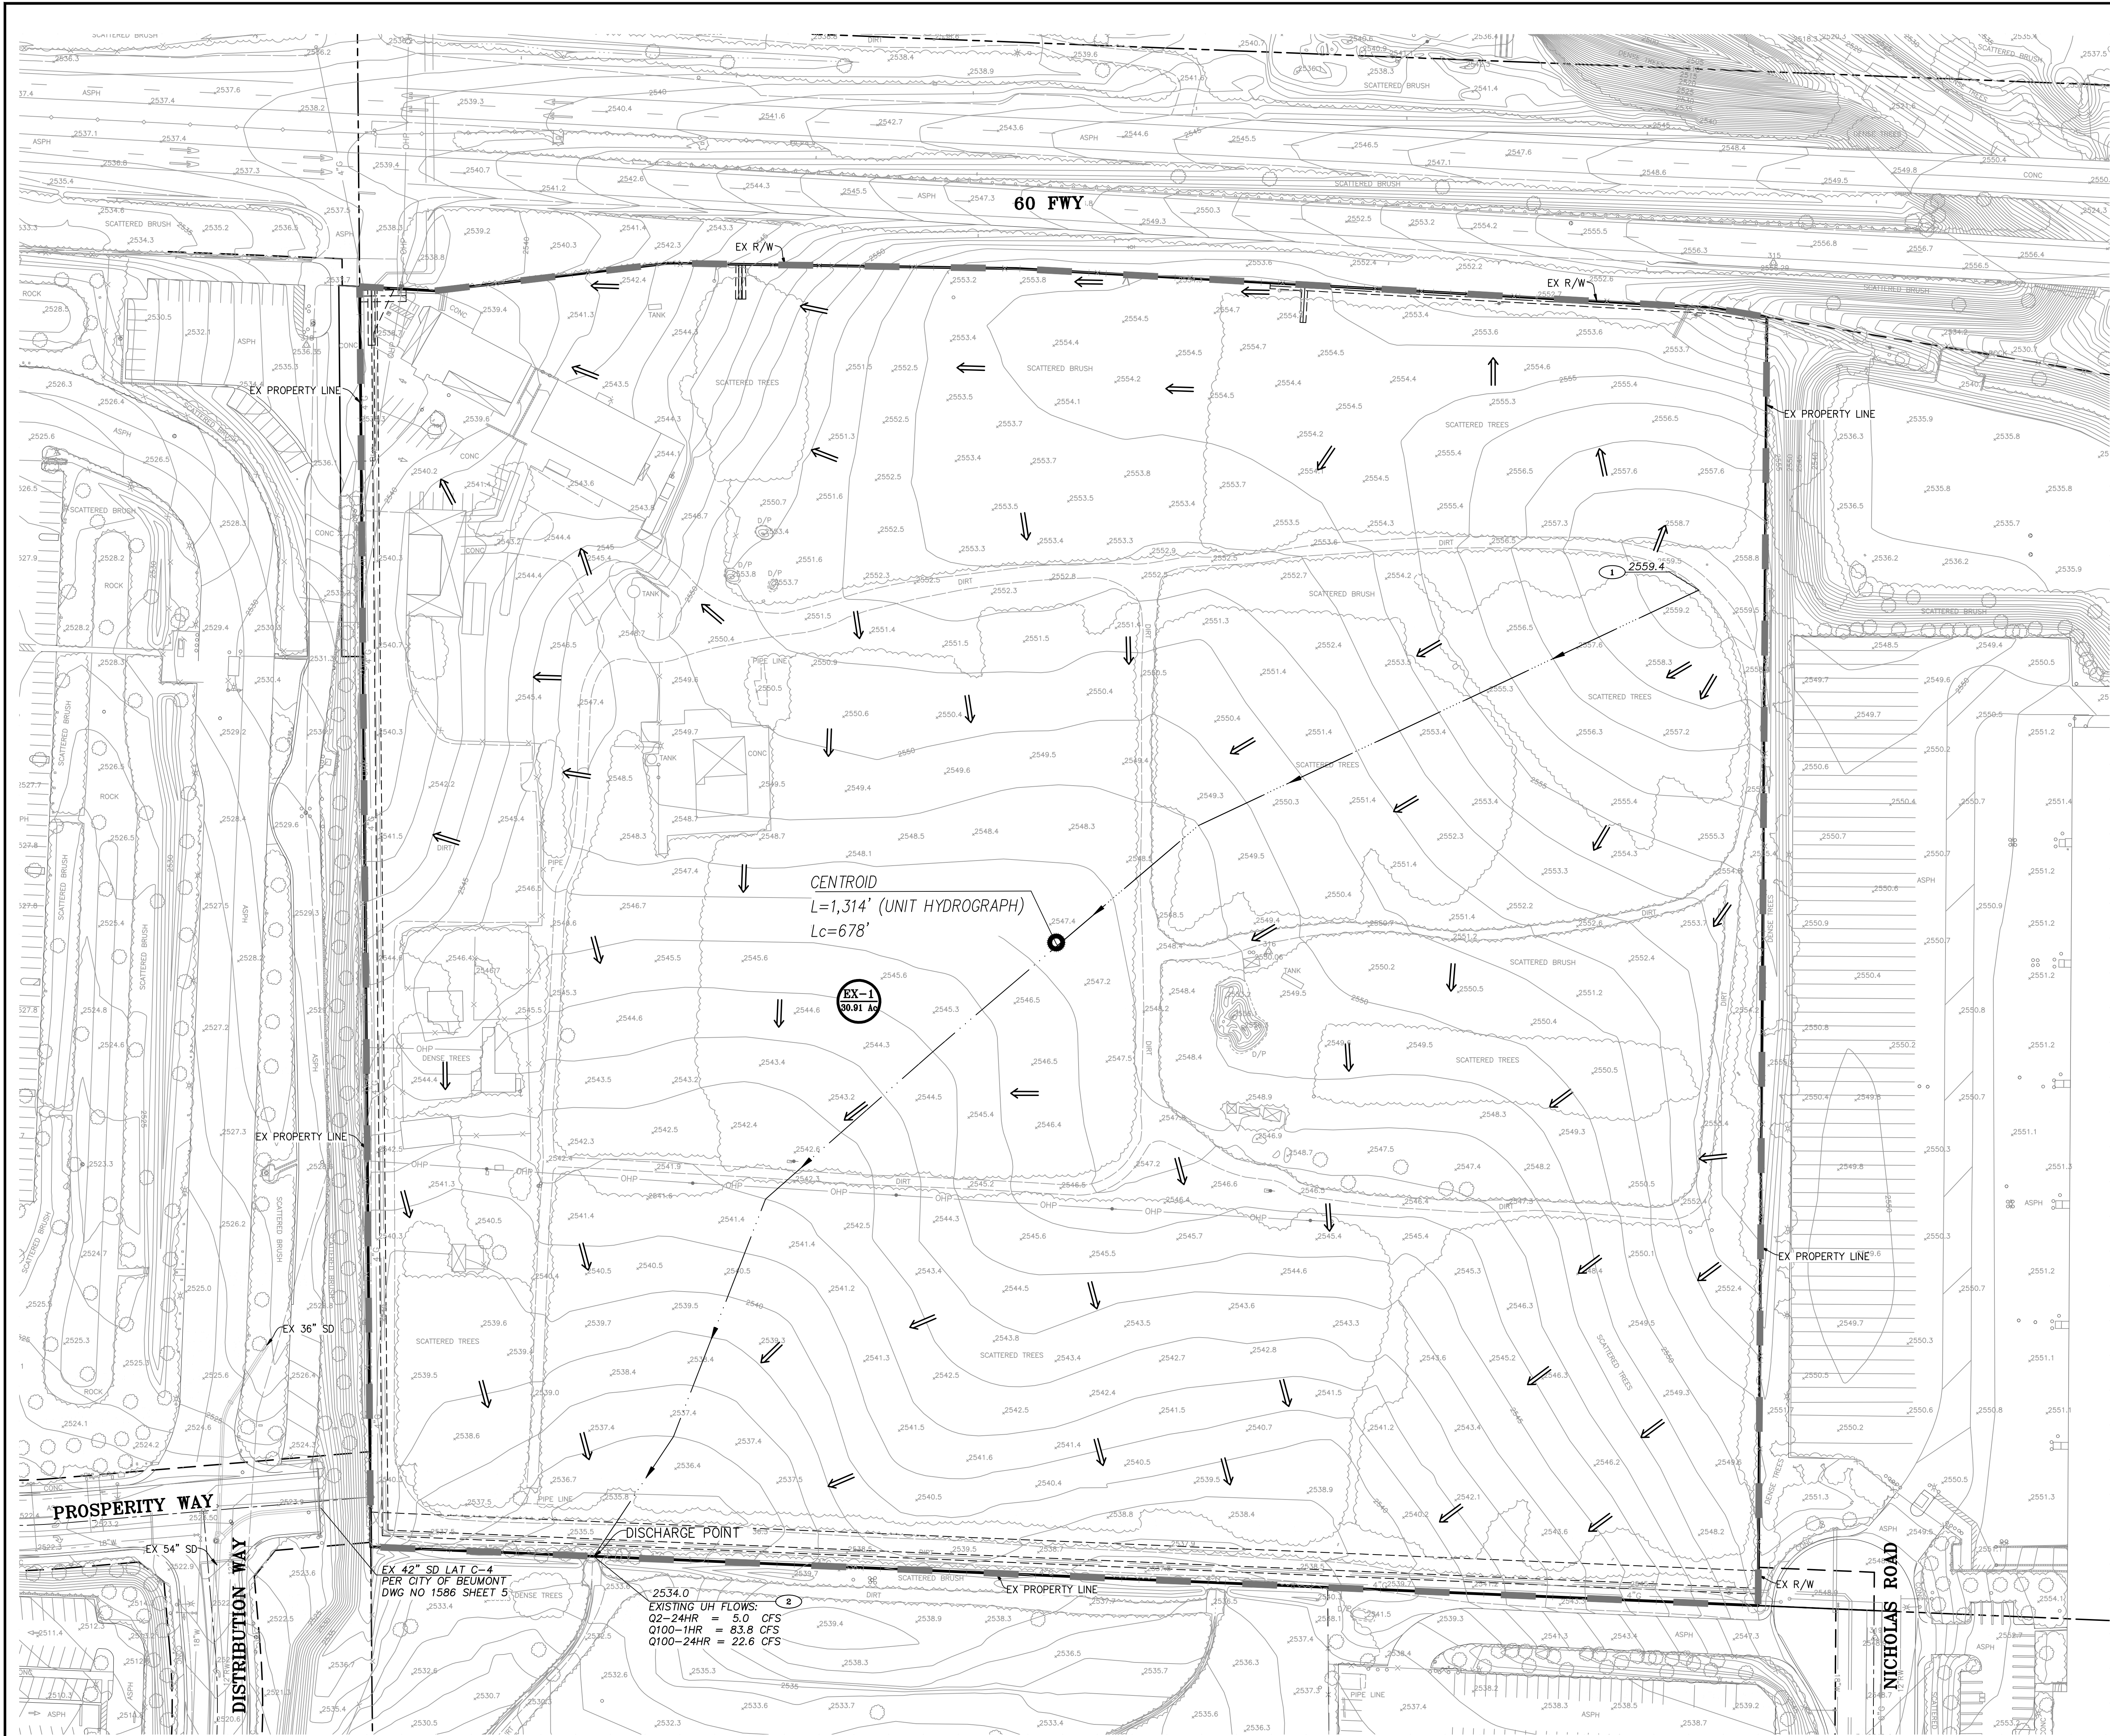

- LEGEND**
- TRIBUTARY AREA IN ACRES
 - DISCHARGE POINT
 - DRAINAGE BOUNDARY
 - FLOWLINE
 - FLOW DIRECTION




OWNER
ORCHARD LOGISTICS VENTURE LLC
C/O TRAMMEL CROW SO CAL DEVELOPMENT INC.
3501 JAMBOREE ROAD, SUITE 230
NEWPORT BEACH, CA 92660
PHONE: (949) 283-5713
CONTACT: KYLE DORAND

ENGINEER
HUITT-ZOLLARS
3990 CONCOURS, SUITE 330
ONTARIO, CA 91764
PHONE: (909) 941-7799
CONTACT: JOHNNY MURAD OR
MANNY GONZALES

CITY OF BEAUMONT

**PRELIMINARY UNIT HYDROGRAPH
EXISTING CONDITION**
ORCHARD LOGISTICS CENTER

HUITT-ZOLLARS
Huitt-Zollars, Inc.
3990 CONCOURS, SUITE 330 • ONTARIO, CALIFORNIA 91764 • (909) 941-7799

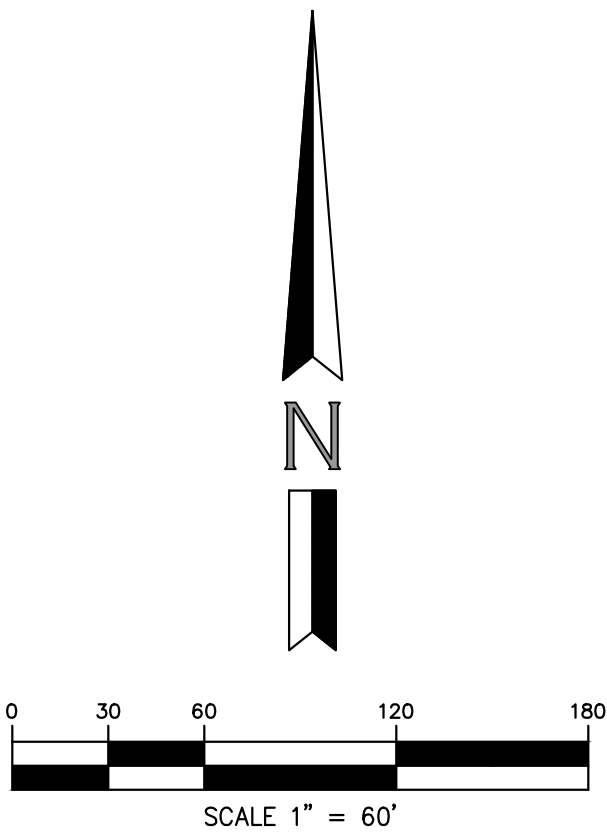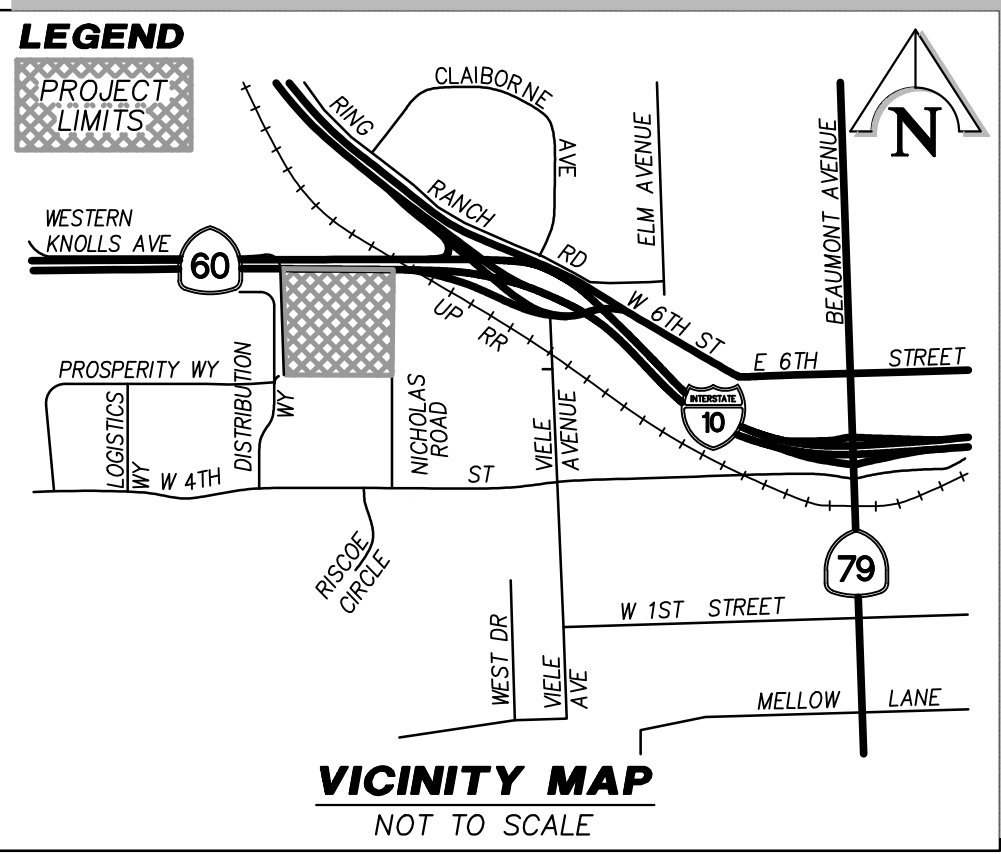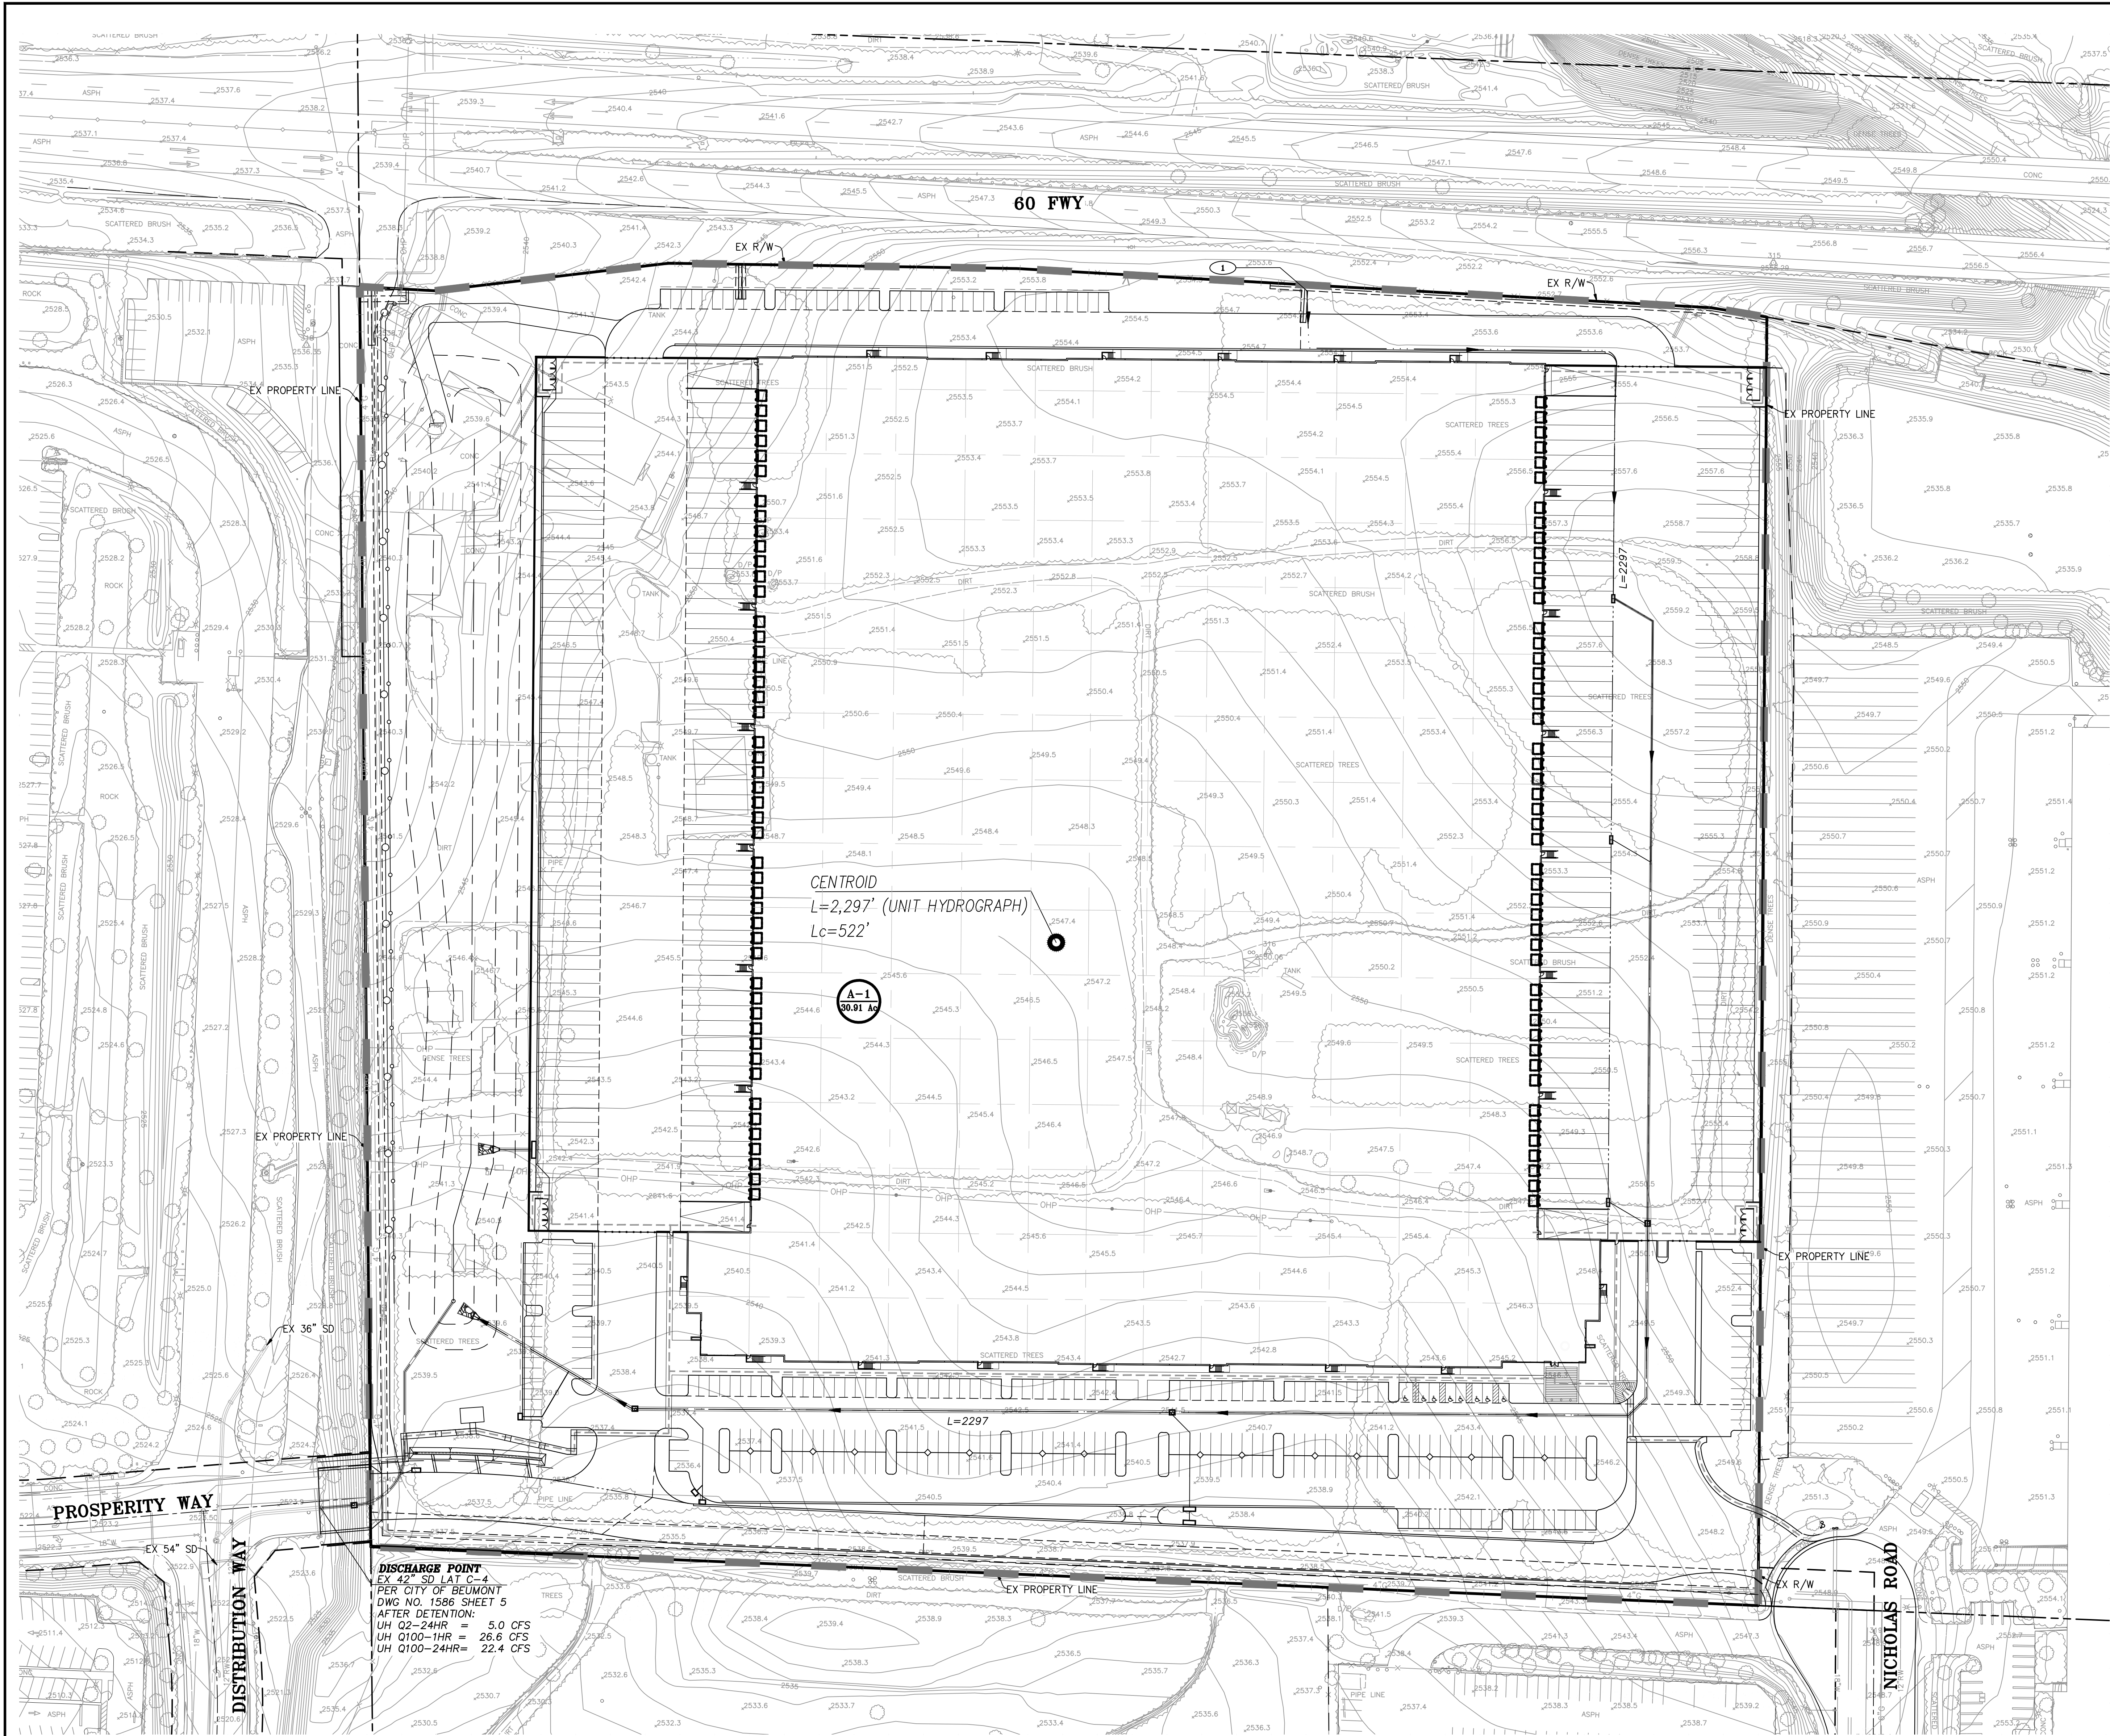

- LEGEND**
- TRIBUTARY AREA IN ACRES
 - DISCHARGE POINT
 - DRAINAGE BOUNDARY
 - FLOWLINE
 - FLOW DIRECTION

OWNER
ORCHARD LOGISTICS VENTURE LLC
C/O TRAMMEL CROW SO CAL DEVELOPMENT INC.
3501 JAMBOREE ROAD, SUITE 230
NEWPORT BEACH, CA 92660
PHONE: (949) 283-5713
CONTACT: KYLE DORAND

ENGINEER
HUITT-ZOLLARS
3990 CONCOURS, SUITE 330
ONTARIO, CA 91764
PHONE: (909) 941-7799
CONTACT: JOHNNY MURAD OR
MANNY GONZALES

DISCHARGE POINT
EX 42 SD LAT C
PER CITY OF BEAUMONT
DWG NO. 1586 SHEET 5
AFTER DETENTION:
UH 02-24HR = 5.0 CFS
UH 0100-1HR = 26.6 CFS
UH 0100-24HR= 22.4 CFS

HUITT-ZOLLARS
Huitt-Zollars, Inc.
3990 CONCOURS, SUITE 330 • ONTARIO, CALIFORNIA 91764 • (909) 941-7799

CITY OF BEAUMONT
PRELIMINARY UNIT HYDROGRAPH
PROPOSED CONDITION
ORCHARD LOGISTICS CENTER

SHEET **1** NO. **1**

Appendix B

100-year Rational Method Analyses

Riverside County Rational Hydrology Program

CIVILCADD/CIVILDESIGN Engineering Software, (c) 1989 - 2005 Version 7.1
Rational Hydrology Study Date: 05/31/22 File:2838Q100EX.out

ORCHARD LOGISTICS CENTER
100 YR STORM EVENT - EXISTING CONDITION
2838Q100EX
SD

***** Hydrology Study Control Information *****

English (in-lb) Units used in input data file

Program License Serial Number 6145

Rational Method Hydrology Program based on
Riverside County Flood Control & Water Conservation District
1978 hydrology manual

Storm event (year) = 100.00 Antecedent Moisture Condition = 3

Standard intensity-duration curves data (Plate D-4.1)
For the [Beaumont] area used.
10 year storm 10 minute intensity = 2.300(In/Hr)
10 year storm 60 minute intensity = 0.890(In/Hr)
100 year storm 10 minute intensity = 3.410(In/Hr)
100 year storm 60 minute intensity = 1.320(In/Hr)

Storm event year = 100.0
Calculated rainfall intensity data:
1 hour intensity = 1.320(In/Hr)
Slope of intensity duration curve = 0.5300

+++++
Process from Point/Station 1.000 to Point/Station 2.000
**** INITIAL AREA EVALUATION ****

Initial area flow distance = 242.000(Ft.)
Top (of initial area) elevation = 2559.400(Ft.)
Bottom (of initial area) elevation = 2547.200(Ft.)
Difference in elevation = 12.200(Ft.)
Slope = 0.05041 s(percent)= 5.04
TC = k(0.530)*[(length^3)/(elevation change)]^0.2
Initial area time of concentration = 8.656 min.
Rainfall intensity = 3.683(In/Hr) for a 100.0 year storm
UNDEVELOPED (poor cover) subarea
Runoff Coefficient = 0.885
Decimal fraction soil group A = 0.000
Decimal fraction soil group B = 0.000
Decimal fraction soil group C = 0.000
Decimal fraction soil group D = 1.000
RI index for soil(AMC 3) = 95.60
Pervious area fraction = 1.000; Impervious fraction = 0.000
Initial subarea runoff = 6.326(CFS)
Total initial stream area = 1.940(Ac.)
Pervious area fraction = 1.000

+++++

Process from Point/Station 1.000 to Point/Station 3.000
**** INITIAL AREA EVALUATION ****

Initial area flow distance = 995.000(Ft.)
Top (of initial area) elevation = 2559.400(Ft.)
Bottom (of initial area) elevation = 2537.700(Ft.)
Difference in elevation = 21.700(Ft.)
Slope = 0.02181 s(percent)= 2.18
TC = $k(0.530)*[(length^3)/(elevation\ change)]^{0.2}$
Initial area time of concentration = 18.017 min.
Rainfall intensity = 2.497(In/Hr) for a 100.0 year storm
UNDEVELOPED (poor cover) subarea
Runoff Coefficient = 0.878
Decimal fraction soil group A = 0.000
Decimal fraction soil group B = 0.000
Decimal fraction soil group C = 0.000
Decimal fraction soil group D = 1.000
RI index for soil(AMC 3) = 95.60
Pervious area fraction = 1.000; Impervious fraction = 0.000
Initial subarea runoff = 20.446(CFS)
Total initial stream area = 9.320(Ac.)
Pervious area fraction = 1.000

+++++
Process from Point/Station 1.000 to Point/Station 4.000
**** INITIAL AREA EVALUATION ****

Initial area flow distance = 886.000(Ft.)
Top (of initial area) elevation = 2559.400(Ft.)
Bottom (of initial area) elevation = 2542.500(Ft.)
Difference in elevation = 16.900(Ft.)
Slope = 0.01907 s(percent)= 1.91
TC = $k(0.530)*[(length^3)/(elevation\ change)]^{0.2}$
Initial area time of concentration = 17.667 min.
Rainfall intensity = 2.523(In/Hr) for a 100.0 year storm
UNDEVELOPED (poor cover) subarea
Runoff Coefficient = 0.879
Decimal fraction soil group A = 0.000
Decimal fraction soil group B = 0.000
Decimal fraction soil group C = 0.000
Decimal fraction soil group D = 1.000
RI index for soil(AMC 3) = 95.60
Pervious area fraction = 1.000; Impervious fraction = 0.000
Initial subarea runoff = 19.866(CFS)
Total initial stream area = 8.960(Ac.)
Pervious area fraction = 1.000

+++++
Process from Point/Station 4.000 to Point/Station 5.000
**** IMPROVED CHANNEL TRAVEL TIME ****

Upstream point elevation = 2542.500(Ft.)
Downstream point elevation = 2534.000(Ft.)
Channel length thru subarea = 430.000(Ft.)
Channel base width = 2.000(Ft.)
Slope or 'Z' of left channel bank = 100.000
Slope or 'Z' of right channel bank = 100.000
Estimated mean flow rate at midpoint of channel = 25.876(CFS)
Manning's 'N' = 0.020
Maximum depth of channel = 1.000(Ft.)
Flow(q) thru subarea = 25.876(CFS)

Depth of flow = 0.287(Ft.), Average velocity = 2.930(Ft/s)
Channel flow top width = 59.474(Ft.)
Flow Velocity = 2.93(Ft/s)
Travel time = 2.45 min.
Time of concentration = 20.11 min.

Sub-Channel No. 1 Critical depth = 0.324(Ft.)
' ' ' Critical flow top width = 66.844(Ft.)
' ' ' Critical flow velocity= 2.319(Ft/s)
' ' ' Critical flow area = 11.160(Sq.Ft)

Adding area flow to channel
UNDEVELOPED (poor cover) subarea
Runoff Coefficient = 0.877
Decimal fraction soil group A = 0.000
Decimal fraction soil group B = 0.000
Decimal fraction soil group C = 0.000
Decimal fraction soil group D = 1.000
RI index for soil(AMC 3) = 95.60
Pervious area fraction = 1.000; Impervious fraction = 0.000
Rainfall intensity = 2.356(In/Hr) for a 100.0 year storm
Subarea runoff = 11.965(CFS) for 5.790(Ac.)
Total runoff = 31.831(CFS) Total area = 14.750(Ac.)
Depth of flow = 0.311(Ft.), Average velocity = 3.085(Ft/s)

Sub-Channel No. 1 Critical depth = 0.354(Ft.)
' ' ' Critical flow top width = 72.703(Ft.)
' ' ' Critical flow velocity= 2.411(Ft/s)
' ' ' Critical flow area = 13.204(Sq.Ft)

+++++
Process from Point/Station 6.000 to Point/Station 7.000
**** INITIAL AREA EVALUATION ****

Initial area flow distance = 603.000(Ft.)
Top (of initial area) elevation = 2554.600(Ft.)
Bottom (of initial area) elevation = 2539.000(Ft.)
Difference in elevation = 15.600(Ft.)
Slope = 0.02587 s(percent)= 2.59
 $TC = k(0.530)*[(length^3)/(elevation\ change)]^{0.2}$
Initial area time of concentration = 14.251 min.
Rainfall intensity = 2.828(In/Hr) for a 100.0 year storm
UNDEVELOPED (poor cover) subarea
Runoff Coefficient = 0.881
Decimal fraction soil group A = 0.000
Decimal fraction soil group B = 0.000
Decimal fraction soil group C = 0.000
Decimal fraction soil group D = 1.000
RI index for soil(AMC 3) = 95.60
Pervious area fraction = 1.000; Impervious fraction = 0.000
Initial subarea runoff = 13.202(CFS)
Total initial stream area = 5.300(Ac.)
Pervious area fraction = 1.000
End of computations, total study area = 31.31 (Ac.)
The following figures may
be used for a unit hydrograph study of the same area.

Area averaged pervious area fraction(A_p) = 1.000
Area averaged RI index number = 89.0

Riverside County Rational Hydrology Program

CIVILCADD/CIVILDESIGN Engineering Software, (c) 1989 - 2005 Version 7.1
Rational Hydrology Study Date: 02/09/22 File:2838q100p.out

ORCHARD LOGISTICS CENTER

100 YR STORM EVENT - PROPOSED CONDITION

2838Q100P

SD

***** Hydrology Study Control Information *****

English (in-lb) Units used in input data file

Program License Serial Number 6145

Rational Method Hydrology Program based on
Riverside County Flood Control & Water Conservation District
1978 hydrology manual

Storm event (year) = 100.00 Antecedent Moisture Condition = 3

Standard intensity-duration curves data (Plate D-4.1)

For the [Beaumont] area used.

10 year storm 10 minute intensity = 2.300(In/Hr)

10 year storm 60 minute intensity = 0.890(In/Hr)

100 year storm 10 minute intensity = 3.410(In/Hr)

100 year storm 60 minute intensity = 1.320(In/Hr)

Storm event year = 100.0

Calculated rainfall intensity data:

1 hour intensity = 1.320(In/Hr)

Slope of intensity duration curve = 0.5300

+++++
Process from Point/Station 1.000 to Point/Station 2.000
**** INITIAL AREA EVALUATION ****

Initial area flow distance = 547.000(Ft.)

Top (of initial area) elevation = 2552.750(Ft.)

Bottom (of initial area) elevation = 2547.690(Ft.)

Difference in elevation = 5.060(Ft.)

Slope = 0.00925 s(percent)= 0.93

TC = $k(0.300)*[(length^3)/(elevation\ change)]^{0.2}$

Initial area time of concentration = 9.530 min.

Rainfall intensity = 3.500(In/Hr) for a 100.0 year storm

COMMERCIAL subarea type

Runoff Coefficient = 0.896

Decimal fraction soil group A = 0.000

Decimal fraction soil group B = 0.000

Decimal fraction soil group C = 0.000

Decimal fraction soil group D = 1.000

RI index for soil(AMC 3) = 88.00

Pervious area fraction = 0.100; Impervious fraction = 0.900

Initial subarea runoff = 7.272(CFS)

Total initial stream area = 2.320(Ac.)

Pervious area fraction = 0.100

+++++
Process from Point/Station 2.000 to Point/Station 3.000
**** PIPEFLOW TRAVEL TIME (Program estimated size) ****

Upstream point/station elevation = 2543.000(Ft.)
Downstream point/station elevation = 2540.700(Ft.)
Pipe length = 248.00(Ft.) Manning's N = 0.013
No. of pipes = 1 Required pipe flow = 7.272(CFS)
Nearest computed pipe diameter = 18.00(In.)
Calculated individual pipe flow = 7.272(CFS)
Normal flow depth in pipe = 11.30(In.)
Flow top width inside pipe = 17.40(In.)
Critical Depth = 12.53(In.)
Pipe flow velocity = 6.23(Ft/s)
Travel time through pipe = 0.66 min.
Time of concentration (TC) = 10.19 min.

+++++
Process from Point/Station 3.000 to Point/Station 3.000
**** SUBAREA FLOW ADDITION ****

COMMERCIAL subarea type
Runoff Coefficient = 0.895
Decimal fraction soil group A = 0.000
Decimal fraction soil group B = 0.000
Decimal fraction soil group C = 0.000
Decimal fraction soil group D = 1.000
RI index for soil(AMC 3) = 88.00
Pervious area fraction = 0.100; Impervious fraction = 0.900
Time of concentration = 10.19 min.
Rainfall intensity = 3.377(In/Hr) for a 100.0 year storm
Subarea runoff = 7.651(CFS) for 2.530(Ac.)
Total runoff = 14.923(CFS) Total area = 4.850(Ac.)

+++++
Process from Point/Station 3.000 to Point/Station 4.000
**** PIPEFLOW TRAVEL TIME (Program estimated size) ****

Upstream point/station elevation = 2540.700(Ft.)
Downstream point/station elevation = 2538.440(Ft.)
Pipe length = 314.00(Ft.) Manning's N = 0.013
No. of pipes = 1 Required pipe flow = 14.923(CFS)
Nearest computed pipe diameter = 24.00(In.)
Calculated individual pipe flow = 14.923(CFS)
Normal flow depth in pipe = 15.91(In.)
Flow top width inside pipe = 22.69(In.)
Critical Depth = 16.71(In.)
Pipe flow velocity = 6.75(Ft/s)
Travel time through pipe = 0.78 min.
Time of concentration (TC) = 10.97 min.

+++++
Process from Point/Station 4.000 to Point/Station 4.000
**** SUBAREA FLOW ADDITION ****

COMMERCIAL subarea type
Runoff Coefficient = 0.895
Decimal fraction soil group A = 0.000
Decimal fraction soil group B = 0.000
Decimal fraction soil group C = 0.000

Decimal fraction soil group D = 1.000
RI index for soil(AMC 3) = 88.00
Pervious area fraction = 0.100; Impervious fraction = 0.900
Time of concentration = 10.97 min.
Rainfall intensity = 3.249(In/Hr) for a 100.0 year storm
Subarea runoff = 18.352(CFS) for 6.310(Ac.)
Total runoff = 33.275(CFS) Total area = 11.160(Ac.)

+++++
Process from Point/Station 4.000 to Point/Station 5.000
**** PIPEFLOW TRAVEL TIME (Program estimated size) ****

Upstream point/station elevation = 2538.440(Ft.)
Downstream point/station elevation = 2534.370(Ft.)
Pipe length = 565.00(Ft.) Manning's N = 0.013
No. of pipes = 1 Required pipe flow = 33.275(CFS)
Nearest computed pipe diameter = 30.00(In.)
Calculated individual pipe flow = 33.275(CFS)
Normal flow depth in pipe = 23.48(In.)
Flow top width inside pipe = 24.74(In.)
Critical Depth = 23.55(In.)
Pipe flow velocity = 8.07(Ft/s)
Travel time through pipe = 1.17 min.
Time of concentration (TC) = 12.13 min.

+++++
Process from Point/Station 5.100 to Point/Station 5.100
**** SUBAREA FLOW ADDITION ****

COMMERCIAL subarea type
Runoff Coefficient = 0.895
Decimal fraction soil group A = 0.000
Decimal fraction soil group B = 0.000
Decimal fraction soil group C = 0.000
Decimal fraction soil group D = 1.000
RI index for soil(AMC 3) = 88.00
Pervious area fraction = 0.100; Impervious fraction = 0.900
Time of concentration = 12.13 min.
Rainfall intensity = 3.079(In/Hr) for a 100.0 year storm
Subarea runoff = 3.142(CFS) for 1.140(Ac.)
Total runoff = 36.417(CFS) Total area = 12.300(Ac.)

+++++
Process from Point/Station 5.200 to Point/Station 5.200
**** SUBAREA FLOW ADDITION ****

COMMERCIAL subarea type
Runoff Coefficient = 0.895
Decimal fraction soil group A = 0.000
Decimal fraction soil group B = 0.000
Decimal fraction soil group C = 0.000
Decimal fraction soil group D = 1.000
RI index for soil(AMC 3) = 88.00
Pervious area fraction = 0.100; Impervious fraction = 0.900
Time of concentration = 12.13 min.
Rainfall intensity = 3.079(In/Hr) for a 100.0 year storm
Subarea runoff = 5.567(CFS) for 2.020(Ac.)
Total runoff = 41.984(CFS) Total area = 14.320(Ac.)

+++++
Process from Point/Station 5.000 to Point/Station 6.000
**** PIPEFLOW TRAVEL TIME (Program estimated size) ****

Upstream point/station elevation = 2534.370(Ft.)
Downstream point/station elevation = 2533.110(Ft.)
Pipe length = 420.00(Ft.) Manning's N = 0.013
No. of pipes = 1 Required pipe flow = 41.984(CFS)
Nearest computed pipe diameter = 39.00(In.)
Calculated individual pipe flow = 41.984(CFS)
Normal flow depth in pipe = 29.72(In.)
Flow top width inside pipe = 33.22(In.)
Critical Depth = 24.77(In.)
Pipe flow velocity = 6.19(Ft/s)
Travel time through pipe = 1.13 min.
Time of concentration (TC) = 13.27 min.

+++++
Process from Point/Station 6.100 to Point/Station 6.100
**** SUBAREA FLOW ADDITION ****

COMMERCIAL subarea type
Runoff Coefficient = 0.895
Decimal fraction soil group A = 0.000
Decimal fraction soil group B = 0.000
Decimal fraction soil group C = 0.000
Decimal fraction soil group D = 1.000
RI index for soil(AMC 3) = 88.00
Pervious area fraction = 0.100; Impervious fraction = 0.900
Time of concentration = 13.27 min.
Rainfall intensity = 2.937(In/Hr) for a 100.0 year storm
Subarea runoff = 0.815(CFS) for 0.310(Ac.)
Total runoff = 42.799(CFS) Total area = 14.630(Ac.)

+++++
Process from Point/Station 6.200 to Point/Station 6.200
**** SUBAREA FLOW ADDITION ****

COMMERCIAL subarea type
Runoff Coefficient = 0.895
Decimal fraction soil group A = 0.000
Decimal fraction soil group B = 0.000
Decimal fraction soil group C = 0.000
Decimal fraction soil group D = 1.000
RI index for soil(AMC 3) = 88.00
Pervious area fraction = 0.100; Impervious fraction = 0.900
Time of concentration = 13.27 min.
Rainfall intensity = 2.937(In/Hr) for a 100.0 year storm
Subarea runoff = 1.340(CFS) for 0.510(Ac.)
Total runoff = 44.139(CFS) Total area = 15.140(Ac.)

+++++
Process from Point/Station 6.000 to Point/Station 7.000
**** PIPEFLOW TRAVEL TIME (Program estimated size) ****

Upstream point/station elevation = 2533.110(Ft.)
Downstream point/station elevation = 2532.790(Ft.)
Pipe length = 107.00(Ft.) Manning's N = 0.013
No. of pipes = 1 Required pipe flow = 44.139(CFS)
Nearest computed pipe diameter = 39.00(In.)

Calculated individual pipe flow = 44.139(CFS)
Normal flow depth in pipe = 31.22(In.)
Flow top width inside pipe = 31.17(In.)
Critical Depth = 25.41(In.)
Pipe flow velocity = 6.20(Ft/s)
Travel time through pipe = 0.29 min.
Time of concentration (TC) = 13.55 min.

+++++
Process from Point/Station 7.000 to Point/Station 7.000
**** SUBAREA FLOW ADDITION ****

COMMERCIAL subarea type
Runoff Coefficient = 0.895
Decimal fraction soil group A = 0.000
Decimal fraction soil group B = 0.000
Decimal fraction soil group C = 0.000
Decimal fraction soil group D = 1.000
RI index for soil(AMC 3) = 88.00
Pervious area fraction = 0.100; Impervious fraction = 0.900
Time of concentration = 13.55 min.
Rainfall intensity = 2.904(In/Hr) for a 100.0 year storm
Subarea runoff = 1.117(CFS) for 0.430(Ac.)
Total runoff = 45.256(CFS) Total area = 15.570(Ac.)

+++++
Process from Point/Station 7.000 to Point/Station 8.000
**** PIPEFLOW TRAVEL TIME (Program estimated size) ****

Upstream point/station elevation = 2532.790(Ft.)
Downstream point/station elevation = 2532.500(Ft.)
Pipe length = 95.00(Ft.) Manning's N = 0.013
No. of pipes = 1 Required pipe flow = 45.256(CFS)
Nearest computed pipe diameter = 39.00(In.)
Calculated individual pipe flow = 45.256(CFS)
Normal flow depth in pipe = 31.69(In.)
Flow top width inside pipe = 30.44(In.)
Critical Depth = 25.75(In.)
Pipe flow velocity = 6.27(Ft/s)
Travel time through pipe = 0.25 min.
Time of concentration (TC) = 13.81 min.

+++++
Process from Point/Station 8.000 to Point/Station 8.000
**** CONFLUENCE OF MAIN STREAMS ****

The following data inside Main Stream is listed:
In Main Stream number: 1
Stream flow area = 15.570(Ac.)
Runoff from this stream = 45.256(CFS)
Time of concentration = 13.81 min.
Rainfall intensity = 2.876(In/Hr)
Program is now starting with Main Stream No. 2

+++++
Process from Point/Station 21.000 to Point/Station 22.000
**** INITIAL AREA EVALUATION ****

Initial area flow distance = 999.000(Ft.)

Top (of initial area) elevation = 2551.340(Ft.)
 Bottom (of initial area) elevation = 2543.660(Ft.)
 Difference in elevation = 7.680(Ft.)
 Slope = 0.00769 s(percent)= 0.77
 $TC = k(0.300)*[(length^3)/(elevation\ change)]^{0.2}$
 Initial area time of concentration = 12.583 min.
 Rainfall intensity = 3.021(In/Hr) for a 100.0 year storm
 COMMERCIAL subarea type
 Runoff Coefficient = 0.895
 Decimal fraction soil group A = 0.000
 Decimal fraction soil group B = 0.000
 Decimal fraction soil group C = 0.000
 Decimal fraction soil group D = 1.000
 RI index for soil(AMC 3) = 88.00
 Pervious area fraction = 0.100; Impervious fraction = 0.900
 Initial subarea runoff = 10.921(CFS)
 Total initial stream area = 4.040(Ac.)
 Pervious area fraction = 0.100

++++++
 Process from Point/Station 22.000 to Point/Station 23.000
 **** IMPROVED CHANNEL TRAVEL TIME ****

Upstream point elevation = 2543.660(Ft.)
 Downstream point elevation = 2542.160(Ft.)
 Channel length thru subarea = 308.000(Ft.)
 Channel base width = 40.000(Ft.)
 Slope or 'Z' of left channel bank = 40.000
 Slope or 'Z' of right channel bank = 0.000
 Estimated mean flow rate at midpoint of channel = 19.785(CFS)
 Manning's 'N' = 0.015
 Maximum depth of channel = 1.000(Ft.)
 Flow(q) thru subarea = 19.785(CFS)
 Depth of flow = 0.201(Ft.), Average velocity = 2.233(Ft/s)
 Channel flow top width = 48.049(Ft.)
 Flow Velocity = 2.23(Ft/s)
 Travel time = 2.30 min.
 Time of concentration = 14.88 min.

Sub-Channel No. 1 Critical depth = 0.191(Ft.)
 ' ' ' Critical flow top width = 47.656(Ft.)
 ' ' ' Critical flow velocity= 2.359(Ft/s)
 ' ' ' Critical flow area = 8.389(Sq.Ft)

Adding area flow to channel
 COMMERCIAL subarea type
 Runoff Coefficient = 0.894
 Decimal fraction soil group A = 0.000
 Decimal fraction soil group B = 0.000
 Decimal fraction soil group C = 0.000
 Decimal fraction soil group D = 1.000
 RI index for soil(AMC 3) = 88.00
 Pervious area fraction = 0.100; Impervious fraction = 0.900
 Rainfall intensity = 2.764(In/Hr) for a 100.0 year storm
 Subarea runoff = 17.675(CFS) for 7.150(Ac.)
 Total runoff = 28.595(CFS) Total area = 11.190(Ac.)
 Depth of flow = 0.250(Ft.), Average velocity = 2.546(Ft/s)

Sub-Channel No. 1 Critical depth = 0.242(Ft.)
 ' ' ' Critical flow top width = 49.688(Ft.)
 ' ' ' Critical flow velocity= 2.633(Ft/s)
 ' ' ' Critical flow area = 10.861(Sq.Ft)


```

+++++
Process from Point/Station      23.000 to Point/Station      8.000
**** PIPEFLOW TRAVEL TIME (Program estimated size) ****

```

```

Upstream point/station elevation = 2535.000(Ft.)
Downstream point/station elevation = 2532.500(Ft.)
Pipe length = 33.00(Ft.) Manning's N = 0.013
No. of pipes = 1 Required pipe flow = 28.595(CFS)
Nearest computed pipe diameter = 18.00(In.)
Calculated individual pipe flow = 28.595(CFS)
Normal flow depth in pipe = 14.58(In.)
Flow top width inside pipe = 14.13(In.)
Critical depth could not be calculated.
Pipe flow velocity = 18.65(Ft/s)
Travel time through pipe = 0.03 min.
Time of concentration (TC) = 14.91 min.

```

```

+++++
Process from Point/Station      8.000 to Point/Station      8.000
**** CONFLUENCE OF MAIN STREAMS ****

```

The following data inside Main Stream is listed:

```

In Main Stream number: 2
Stream flow area = 11.190(Ac.)
Runoff from this stream = 28.595(CFS)
Time of concentration = 14.91 min.
Rainfall intensity = 2.761(In/Hr)
Summary of stream data:

```

Stream No.	Flow rate (CFS)	TC (min)	Rainfall Intensity (In/Hr)
------------	-----------------	----------	----------------------------

1	45.256	13.81	2.876
2	28.595	14.91	2.761

Largest stream flow has longer or shorter time of concentration

```

Qp = 45.256 + sum of
      Qa      Tb/Ta
      28.595 * 0.926 = 26.475
Qp = 71.731

```

Total of 2 main streams to confluence:

Flow rates before confluence point:

45.256	28.595
--------	--------

Area of streams before confluence:

15.570	11.190
--------	--------

Results of confluence:

Total flow rate = 71.731(CFS)

Time of concentration = 13.805 min.

Effective stream area after confluence = 26.760(Ac.)

```

+++++
Process from Point/Station      8.100 to Point/Station      8.100
**** SUBAREA FLOW ADDITION ****

```

COMMERCIAL subarea type

Runoff Coefficient = 0.895
Decimal fraction soil group A = 0.000
Decimal fraction soil group B = 0.000
Decimal fraction soil group C = 0.000
Decimal fraction soil group D = 1.000
RI index for soil(AMC 3) = 88.00
Pervious area fraction = 0.100; Impervious fraction = 0.900
Time of concentration = 13.81 min.
Rainfall intensity = 2.876(In/Hr) for a 100.0 year storm
Subarea runoff = 7.744(CFS) for 3.010(Ac.)
Total runoff = 79.476(CFS) Total area = 29.770(Ac.)
End of computations, total study area = 29.77 (Ac.)
The following figures may
be used for a unit hydrograph study of the same area.

Area averaged pervious area fraction(A_p) = 0.100
Area averaged RI index number = 75.0

Riverside County Rational Hydrology Program

CIVILCADD/CIVILDESIGN Engineering Software, (c) 1989 - 2005 Version 7.1
Rational Hydrology Study Date: 02/09/22 File:2838q100psw.out

ORCHARD LOGISTICS CENTER
100 YR STORM EVENT - PROPOSED CONDITION SOUTHWEST CORNER
2838Q100PSW
SD

***** Hydrology Study Control Information *****

English (in-lb) Units used in input data file

Program License Serial Number 6145

Rational Method Hydrology Program based on
Riverside County Flood Control & Water Conservation District
1978 hydrology manual

Storm event (year) = 100.00 Antecedent Moisture Condition = 3

Standard intensity-duration curves data (Plate D-4.1)

For the [Beaumont] area used.

10 year storm 10 minute intensity = 2.300(In/Hr)

10 year storm 60 minute intensity = 0.890(In/Hr)

100 year storm 10 minute intensity = 3.410(In/Hr)

100 year storm 60 minute intensity = 1.320(In/Hr)

Storm event year = 100.0

Calculated rainfall intensity data:

1 hour intensity = 1.320(In/Hr)

Slope of intensity duration curve = 0.5300

+++++
Process from Point/Station 31.000 to Point/Station 32.000
**** INITIAL AREA EVALUATION ****

Initial area flow distance = 357.000(Ft.)

Top (of initial area) elevation = 2549.070(Ft.)

Bottom (of initial area) elevation = 2527.450(Ft.)

Difference in elevation = 21.620(Ft.)

Slope = 0.06056 s(percent)= 6.06

TC = $k(0.300)*[(\text{length}^3)/(\text{elevation change})]^{0.2}$

Initial area time of concentration = 5.518 min.

Rainfall intensity = 4.676(In/Hr) for a 100.0 year storm

COMMERCIAL subarea type

Runoff Coefficient = 0.897

Decimal fraction soil group A = 0.000

Decimal fraction soil group B = 0.000

Decimal fraction soil group C = 0.000

Decimal fraction soil group D = 1.000

RI index for soil(AMC 3) = 88.00

Pervious area fraction = 0.100; Impervious fraction = 0.900

Initial subarea runoff = 4.696(CFS)

Total initial stream area = 1.120(Ac.)

Pervious area fraction = 0.100

End of computations, total study area = 1.12 (Ac.)

The following figures may

be used for a unit hydrograph study of the same area.

Area averaged pervious area fraction(A_p) = 0.100
Area averaged RI index number = 75.0

Appendix C

2- & 100-year Unit Hydrograph Analyses

Unit Hydrograph Analysis

Copyright (c) CIVILCADD/CIVILDESIGN, 1989 - 2004, Version 7.0
Study date 02/04/22 File: 2838QUHEX242.out

+++++

Riverside County Synthetic Unit Hydrology Method
RCFC & WCD Manual date - April 1978

Program License Serial Number 6145

English (in-lb) Input Units Used
English Rainfall Data (Inches) Input Values Used

English Units used in output format

ORCHARD LOGISTICS CENTER

2 YR STORM EVENT - EXISTING CONDITION

2838QUHEX

SD

Drainage Area = 30.91 (Ac.) = 0.048 Sq. Mi.
Drainage Area for Depth-Area Areal Adjustment = 30.91 (Ac.) = 0.048 Sq. Mi.
Length along longest watercourse = 1314.00 (Ft.)
Length along longest watercourse measured to centroid = 678.00 (Ft.)
Length along longest watercourse = 0.249 Mi.
Length along longest watercourse measured to centroid = 0.128 Mi.
Difference in elevation = 25.40 (Ft.)
Slope along watercourse = 102.0639 Ft./Mi.
Average Manning's 'N' = 0.030
Lag time = 0.081 Hr.
Lag time = 4.85 Min.
25% of lag time = 1.21 Min.
40% of lag time = 1.94 Min.
Unit time = 5.00 Min.
Duration of storm = 24 Hour(s)
User Entered Base Flow = 0.00 (CFS)

2 YEAR Area rainfall data:

Area(Ac.) [1]	Rainfall(In) [2]	Weighting[1*2]
30.91	2.25	69.55

100 YEAR Area rainfall data:

Area(Ac.) [1]	Rainfall(In) [2]	Weighting[1*2]
30.91	5.80	179.28

STORM EVENT (YEAR) = 2.00
Area Averaged 2-Year Rainfall = 2.250 (In)
Area Averaged 100-Year Rainfall = 5.800 (In)

Point rain (area averaged) = 2.250 (In)
Areal adjustment factor = 99.99 %
Adjusted average point rain = 2.250 (In)

Sub-Area Data:

Area(Ac.)	Runoff Index	Impervious %
-----------	--------------	--------------

30.910 86.00 0.050
Total Area Entered = 30.91(Ac.)

RI	RI	Infil. Rate	Impervious	Adj. Infil. Rate	Area%	F
AMC2	AMC-2	(In/Hr)	(Dec.%)	(In/Hr)	(Dec.)	(In/Hr)
86.0	86.0	0.176	0.050	0.168	1.000	0.168
						Sum (F) = 0.168

Area averaged mean soil loss (F) (In/Hr) = 0.168

Minimum soil loss rate ((In/Hr)) = 0.084

(for 24 hour storm duration)

Soil low loss rate (decimal) = 0.860

Unit Hydrograph
VALLEY S-Curve

Unit Hydrograph Data

Unit time period (hrs)	Time % of lag	Distribution Graph %	Unit Hydrograph (CFS)
1	0.083	103.143	20.164
2	0.167	206.286	48.607
3	0.250	309.429	15.179
4	0.333	412.572	6.898
5	0.417	515.716	3.854
6	0.500	618.859	2.480
7	0.583	722.002	1.504
8	0.667	825.145	1.315
Sum = 100.000			Sum= 31.151

Unit Time	Pattern	Storm Rain	Loss rate(In./Hr)		Effective
(Hr.)	Percent	(In/Hr)	Max	Low	(In/Hr)
1	0.08	0.07	0.018	0.297	0.015
2	0.17	0.07	0.018	0.296	0.015
3	0.25	0.07	0.018	0.295	0.015
4	0.33	0.10	0.027	0.294	0.023
5	0.42	0.10	0.027	0.293	0.023
6	0.50	0.10	0.027	0.292	0.023
7	0.58	0.10	0.027	0.290	0.023
8	0.67	0.10	0.027	0.289	0.023
9	0.75	0.10	0.027	0.288	0.023
10	0.83	0.13	0.036	0.287	0.031
11	0.92	0.13	0.036	0.286	0.031
12	1.00	0.13	0.036	0.285	0.031
13	1.08	0.10	0.027	0.284	0.023
14	1.17	0.10	0.027	0.283	0.023
15	1.25	0.10	0.027	0.281	0.023
16	1.33	0.10	0.027	0.280	0.023
17	1.42	0.10	0.027	0.279	0.023
18	1.50	0.10	0.027	0.278	0.023
19	1.58	0.10	0.027	0.277	0.023
20	1.67	0.10	0.027	0.276	0.023
21	1.75	0.10	0.027	0.275	0.023
22	1.83	0.13	0.036	0.274	0.031
23	1.92	0.13	0.036	0.273	0.031
24	2.00	0.13	0.036	0.271	0.031
25	2.08	0.13	0.036	0.270	0.031
26	2.17	0.13	0.036	0.269	0.031
27	2.25	0.13	0.036	0.268	0.031

28	2.33	0.13	0.036	0.267	0.031	0.01
29	2.42	0.13	0.036	0.266	0.031	0.01
30	2.50	0.13	0.036	0.265	0.031	0.01
31	2.58	0.17	0.045	0.264	0.039	0.01
32	2.67	0.17	0.045	0.263	0.039	0.01
33	2.75	0.17	0.045	0.262	0.039	0.01
34	2.83	0.17	0.045	0.261	0.039	0.01
35	2.92	0.17	0.045	0.259	0.039	0.01
36	3.00	0.17	0.045	0.258	0.039	0.01
37	3.08	0.17	0.045	0.257	0.039	0.01
38	3.17	0.17	0.045	0.256	0.039	0.01
39	3.25	0.17	0.045	0.255	0.039	0.01
40	3.33	0.17	0.045	0.254	0.039	0.01
41	3.42	0.17	0.045	0.253	0.039	0.01
42	3.50	0.17	0.045	0.252	0.039	0.01
43	3.58	0.17	0.045	0.251	0.039	0.01
44	3.67	0.17	0.045	0.250	0.039	0.01
45	3.75	0.17	0.045	0.249	0.039	0.01
46	3.83	0.20	0.054	0.248	0.046	0.01
47	3.92	0.20	0.054	0.247	0.046	0.01
48	4.00	0.20	0.054	0.246	0.046	0.01
49	4.08	0.20	0.054	0.245	0.046	0.01
50	4.17	0.20	0.054	0.244	0.046	0.01
51	4.25	0.20	0.054	0.243	0.046	0.01
52	4.33	0.23	0.063	0.242	0.054	0.01
53	4.42	0.23	0.063	0.241	0.054	0.01
54	4.50	0.23	0.063	0.239	0.054	0.01
55	4.58	0.23	0.063	0.238	0.054	0.01
56	4.67	0.23	0.063	0.237	0.054	0.01
57	4.75	0.23	0.063	0.236	0.054	0.01
58	4.83	0.27	0.072	0.235	0.062	0.01
59	4.92	0.27	0.072	0.234	0.062	0.01
60	5.00	0.27	0.072	0.233	0.062	0.01
61	5.08	0.20	0.054	0.232	0.046	0.01
62	5.17	0.20	0.054	0.231	0.046	0.01
63	5.25	0.20	0.054	0.230	0.046	0.01
64	5.33	0.23	0.063	0.229	0.054	0.01
65	5.42	0.23	0.063	0.228	0.054	0.01
66	5.50	0.23	0.063	0.227	0.054	0.01
67	5.58	0.27	0.072	0.226	0.062	0.01
68	5.67	0.27	0.072	0.225	0.062	0.01
69	5.75	0.27	0.072	0.224	0.062	0.01
70	5.83	0.27	0.072	0.223	0.062	0.01
71	5.92	0.27	0.072	0.222	0.062	0.01
72	6.00	0.27	0.072	0.221	0.062	0.01
73	6.08	0.30	0.081	0.220	0.070	0.01
74	6.17	0.30	0.081	0.219	0.070	0.01
75	6.25	0.30	0.081	0.218	0.070	0.01
76	6.33	0.30	0.081	0.217	0.070	0.01
77	6.42	0.30	0.081	0.216	0.070	0.01
78	6.50	0.30	0.081	0.215	0.070	0.01
79	6.58	0.33	0.090	0.215	0.077	0.01
80	6.67	0.33	0.090	0.214	0.077	0.01
81	6.75	0.33	0.090	0.213	0.077	0.01
82	6.83	0.33	0.090	0.212	0.077	0.01
83	6.92	0.33	0.090	0.211	0.077	0.01
84	7.00	0.33	0.090	0.210	0.077	0.01
85	7.08	0.33	0.090	0.209	0.077	0.01
86	7.17	0.33	0.090	0.208	0.077	0.01
87	7.25	0.33	0.090	0.207	0.077	0.01
88	7.33	0.37	0.099	0.206	0.085	0.01
89	7.42	0.37	0.099	0.205	0.085	0.01
90	7.50	0.37	0.099	0.204	0.085	0.01

91	7.58	0.40	0.108	0.203	0.093	0.02
92	7.67	0.40	0.108	0.202	0.093	0.02
93	7.75	0.40	0.108	0.201	0.093	0.02
94	7.83	0.43	0.117	0.200	0.101	0.02
95	7.92	0.43	0.117	0.199	0.101	0.02
96	8.00	0.43	0.117	0.198	0.101	0.02
97	8.08	0.50	0.135	0.198	0.116	0.02
98	8.17	0.50	0.135	0.197	0.116	0.02
99	8.25	0.50	0.135	0.196	0.116	0.02
100	8.33	0.50	0.135	0.195	0.116	0.02
101	8.42	0.50	0.135	0.194	0.116	0.02
102	8.50	0.50	0.135	0.193	0.116	0.02
103	8.58	0.53	0.144	0.192	0.124	0.02
104	8.67	0.53	0.144	0.191	0.124	0.02
105	8.75	0.53	0.144	0.190	0.124	0.02
106	8.83	0.57	0.153	0.189	0.132	0.02
107	8.92	0.57	0.153	0.188	0.132	0.02
108	9.00	0.57	0.153	0.188	0.132	0.02
109	9.08	0.63	0.171	0.187	0.147	0.02
110	9.17	0.63	0.171	0.186	0.147	0.02
111	9.25	0.63	0.171	0.185	0.147	0.02
112	9.33	0.67	0.180	0.184	0.155	0.03
113	9.42	0.67	0.180	0.183	0.155	0.03
114	9.50	0.67	0.180	0.182	0.155	0.03
115	9.58	0.70	0.189	0.181	---	0.01
116	9.67	0.70	0.189	0.181	---	0.01
117	9.75	0.70	0.189	0.180	---	0.01
118	9.83	0.73	0.198	0.179	---	0.02
119	9.92	0.73	0.198	0.178	---	0.02
120	10.00	0.73	0.198	0.177	---	0.02
121	10.08	0.50	0.135	0.176	0.116	0.02
122	10.17	0.50	0.135	0.175	0.116	0.02
123	10.25	0.50	0.135	0.175	0.116	0.02
124	10.33	0.50	0.135	0.174	0.116	0.02
125	10.42	0.50	0.135	0.173	0.116	0.02
126	10.50	0.50	0.135	0.172	0.116	0.02
127	10.58	0.67	0.180	0.171	---	0.01
128	10.67	0.67	0.180	0.170	---	0.01
129	10.75	0.67	0.180	0.169	---	0.01
130	10.83	0.67	0.180	0.169	---	0.01
131	10.92	0.67	0.180	0.168	---	0.01
132	11.00	0.67	0.180	0.167	---	0.01
133	11.08	0.63	0.171	0.166	---	0.00
134	11.17	0.63	0.171	0.165	---	0.01
135	11.25	0.63	0.171	0.165	---	0.01
136	11.33	0.63	0.171	0.164	---	0.01
137	11.42	0.63	0.171	0.163	---	0.01
138	11.50	0.63	0.171	0.162	---	0.01
139	11.58	0.57	0.153	0.161	0.132	0.02
140	11.67	0.57	0.153	0.161	0.132	0.02
141	11.75	0.57	0.153	0.160	0.132	0.02
142	11.83	0.60	0.162	0.159	---	0.00
143	11.92	0.60	0.162	0.158	---	0.00
144	12.00	0.60	0.162	0.157	---	0.00
145	12.08	0.83	0.225	0.157	---	0.07
146	12.17	0.83	0.225	0.156	---	0.07
147	12.25	0.83	0.225	0.155	---	0.07
148	12.33	0.87	0.234	0.154	---	0.08
149	12.42	0.87	0.234	0.153	---	0.08
150	12.50	0.87	0.234	0.153	---	0.08
151	12.58	0.93	0.252	0.152	---	0.10
152	12.67	0.93	0.252	0.151	---	0.10
153	12.75	0.93	0.252	0.150	---	0.10

154	12.83	0.97	0.261	0.150	---	0.11
155	12.92	0.97	0.261	0.149	---	0.11
156	13.00	0.97	0.261	0.148	---	0.11
157	13.08	1.13	0.306	0.147	---	0.16
158	13.17	1.13	0.306	0.147	---	0.16
159	13.25	1.13	0.306	0.146	---	0.16
160	13.33	1.13	0.306	0.145	---	0.16
161	13.42	1.13	0.306	0.144	---	0.16
162	13.50	1.13	0.306	0.144	---	0.16
163	13.58	0.77	0.207	0.143	---	0.06
164	13.67	0.77	0.207	0.142	---	0.06
165	13.75	0.77	0.207	0.141	---	0.07
166	13.83	0.77	0.207	0.141	---	0.07
167	13.92	0.77	0.207	0.140	---	0.07
168	14.00	0.77	0.207	0.139	---	0.07
169	14.08	0.90	0.243	0.139	---	0.10
170	14.17	0.90	0.243	0.138	---	0.11
171	14.25	0.90	0.243	0.137	---	0.11
172	14.33	0.87	0.234	0.136	---	0.10
173	14.42	0.87	0.234	0.136	---	0.10
174	14.50	0.87	0.234	0.135	---	0.10
175	14.58	0.87	0.234	0.134	---	0.10
176	14.67	0.87	0.234	0.134	---	0.10
177	14.75	0.87	0.234	0.133	---	0.10
178	14.83	0.83	0.225	0.132	---	0.09
179	14.92	0.83	0.225	0.132	---	0.09
180	15.00	0.83	0.225	0.131	---	0.09
181	15.08	0.80	0.216	0.130	---	0.09
182	15.17	0.80	0.216	0.130	---	0.09
183	15.25	0.80	0.216	0.129	---	0.09
184	15.33	0.77	0.207	0.128	---	0.08
185	15.42	0.77	0.207	0.128	---	0.08
186	15.50	0.77	0.207	0.127	---	0.08
187	15.58	0.63	0.171	0.126	---	0.04
188	15.67	0.63	0.171	0.126	---	0.05
189	15.75	0.63	0.171	0.125	---	0.05
190	15.83	0.63	0.171	0.124	---	0.05
191	15.92	0.63	0.171	0.124	---	0.05
192	16.00	0.63	0.171	0.123	---	0.05
193	16.08	0.13	0.036	0.123	0.031	0.01
194	16.17	0.13	0.036	0.122	0.031	0.01
195	16.25	0.13	0.036	0.121	0.031	0.01
196	16.33	0.13	0.036	0.121	0.031	0.01
197	16.42	0.13	0.036	0.120	0.031	0.01
198	16.50	0.13	0.036	0.119	0.031	0.01
199	16.58	0.10	0.027	0.119	0.023	0.00
200	16.67	0.10	0.027	0.118	0.023	0.00
201	16.75	0.10	0.027	0.118	0.023	0.00
202	16.83	0.10	0.027	0.117	0.023	0.00
203	16.92	0.10	0.027	0.116	0.023	0.00
204	17.00	0.10	0.027	0.116	0.023	0.00
205	17.08	0.17	0.045	0.115	0.039	0.01
206	17.17	0.17	0.045	0.115	0.039	0.01
207	17.25	0.17	0.045	0.114	0.039	0.01
208	17.33	0.17	0.045	0.114	0.039	0.01
209	17.42	0.17	0.045	0.113	0.039	0.01
210	17.50	0.17	0.045	0.112	0.039	0.01
211	17.58	0.17	0.045	0.112	0.039	0.01
212	17.67	0.17	0.045	0.111	0.039	0.01
213	17.75	0.17	0.045	0.111	0.039	0.01
214	17.83	0.13	0.036	0.110	0.031	0.01
215	17.92	0.13	0.036	0.110	0.031	0.01
216	18.00	0.13	0.036	0.109	0.031	0.01

217	18.08	0.13	0.036	0.109	0.031	0.01
218	18.17	0.13	0.036	0.108	0.031	0.01
219	18.25	0.13	0.036	0.107	0.031	0.01
220	18.33	0.13	0.036	0.107	0.031	0.01
221	18.42	0.13	0.036	0.106	0.031	0.01
222	18.50	0.13	0.036	0.106	0.031	0.01
223	18.58	0.10	0.027	0.105	0.023	0.00
224	18.67	0.10	0.027	0.105	0.023	0.00
225	18.75	0.10	0.027	0.104	0.023	0.00
226	18.83	0.07	0.018	0.104	0.015	0.00
227	18.92	0.07	0.018	0.103	0.015	0.00
228	19.00	0.07	0.018	0.103	0.015	0.00
229	19.08	0.10	0.027	0.102	0.023	0.00
230	19.17	0.10	0.027	0.102	0.023	0.00
231	19.25	0.10	0.027	0.101	0.023	0.00
232	19.33	0.13	0.036	0.101	0.031	0.01
233	19.42	0.13	0.036	0.101	0.031	0.01
234	19.50	0.13	0.036	0.100	0.031	0.01
235	19.58	0.10	0.027	0.100	0.023	0.00
236	19.67	0.10	0.027	0.099	0.023	0.00
237	19.75	0.10	0.027	0.099	0.023	0.00
238	19.83	0.07	0.018	0.098	0.015	0.00
239	19.92	0.07	0.018	0.098	0.015	0.00
240	20.00	0.07	0.018	0.097	0.015	0.00
241	20.08	0.10	0.027	0.097	0.023	0.00
242	20.17	0.10	0.027	0.097	0.023	0.00
243	20.25	0.10	0.027	0.096	0.023	0.00
244	20.33	0.10	0.027	0.096	0.023	0.00
245	20.42	0.10	0.027	0.095	0.023	0.00
246	20.50	0.10	0.027	0.095	0.023	0.00
247	20.58	0.10	0.027	0.094	0.023	0.00
248	20.67	0.10	0.027	0.094	0.023	0.00
249	20.75	0.10	0.027	0.094	0.023	0.00
250	20.83	0.07	0.018	0.093	0.015	0.00
251	20.92	0.07	0.018	0.093	0.015	0.00
252	21.00	0.07	0.018	0.093	0.015	0.00
253	21.08	0.10	0.027	0.092	0.023	0.00
254	21.17	0.10	0.027	0.092	0.023	0.00
255	21.25	0.10	0.027	0.091	0.023	0.00
256	21.33	0.07	0.018	0.091	0.015	0.00
257	21.42	0.07	0.018	0.091	0.015	0.00
258	21.50	0.07	0.018	0.090	0.015	0.00
259	21.58	0.10	0.027	0.090	0.023	0.00
260	21.67	0.10	0.027	0.090	0.023	0.00
261	21.75	0.10	0.027	0.089	0.023	0.00
262	21.83	0.07	0.018	0.089	0.015	0.00
263	21.92	0.07	0.018	0.089	0.015	0.00
264	22.00	0.07	0.018	0.089	0.015	0.00
265	22.08	0.10	0.027	0.088	0.023	0.00
266	22.17	0.10	0.027	0.088	0.023	0.00
267	22.25	0.10	0.027	0.088	0.023	0.00
268	22.33	0.07	0.018	0.087	0.015	0.00
269	22.42	0.07	0.018	0.087	0.015	0.00
270	22.50	0.07	0.018	0.087	0.015	0.00
271	22.58	0.07	0.018	0.087	0.015	0.00
272	22.67	0.07	0.018	0.086	0.015	0.00
273	22.75	0.07	0.018	0.086	0.015	0.00
274	22.83	0.07	0.018	0.086	0.015	0.00
275	22.92	0.07	0.018	0.086	0.015	0.00
276	23.00	0.07	0.018	0.086	0.015	0.00
277	23.08	0.07	0.018	0.085	0.015	0.00
278	23.17	0.07	0.018	0.085	0.015	0.00
279	23.25	0.07	0.018	0.085	0.015	0.00

280	23.33	0.07	0.018	0.085	0.015	0.00
281	23.42	0.07	0.018	0.085	0.015	0.00
282	23.50	0.07	0.018	0.084	0.015	0.00
283	23.58	0.07	0.018	0.084	0.015	0.00
284	23.67	0.07	0.018	0.084	0.015	0.00
285	23.75	0.07	0.018	0.084	0.015	0.00
286	23.83	0.07	0.018	0.084	0.015	0.00
287	23.92	0.07	0.018	0.084	0.015	0.00
288	24.00	0.07	0.018	0.084	0.015	0.00

Sum = 100.0 Sum = 6.3

Flood volume = Effective rainfall 0.53(In)
times area 30.9(Ac.)/[(In)/(Ft.)] = 1.4(Ac.Ft)
Total soil loss = 1.72(In)
Total soil loss = 4.439(Ac.Ft)
Total rainfall = 2.25(In)
Flood volume = 59061.8 Cubic Feet
Total soil loss = 193380.4 Cubic Feet

Peak flow rate of this hydrograph = 4.987(CFS)

+++++

24 - H O U R S T O R M
R u n o f f H y d r o g r a p h

Hydrograph in 5 Minute intervals ((CFS))

Time(h+m)	Volume Ac.Ft	Q(CFS)	0	2.5	5.0	7.5	10.0
0+ 5	0.0001	0.02	Q				
0+10	0.0005	0.05	Q				
0+15	0.0009	0.07	Q				
0+20	0.0015	0.08	Q				
0+25	0.0022	0.10	Q				
0+30	0.0029	0.11	Q				
0+35	0.0037	0.11	Q				
0+40	0.0045	0.12	Q				
0+45	0.0053	0.12	Q				
0+50	0.0062	0.13	Q				
0+55	0.0072	0.14	Q				
1+ 0	0.0082	0.15	Q				
1+ 5	0.0092	0.15	Q				
1+10	0.0101	0.13	Q				
1+15	0.0109	0.12	Q				
1+20	0.0118	0.12	Q				
1+25	0.0126	0.12	Q				
1+30	0.0134	0.12	Q				
1+35	0.0142	0.12	Q				
1+40	0.0150	0.12	Q				
1+45	0.0159	0.12	Q				
1+50	0.0167	0.13	Q				
1+55	0.0177	0.14	Q				
2+ 0	0.0188	0.15	Q				
2+ 5	0.0198	0.15	Q				
2+10	0.0209	0.15	Q				
2+15	0.0220	0.16	Q				
2+20	0.0230	0.16	Q				
2+25	0.0241	0.16	Q				
2+30	0.0252	0.16	Q				
2+35	0.0263	0.16	Q				
2+40	0.0276	0.18	Q				
2+45	0.0289	0.19	Q				
2+50	0.0302	0.19	Q				

2+55	0.0316	0.19	Q				
3+ 0	0.0329	0.20	Q				
3+ 5	0.0343	0.20	QV				
3+10	0.0356	0.20	QV				
3+15	0.0370	0.20	QV				
3+20	0.0383	0.20	QV				
3+25	0.0397	0.20	QV				
3+30	0.0410	0.20	QV				
3+35	0.0424	0.20	QV				
3+40	0.0437	0.20	QV				
3+45	0.0451	0.20	QV				
3+50	0.0465	0.20	QV				
3+55	0.0480	0.22	QV				
4+ 0	0.0496	0.23	QV				
4+ 5	0.0512	0.23	QV				
4+10	0.0528	0.23	QV				
4+15	0.0544	0.23	QV				
4+20	0.0561	0.24	QV				
4+25	0.0579	0.26	IQ				
4+30	0.0598	0.27	IQ				
4+35	0.0616	0.27	IQ				
4+40	0.0635	0.27	IQ				
4+45	0.0654	0.27	IQ				
4+50	0.0673	0.28	IQ				
4+55	0.0694	0.30	IQV				
5+ 0	0.0715	0.31	IQV				
5+ 5	0.0736	0.29	IQV				
5+10	0.0753	0.26	IQV				
5+15	0.0770	0.25	Q V				
5+20	0.0788	0.25	IQV				
5+25	0.0806	0.27	IQV				
5+30	0.0825	0.27	IQV				
5+35	0.0844	0.28	IQV				
5+40	0.0865	0.30	IQV				
5+45	0.0886	0.31	IQV				
5+50	0.0907	0.31	IQV				
5+55	0.0929	0.31	IQV				
6+ 0	0.0950	0.31	IQV				
6+ 5	0.0972	0.32	IQV				
6+10	0.0996	0.34	IQV				
6+15	0.1020	0.35	IQ V				
6+20	0.1044	0.35	IQ V				
6+25	0.1068	0.35	IQ V				
6+30	0.1092	0.35	IQ V				
6+35	0.1117	0.36	IQ V				
6+40	0.1143	0.38	IQ V				
6+45	0.1170	0.39	IQ V				
6+50	0.1197	0.39	IQ V				
6+55	0.1224	0.39	IQ V				
7+ 0	0.1251	0.39	IQ V				
7+ 5	0.1278	0.39	IQ V				
7+10	0.1305	0.39	IQ V				
7+15	0.1332	0.39	IQ V				
7+20	0.1359	0.40	IQ V				
7+25	0.1388	0.42	IQ V				
7+30	0.1418	0.43	IQ V				
7+35	0.1448	0.44	IQ V				
7+40	0.1479	0.46	IQ V				
7+45	0.1511	0.46	IQ V				
7+50	0.1544	0.48	IQ V				
7+55	0.1578	0.50	IQ V				
8+ 0	0.1613	0.50	I Q V				
8+ 5	0.1649	0.52	I Q V				

8+10	0.1687	0.56	Q V				
8+15	0.1727	0.58	Q V				
8+20	0.1767	0.58	Q V				
8+25	0.1807	0.58	Q V				
8+30	0.1848	0.59	Q V				
8+35	0.1889	0.60	Q V				
8+40	0.1931	0.62	Q V				
8+45	0.1974	0.62	Q V				
8+50	0.2017	0.63	Q V				
8+55	0.2062	0.65	Q V				
9+ 0	0.2108	0.66	Q V				
9+ 5	0.2155	0.68	Q V				
9+10	0.2204	0.72	Q V				
9+15	0.2255	0.73	Q V				
9+20	0.2306	0.75	Q V				
9+25	0.2359	0.77	Q V				
9+30	0.2413	0.78	Q V				
9+35	0.2459	0.67	Q V				
9+40	0.2487	0.41	Q V				
9+45	0.2511	0.35	Q V				
9+50	0.2538	0.39	Q V				
9+55	0.2574	0.53	Q V				
10+ 0	0.2614	0.58	Q V				
10+ 5	0.2656	0.60	Q V				
10+10	0.2696	0.58	Q V				
10+15	0.2737	0.59	Q V				
10+20	0.2777	0.59	Q V				
10+25	0.2818	0.59	Q V				
10+30	0.2858	0.59	Q V				
10+35	0.2895	0.53	Q V				
10+40	0.2921	0.38	Q V				
10+45	0.2945	0.35	Q V				
10+50	0.2969	0.35	Q V				
10+55	0.2994	0.36	Q V				
11+ 0	0.3020	0.38	Q V				
11+ 5	0.3043	0.34	Q V				
11+10	0.3059	0.23	Q V				
11+15	0.3073	0.21	Q V				
11+20	0.3088	0.21	Q V				
11+25	0.3104	0.23	Q V				
11+30	0.3121	0.25	Q V				
11+35	0.3144	0.34	Q V				
11+40	0.3181	0.54	Q V				
11+45	0.3223	0.60	Q V				
11+50	0.3258	0.51	Q V				
11+55	0.3276	0.26	Q V				
12+ 0	0.3289	0.20	Q V				
12+ 5	0.3330	0.58	Q V				
12+10	0.3436	1.54	Q V				
12+15	0.3563	1.85	Q V				
12+20	0.3705	2.06	Q V				
12+25	0.3862	2.28	Q V				
12+30	0.4027	2.40	Q V				
12+35	0.4205	2.59	Q V				
12+40	0.4406	2.92	Q V				
12+45	0.4615	3.03	Q V				
12+50	0.4833	3.16	Q V				
12+55	0.5063	3.34	Q V				
13+ 0	0.5299	3.42	Q V				
13+ 5	0.5557	3.76	Q V				
13+10	0.5866	4.48	Q				
13+15	0.6191	4.72	Q				
13+20	0.6525	4.85	Q				

13+25	0.6865	4.93			QV		
13+30	0.7208	4.99			Q V		
13+35	0.7512	4.41			Q	V	
13+40	0.7715	2.95		Q		V	
13+45	0.7888	2.50		Q		V	
13+50	0.8047	2.31		Q		V	
13+55	0.8200	2.22		Q		V	
14+ 0	0.8349	2.16		Q		V	
14+ 5	0.8512	2.37		Q		V	
14+10	0.8711	2.89		Q		V	
14+15	0.8924	3.09		Q		V	
14+20	0.9139	3.13		Q		V	
14+25	0.9350	3.06		Q		V	
14+30	0.9561	3.06		Q		V	
14+35	0.9773	3.08		Q		V	
14+40	0.9987	3.11		Q		V	
14+45	1.0202	3.12		Q		V	
14+50	1.0415	3.08		Q		V	
14+55	1.0619	2.97		Q		V	
15+ 0	1.0822	2.94		Q		V	
15+ 5	1.1021	2.89		Q		V	
15+10	1.1211	2.76		Q		V	
15+15	1.1399	2.73		Q		V	
15+20	1.1584	2.68		Q		V	
15+25	1.1759	2.55		Q		V	
15+30	1.1932	2.52		Q		V	
15+35	1.2090	2.29		Q		V	
15+40	1.2210	1.75		Q		V	
15+45	1.2319	1.59		Q		V	
15+50	1.2425	1.53		Q		V	
15+55	1.2528	1.50		Q		V	
16+ 0	1.2631	1.49		Q		V	
16+ 5	1.2715	1.22		Q		V	
16+10	1.2754	0.57		Q		V	
16+15	1.2780	0.37		Q		V	
16+20	1.2799	0.28		Q		V	
16+25	1.2814	0.23		Q		V	
16+30	1.2828	0.19		Q		V	
16+35	1.2839	0.17		Q		V	
16+40	1.2848	0.13		Q		V	
16+45	1.2857	0.12		Q		V	
16+50	1.2865	0.12		Q		V	
16+55	1.2873	0.12		Q		V	
17+ 0	1.2882	0.12		Q		V	
17+ 5	1.2891	0.13		Q		V	
17+10	1.2903	0.17		Q		V	
17+15	1.2915	0.18		Q		V	
17+20	1.2928	0.19		Q		V	
17+25	1.2942	0.19		Q		V	
17+30	1.2955	0.19		Q		V	
17+35	1.2968	0.20		Q		V	
17+40	1.2982	0.20		Q		V	
17+45	1.2995	0.20		Q		V	
17+50	1.3008	0.19		Q		V	
17+55	1.3020	0.17		Q		V	
18+ 0	1.3031	0.16		Q		V	
18+ 5	1.3042	0.16		Q		V	
18+10	1.3053	0.16		Q		V	
18+15	1.3064	0.16		Q		V	
18+20	1.3075	0.16		Q		V	
18+25	1.3086	0.16		Q		V	
18+30	1.3097	0.16		Q		V	
18+35	1.3107	0.15		Q		V	

18+40	1.3116	0.13	Q				V	
18+45	1.3124	0.12	Q				V	
18+50	1.3132	0.11	Q				V	
18+55	1.3139	0.09	Q				V	
19+ 0	1.3145	0.09	Q				V	
19+ 5	1.3151	0.09	Q				V	
19+10	1.3158	0.11	Q				V	
19+15	1.3166	0.11	Q				V	
19+20	1.3174	0.12	Q				V	
19+25	1.3184	0.14	Q				V	
19+30	1.3195	0.15	Q				V	
19+35	1.3205	0.15	Q				V	
19+40	1.3213	0.13	Q				V	
19+45	1.3222	0.12	Q				V	
19+50	1.3230	0.11	Q				V	
19+55	1.3236	0.09	Q				V	
20+ 0	1.3242	0.09	Q				V	
20+ 5	1.3248	0.09	Q				V	
20+10	1.3256	0.11	Q				V	
20+15	1.3263	0.11	Q				V	
20+20	1.3271	0.11	Q				V	
20+25	1.3279	0.12	Q				V	
20+30	1.3287	0.12	Q				V	
20+35	1.3295	0.12	Q				V	
20+40	1.3303	0.12	Q				V	
20+45	1.3312	0.12	Q				V	
20+50	1.3319	0.11	Q				V	
20+55	1.3325	0.09	Q				V	
21+ 0	1.3331	0.08	Q				V	
21+ 5	1.3337	0.09	Q				V	
21+10	1.3345	0.11	Q				V	
21+15	1.3353	0.11	Q				V	
21+20	1.3360	0.11	Q				V	
21+25	1.3366	0.09	Q				V	
21+30	1.3372	0.08	Q				V	
21+35	1.3378	0.09	Q				V	
21+40	1.3385	0.11	Q				V	
21+45	1.3393	0.11	Q				V	
21+50	1.3401	0.11	Q				V	
21+55	1.3407	0.09	Q				V	
22+ 0	1.3412	0.08	Q				V	
22+ 5	1.3419	0.09	Q				V	
22+10	1.3426	0.11	Q				V	
22+15	1.3434	0.11	Q				V	
22+20	1.3441	0.11	Q				V	
22+25	1.3447	0.09	Q				V	
22+30	1.3453	0.08	Q				V	
22+35	1.3459	0.08	Q				V	
22+40	1.3464	0.08	Q				V	
22+45	1.3470	0.08	Q				V	
22+50	1.3475	0.08	Q				V	
22+55	1.3481	0.08	Q				V	
23+ 0	1.3486	0.08	Q				V	
23+ 5	1.3491	0.08	Q				V	
23+10	1.3497	0.08	Q				V	
23+15	1.3502	0.08	Q				V	
23+20	1.3508	0.08	Q				V	
23+25	1.3513	0.08	Q				V	
23+30	1.3518	0.08	Q				V	
23+35	1.3524	0.08	Q				V	
23+40	1.3529	0.08	Q				V	
23+45	1.3535	0.08	Q				V	
23+50	1.3540	0.08	Q				V	

23+55	1.3545	0.08	Q				V
24+ 0	1.3551	0.08	Q				V
24+ 5	1.3555	0.06	Q				V
24+10	1.3557	0.02	Q				V
24+15	1.3558	0.01	Q				V
24+20	1.3558	0.01	Q				V
24+25	1.3558	0.00	Q				V
24+30	1.3559	0.00	Q				V
24+35	1.3559	0.00	Q				V

Unit Hydrograph Analysis

Copyright (c) CIVILCADD/CIVILDESIGN, 1989 - 2004, Version 7.0
Study date 02/04/22 File: 2838quhex1100.out

+++++

Riverside County Synthetic Unit Hydrology Method
RCFC & WCD Manual date - April 1978

Program License Serial Number 6145

English (in-lb) Input Units Used
English Rainfall Data (Inches) Input Values Used

English Units used in output format

ORCHARD LOGISTICS CENTER

100 YR STORM EVENT - EXISTING CONTIDION

2838QUHEX

SD

Drainage Area = 30.91 (Ac.) = 0.048 Sq. Mi.
Drainage Area for Depth-Area Areal Adjustment = 30.91 (Ac.) = 0.048 Sq. Mi.
Length along longest watercourse = 1314.00 (Ft.)
Length along longest watercourse measured to centroid = 678.00 (Ft.)
Length along longest watercourse = 0.249 Mi.
Length along longest watercourse measured to centroid = 0.128 Mi.
Difference in elevation = 25.40 (Ft.)
Slope along watercourse = 102.0639 Ft./Mi.
Average Manning's 'N' = 0.030
Lag time = 0.081 Hr.
Lag time = 4.85 Min.
25% of lag time = 1.21 Min.
40% of lag time = 1.94 Min.
Unit time = 5.00 Min.
Duration of storm = 1 Hour(s)
User Entered Base Flow = 0.00 (CFS)

2 YEAR Area rainfall data:

Area(Ac.) [1]	Rainfall(In) [2]	Weighting[1*2]
30.91	0.53	16.38

100 YEAR Area rainfall data:

Area(Ac.) [1]	Rainfall(In) [2]	Weighting[1*2]
30.91	1.20	37.09

STORM EVENT (YEAR) = 100.00
Area Averaged 2-Year Rainfall = 0.530 (In)
Area Averaged 100-Year Rainfall = 1.200 (In)

Point rain (area averaged) = 1.200 (In)
Areal adjustment factor = 99.97 %
Adjusted average point rain = 1.200 (In)

Sub-Area Data:

Area(Ac.)	Runoff Index	Impervious %
-----------	--------------	--------------

30.910 86.00 0.050
 Total Area Entered = 30.91(Ac.)

RI	RI	Infil. Rate	Impervious	Adj. Infil. Rate	Area%	F
AMC2	AMC-3	(In/Hr)	(Dec.%)	(In/Hr)	(Dec.)	(In/Hr)
86.0	94.4	0.073	0.050	0.070	1.000	0.070
						Sum (F) = 0.070

Area averaged mean soil loss (F) (In/Hr) = 0.070

Minimum soil loss rate ((In/Hr)) = 0.035

(for 24 hour storm duration)

Soil low loss rate (decimal) = 0.860

Slope of intensity-duration curve for a 1 hour storm =0.5300

U n i t H y d r o g r a p h
 VALLEY S-Curve

Unit Hydrograph Data

Unit time period (hrs)	Time % of lag	Distribution Graph %	Unit Hydrograph (CFS)
1	0.083	103.143	20.164
2	0.167	206.286	48.607
3	0.250	309.429	15.179
4	0.333	412.572	6.898
5	0.417	515.716	3.854
6	0.500	618.859	2.480
7	0.583	722.002	1.504
8	0.667	825.145	1.315
Sum = 100.000			Sum= 31.151

Unit Time	Pattern	Storm Rain	Loss rate(In./Hr)		Effective
(Hr.)	Percent	(In/Hr)	Max	Low	(In/Hr)
1	0.08	3.40	0.489	0.070	0.42
2	0.17	4.70	0.677	0.070	0.61
3	0.25	4.70	0.677	0.070	0.61
4	0.33	5.10	0.734	0.070	0.66
5	0.42	5.80	0.835	0.070	0.77
6	0.50	5.90	0.849	0.070	0.78
7	0.58	7.10	1.022	0.070	0.95
8	0.67	8.70	1.252	0.070	1.18
9	0.75	13.20	1.900	0.070	1.83
10	0.83	29.70	4.276	0.070	4.21
11	0.92	7.70	1.108	0.070	1.04
12	1.00	4.00	0.576	0.070	0.51
Sum =	100.0				Sum = 13.6

Flood volume = Effective rainfall 1.13(In)
 times area 30.9(Ac.)/[(In)/(Ft.)] = 2.9(Ac.Ft)

Total soil loss = 0.07(In)

Total soil loss = 0.179(Ac.Ft)

Total rainfall = 1.20(In)

Flood volume = 126805.4 Cubic Feet

Total soil loss = 7800.8 Cubic Feet

Peak flow rate of this hydrograph = 83.832(CFS)

+++++

1 - H O U R S T O R M

Runoff Hydrograph

Hydrograph in 5 Minute intervals ((CFS))

Time(h+m)	Volume	Ac.Ft	Q(CFS)	0	22.5	45.0	67.5	90.0
0+ 5	0.0182	2.64	VQ					
0+10	0.0883	10.18	V Q					
0+15	0.1916	15.00	V Q					
0+20	0.3097	17.15	V Q					
0+25	0.4444	19.56	V Q					
0+30	0.5959	22.00	VQ					
0+35	0.7629	24.25	Q					
0+40	0.9621	28.92	QV					
0+45	1.2209	37.58	Q					
0+50	1.6610	63.90	V					
0+55	2.2383	83.83	V					
1+ 0	2.5523	45.59	Q					
1+ 5	2.7280	25.51	Q					
1+10	2.8109	12.04	Q					
1+15	2.8587	6.93	Q					
1+20	2.8871	4.13	Q					
1+25	2.9051	2.60	Q					
1+30	2.9096	0.66	Q					
1+35	2.9111	0.21	Q					

Unit Hydrograph Analysis

Copyright (c) CIVILCADD/CIVILDESIGN, 1989 - 2004, Version 7.0
Study date 02/04/22 File: 2838quhex24100.out

+++++

Riverside County Synthetic Unit Hydrology Method
RCFC & WCD Manual date - April 1978

Program License Serial Number 6145

English (in-lb) Input Units Used
English Rainfall Data (Inches) Input Values Used

English Units used in output format

ORCHARD LOGISTICS CENTER

100 YR STORM EVENT - EXISTING CONTIDION

2838QUHEX

SD

Drainage Area = 30.91 (Ac.) = 0.048 Sq. Mi.
Drainage Area for Depth-Area Areal Adjustment = 30.91 (Ac.) = 0.048 Sq. Mi.
Length along longest watercourse = 1314.00 (Ft.)
Length along longest watercourse measured to centroid = 678.00 (Ft.)
Length along longest watercourse = 0.249 Mi.
Length along longest watercourse measured to centroid = 0.128 Mi.
Difference in elevation = 25.40 (Ft.)
Slope along watercourse = 102.0639 Ft./Mi.
Average Manning's 'N' = 0.030
Lag time = 0.081 Hr.
Lag time = 4.85 Min.
25% of lag time = 1.21 Min.
40% of lag time = 1.94 Min.
Unit time = 5.00 Min.
Duration of storm = 24 Hour(s)
User Entered Base Flow = 0.00 (CFS)

2 YEAR Area rainfall data:

Area(Ac.) [1]	Rainfall(In) [2]	Weighting[1*2]
30.91	2.25	69.55

100 YEAR Area rainfall data:

Area(Ac.) [1]	Rainfall(In) [2]	Weighting[1*2]
30.91	5.80	179.28

STORM EVENT (YEAR) = 100.00
Area Averaged 2-Year Rainfall = 2.250 (In)
Area Averaged 100-Year Rainfall = 5.800 (In)

Point rain (area averaged) = 5.800 (In)
Areal adjustment factor = 99.99 %
Adjusted average point rain = 5.800 (In)

Sub-Area Data:

Area(Ac.)	Runoff Index	Impervious %
-----------	--------------	--------------

30.910 86.00 0.050
Total Area Entered = 30.91(Ac.)

RI	RI	Infil. Rate	Impervious	Adj. Infil. Rate	Area%	F
AMC2	AMC-3	(In/Hr)	(Dec.%)	(In/Hr)	(Dec.)	(In/Hr)
86.0	94.4	0.073	0.050	0.070	1.000	0.070
Sum (F) =						0.070

Area averaged mean soil loss (F) (In/Hr) = 0.070

Minimum soil loss rate ((In/Hr)) = 0.035

(for 24 hour storm duration)

Soil low loss rate (decimal) = 0.860

U n i t H y d r o g r a p h
VALLEY S-Curve

Unit Hydrograph Data

Unit time period (hrs)	Time % of lag	Distribution Graph %	Unit Hydrograph (CFS)
1	0.083	103.143	6.281
2	0.167	206.286	15.142
3	0.250	309.429	4.728
4	0.333	412.572	2.149
5	0.417	515.716	1.201
6	0.500	618.859	0.773
7	0.583	722.002	0.469
8	0.667	825.145	0.409
Sum = 100.000			Sum= 31.151

Unit Time (Hr.)	Pattern Percent	Storm Rain (In/Hr)	Loss rate(In./Hr)		Effective (In/Hr)
			Max	Low	
1	0.08	0.07	0.123	0.040	0.01
2	0.17	0.07	0.123	0.040	0.01
3	0.25	0.07	0.122	0.040	0.01
4	0.33	0.10	0.122	0.060	0.01
5	0.42	0.10	0.121	0.060	0.01
6	0.50	0.10	0.121	0.060	0.01
7	0.58	0.10	0.120	0.060	0.01
8	0.67	0.10	0.120	0.060	0.01
9	0.75	0.10	0.119	0.060	0.01
10	0.83	0.13	0.119	0.080	0.01
11	0.92	0.13	0.119	0.080	0.01
12	1.00	0.13	0.118	0.080	0.01
13	1.08	0.10	0.118	0.060	0.01
14	1.17	0.10	0.117	0.060	0.01
15	1.25	0.10	0.117	0.060	0.01
16	1.33	0.10	0.116	0.060	0.01
17	1.42	0.10	0.116	0.060	0.01
18	1.50	0.10	0.115	0.060	0.01
19	1.58	0.10	0.115	0.060	0.01
20	1.67	0.10	0.114	0.060	0.01
21	1.75	0.10	0.114	0.060	0.01
22	1.83	0.13	0.113	0.080	0.01
23	1.92	0.13	0.113	0.080	0.01
24	2.00	0.13	0.113	0.080	0.01
25	2.08	0.13	0.112	0.080	0.01
26	2.17	0.13	0.112	0.080	0.01
27	2.25	0.13	0.111	0.080	0.01

28	2.33	0.13	0.093	0.111	0.080	0.01
29	2.42	0.13	0.093	0.110	0.080	0.01
30	2.50	0.13	0.093	0.110	0.080	0.01
31	2.58	0.17	0.116	0.109	---	0.01
32	2.67	0.17	0.116	0.109	---	0.01
33	2.75	0.17	0.116	0.108	---	0.01
34	2.83	0.17	0.116	0.108	---	0.01
35	2.92	0.17	0.116	0.108	---	0.01
36	3.00	0.17	0.116	0.107	---	0.01
37	3.08	0.17	0.116	0.107	---	0.01
38	3.17	0.17	0.116	0.106	---	0.01
39	3.25	0.17	0.116	0.106	---	0.01
40	3.33	0.17	0.116	0.105	---	0.01
41	3.42	0.17	0.116	0.105	---	0.01
42	3.50	0.17	0.116	0.104	---	0.01
43	3.58	0.17	0.116	0.104	---	0.01
44	3.67	0.17	0.116	0.104	---	0.01
45	3.75	0.17	0.116	0.103	---	0.01
46	3.83	0.20	0.139	0.103	---	0.04
47	3.92	0.20	0.139	0.102	---	0.04
48	4.00	0.20	0.139	0.102	---	0.04
49	4.08	0.20	0.139	0.101	---	0.04
50	4.17	0.20	0.139	0.101	---	0.04
51	4.25	0.20	0.139	0.101	---	0.04
52	4.33	0.23	0.162	0.100	---	0.06
53	4.42	0.23	0.162	0.100	---	0.06
54	4.50	0.23	0.162	0.099	---	0.06
55	4.58	0.23	0.162	0.099	---	0.06
56	4.67	0.23	0.162	0.098	---	0.06
57	4.75	0.23	0.162	0.098	---	0.06
58	4.83	0.27	0.186	0.098	---	0.09
59	4.92	0.27	0.186	0.097	---	0.09
60	5.00	0.27	0.186	0.097	---	0.09
61	5.08	0.20	0.139	0.096	---	0.04
62	5.17	0.20	0.139	0.096	---	0.04
63	5.25	0.20	0.139	0.095	---	0.04
64	5.33	0.23	0.162	0.095	---	0.07
65	5.42	0.23	0.162	0.095	---	0.07
66	5.50	0.23	0.162	0.094	---	0.07
67	5.58	0.27	0.186	0.094	---	0.09
68	5.67	0.27	0.186	0.093	---	0.09
69	5.75	0.27	0.186	0.093	---	0.09
70	5.83	0.27	0.186	0.093	---	0.09
71	5.92	0.27	0.186	0.092	---	0.09
72	6.00	0.27	0.186	0.092	---	0.09
73	6.08	0.30	0.209	0.091	---	0.12
74	6.17	0.30	0.209	0.091	---	0.12
75	6.25	0.30	0.209	0.091	---	0.12
76	6.33	0.30	0.209	0.090	---	0.12
77	6.42	0.30	0.209	0.090	---	0.12
78	6.50	0.30	0.209	0.089	---	0.12
79	6.58	0.33	0.232	0.089	---	0.14
80	6.67	0.33	0.232	0.089	---	0.14
81	6.75	0.33	0.232	0.088	---	0.14
82	6.83	0.33	0.232	0.088	---	0.14
83	6.92	0.33	0.232	0.087	---	0.14
84	7.00	0.33	0.232	0.087	---	0.15
85	7.08	0.33	0.232	0.087	---	0.15
86	7.17	0.33	0.232	0.086	---	0.15
87	7.25	0.33	0.232	0.086	---	0.15
88	7.33	0.37	0.255	0.085	---	0.17
89	7.42	0.37	0.255	0.085	---	0.17
90	7.50	0.37	0.255	0.085	---	0.17

91	7.58	0.40	0.278	0.084	---	0.19
92	7.67	0.40	0.278	0.084	---	0.19
93	7.75	0.40	0.278	0.083	---	0.19
94	7.83	0.43	0.302	0.083	---	0.22
95	7.92	0.43	0.302	0.083	---	0.22
96	8.00	0.43	0.302	0.082	---	0.22
97	8.08	0.50	0.348	0.082	---	0.27
98	8.17	0.50	0.348	0.082	---	0.27
99	8.25	0.50	0.348	0.081	---	0.27
100	8.33	0.50	0.348	0.081	---	0.27
101	8.42	0.50	0.348	0.080	---	0.27
102	8.50	0.50	0.348	0.080	---	0.27
103	8.58	0.53	0.371	0.080	---	0.29
104	8.67	0.53	0.371	0.079	---	0.29
105	8.75	0.53	0.371	0.079	---	0.29
106	8.83	0.57	0.394	0.079	---	0.32
107	8.92	0.57	0.394	0.078	---	0.32
108	9.00	0.57	0.394	0.078	---	0.32
109	9.08	0.63	0.441	0.077	---	0.36
110	9.17	0.63	0.441	0.077	---	0.36
111	9.25	0.63	0.441	0.077	---	0.36
112	9.33	0.67	0.464	0.076	---	0.39
113	9.42	0.67	0.464	0.076	---	0.39
114	9.50	0.67	0.464	0.076	---	0.39
115	9.58	0.70	0.487	0.075	---	0.41
116	9.67	0.70	0.487	0.075	---	0.41
117	9.75	0.70	0.487	0.074	---	0.41
118	9.83	0.73	0.510	0.074	---	0.44
119	9.92	0.73	0.510	0.074	---	0.44
120	10.00	0.73	0.510	0.073	---	0.44
121	10.08	0.50	0.348	0.073	---	0.27
122	10.17	0.50	0.348	0.073	---	0.28
123	10.25	0.50	0.348	0.072	---	0.28
124	10.33	0.50	0.348	0.072	---	0.28
125	10.42	0.50	0.348	0.072	---	0.28
126	10.50	0.50	0.348	0.071	---	0.28
127	10.58	0.67	0.464	0.071	---	0.39
128	10.67	0.67	0.464	0.071	---	0.39
129	10.75	0.67	0.464	0.070	---	0.39
130	10.83	0.67	0.464	0.070	---	0.39
131	10.92	0.67	0.464	0.070	---	0.39
132	11.00	0.67	0.464	0.069	---	0.39
133	11.08	0.63	0.441	0.069	---	0.37
134	11.17	0.63	0.441	0.069	---	0.37
135	11.25	0.63	0.441	0.068	---	0.37
136	11.33	0.63	0.441	0.068	---	0.37
137	11.42	0.63	0.441	0.068	---	0.37
138	11.50	0.63	0.441	0.067	---	0.37
139	11.58	0.57	0.394	0.067	---	0.33
140	11.67	0.57	0.394	0.067	---	0.33
141	11.75	0.57	0.394	0.066	---	0.33
142	11.83	0.60	0.418	0.066	---	0.35
143	11.92	0.60	0.418	0.066	---	0.35
144	12.00	0.60	0.418	0.065	---	0.35
145	12.08	0.83	0.580	0.065	---	0.52
146	12.17	0.83	0.580	0.065	---	0.52
147	12.25	0.83	0.580	0.064	---	0.52
148	12.33	0.87	0.603	0.064	---	0.54
149	12.42	0.87	0.603	0.064	---	0.54
150	12.50	0.87	0.603	0.063	---	0.54
151	12.58	0.93	0.650	0.063	---	0.59
152	12.67	0.93	0.650	0.063	---	0.59
153	12.75	0.93	0.650	0.062	---	0.59

154	12.83	0.97	0.673	0.062	---	0.61
155	12.92	0.97	0.673	0.062	---	0.61
156	13.00	0.97	0.673	0.061	---	0.61
157	13.08	1.13	0.789	0.061	---	0.73
158	13.17	1.13	0.789	0.061	---	0.73
159	13.25	1.13	0.789	0.060	---	0.73
160	13.33	1.13	0.789	0.060	---	0.73
161	13.42	1.13	0.789	0.060	---	0.73
162	13.50	1.13	0.789	0.060	---	0.73
163	13.58	0.77	0.534	0.059	---	0.47
164	13.67	0.77	0.534	0.059	---	0.47
165	13.75	0.77	0.534	0.059	---	0.47
166	13.83	0.77	0.534	0.058	---	0.48
167	13.92	0.77	0.534	0.058	---	0.48
168	14.00	0.77	0.534	0.058	---	0.48
169	14.08	0.90	0.626	0.057	---	0.57
170	14.17	0.90	0.626	0.057	---	0.57
171	14.25	0.90	0.626	0.057	---	0.57
172	14.33	0.87	0.603	0.057	---	0.55
173	14.42	0.87	0.603	0.056	---	0.55
174	14.50	0.87	0.603	0.056	---	0.55
175	14.58	0.87	0.603	0.056	---	0.55
176	14.67	0.87	0.603	0.055	---	0.55
177	14.75	0.87	0.603	0.055	---	0.55
178	14.83	0.83	0.580	0.055	---	0.53
179	14.92	0.83	0.580	0.055	---	0.53
180	15.00	0.83	0.580	0.054	---	0.53
181	15.08	0.80	0.557	0.054	---	0.50
182	15.17	0.80	0.557	0.054	---	0.50
183	15.25	0.80	0.557	0.053	---	0.50
184	15.33	0.77	0.534	0.053	---	0.48
185	15.42	0.77	0.534	0.053	---	0.48
186	15.50	0.77	0.534	0.053	---	0.48
187	15.58	0.63	0.441	0.052	---	0.39
188	15.67	0.63	0.441	0.052	---	0.39
189	15.75	0.63	0.441	0.052	---	0.39
190	15.83	0.63	0.441	0.052	---	0.39
191	15.92	0.63	0.441	0.051	---	0.39
192	16.00	0.63	0.441	0.051	---	0.39
193	16.08	0.13	0.093	0.051	---	0.04
194	16.17	0.13	0.093	0.051	---	0.04
195	16.25	0.13	0.093	0.050	---	0.04
196	16.33	0.13	0.093	0.050	---	0.04
197	16.42	0.13	0.093	0.050	---	0.04
198	16.50	0.13	0.093	0.050	---	0.04
199	16.58	0.10	0.070	0.049	---	0.02
200	16.67	0.10	0.070	0.049	---	0.02
201	16.75	0.10	0.070	0.049	---	0.02
202	16.83	0.10	0.070	0.049	---	0.02
203	16.92	0.10	0.070	0.048	---	0.02
204	17.00	0.10	0.070	0.048	---	0.02
205	17.08	0.17	0.116	0.048	---	0.07
206	17.17	0.17	0.116	0.048	---	0.07
207	17.25	0.17	0.116	0.047	---	0.07
208	17.33	0.17	0.116	0.047	---	0.07
209	17.42	0.17	0.116	0.047	---	0.07
210	17.50	0.17	0.116	0.047	---	0.07
211	17.58	0.17	0.116	0.046	---	0.07
212	17.67	0.17	0.116	0.046	---	0.07
213	17.75	0.17	0.116	0.046	---	0.07
214	17.83	0.13	0.093	0.046	---	0.05
215	17.92	0.13	0.093	0.045	---	0.05
216	18.00	0.13	0.093	0.045	---	0.05

217	18.08	0.13	0.093	0.045	---	0.05
218	18.17	0.13	0.093	0.045	---	0.05
219	18.25	0.13	0.093	0.045	---	0.05
220	18.33	0.13	0.093	0.044	---	0.05
221	18.42	0.13	0.093	0.044	---	0.05
222	18.50	0.13	0.093	0.044	---	0.05
223	18.58	0.10	0.070	0.044	---	0.03
224	18.67	0.10	0.070	0.043	---	0.03
225	18.75	0.10	0.070	0.043	---	0.03
226	18.83	0.07	0.046	0.043	---	0.00
227	18.92	0.07	0.046	0.043	---	0.00
228	19.00	0.07	0.046	0.043	---	0.00
229	19.08	0.10	0.070	0.042	---	0.03
230	19.17	0.10	0.070	0.042	---	0.03
231	19.25	0.10	0.070	0.042	---	0.03
232	19.33	0.13	0.093	0.042	---	0.05
233	19.42	0.13	0.093	0.042	---	0.05
234	19.50	0.13	0.093	0.041	---	0.05
235	19.58	0.10	0.070	0.041	---	0.03
236	19.67	0.10	0.070	0.041	---	0.03
237	19.75	0.10	0.070	0.041	---	0.03
238	19.83	0.07	0.046	0.041	---	0.01
239	19.92	0.07	0.046	0.041	---	0.01
240	20.00	0.07	0.046	0.040	---	0.01
241	20.08	0.10	0.070	0.040	---	0.03
242	20.17	0.10	0.070	0.040	---	0.03
243	20.25	0.10	0.070	0.040	---	0.03
244	20.33	0.10	0.070	0.040	---	0.03
245	20.42	0.10	0.070	0.040	---	0.03
246	20.50	0.10	0.070	0.039	---	0.03
247	20.58	0.10	0.070	0.039	---	0.03
248	20.67	0.10	0.070	0.039	---	0.03
249	20.75	0.10	0.070	0.039	---	0.03
250	20.83	0.07	0.046	0.039	---	0.01
251	20.92	0.07	0.046	0.039	---	0.01
252	21.00	0.07	0.046	0.038	---	0.01
253	21.08	0.10	0.070	0.038	---	0.03
254	21.17	0.10	0.070	0.038	---	0.03
255	21.25	0.10	0.070	0.038	---	0.03
256	21.33	0.07	0.046	0.038	---	0.01
257	21.42	0.07	0.046	0.038	---	0.01
258	21.50	0.07	0.046	0.037	---	0.01
259	21.58	0.10	0.070	0.037	---	0.03
260	21.67	0.10	0.070	0.037	---	0.03
261	21.75	0.10	0.070	0.037	---	0.03
262	21.83	0.07	0.046	0.037	---	0.01
263	21.92	0.07	0.046	0.037	---	0.01
264	22.00	0.07	0.046	0.037	---	0.01
265	22.08	0.10	0.070	0.037	---	0.03
266	22.17	0.10	0.070	0.036	---	0.03
267	22.25	0.10	0.070	0.036	---	0.03
268	22.33	0.07	0.046	0.036	---	0.01
269	22.42	0.07	0.046	0.036	---	0.01
270	22.50	0.07	0.046	0.036	---	0.01
271	22.58	0.07	0.046	0.036	---	0.01
272	22.67	0.07	0.046	0.036	---	0.01
273	22.75	0.07	0.046	0.036	---	0.01
274	22.83	0.07	0.046	0.036	---	0.01
275	22.92	0.07	0.046	0.036	---	0.01
276	23.00	0.07	0.046	0.035	---	0.01
277	23.08	0.07	0.046	0.035	---	0.01
278	23.17	0.07	0.046	0.035	---	0.01
279	23.25	0.07	0.046	0.035	---	0.01

280	23.33	0.07	0.046	0.035	---	0.01
281	23.42	0.07	0.046	0.035	---	0.01
282	23.50	0.07	0.046	0.035	---	0.01
283	23.58	0.07	0.046	0.035	---	0.01
284	23.67	0.07	0.046	0.035	---	0.01
285	23.75	0.07	0.046	0.035	---	0.01
286	23.83	0.07	0.046	0.035	---	0.01
287	23.92	0.07	0.046	0.035	---	0.01
288	24.00	0.07	0.046	0.035	---	0.01

Sum = 100.0 Sum = 51.1

Flood volume = Effective rainfall 4.26(In)
times area 30.9(Ac.)/[(In)/(Ft.)] = 11.0(Ac.Ft)
Total soil loss = 1.54(In)
Total soil loss = 3.974(Ac.Ft)
Total rainfall = 5.80(In)
Flood volume = 477635.8 Cubic Feet
Total soil loss = 173104.0 Cubic Feet

Peak flow rate of this hydrograph = 22.612(CFS)

+++++

24 - H O U R S T O R M
R u n o f f H y d r o g r a p h

Hydrograph in 5 Minute intervals ((CFS))

Time(h+m)	Volume	Ac.Ft	Q(CFS)	0	7.5	15.0	22.5	30.0
0+ 5	0.0003		0.04	Q				
0+10	0.0012		0.14	Q				
0+15	0.0024		0.17	Q				
0+20	0.0038		0.20	Q				
0+25	0.0056		0.26	Q				
0+30	0.0076		0.28	Q				
0+35	0.0096		0.29	Q				
0+40	0.0116		0.30	Q				
0+45	0.0137		0.30	Q				
0+50	0.0159		0.32	Q				
0+55	0.0185		0.37	Q				
1+ 0	0.0212		0.39	Q				
1+ 5	0.0237		0.38	Q				
1+10	0.0260		0.33	Q				
1+15	0.0282		0.32	Q				
1+20	0.0304		0.31	Q				
1+25	0.0325		0.31	Q				
1+30	0.0346		0.31	Q				
1+35	0.0367		0.31	Q				
1+40	0.0388		0.30	Q				
1+45	0.0409		0.30	Q				
1+50	0.0431		0.32	Q				
1+55	0.0457		0.37	Q				
2+ 0	0.0484		0.39	Q				
2+ 5	0.0511		0.40	Q				
2+10	0.0538		0.40	Q				
2+15	0.0566		0.40	Q				
2+20	0.0594		0.40	Q				
2+25	0.0622		0.40	Q				
2+30	0.0650		0.40	Q				
2+35	0.0675		0.36	Q				
2+40	0.0693		0.27	Q				
2+45	0.0711		0.25	Q				
2+50	0.0728		0.25	Q				

2+55	0.0745	0.25	Q				
3+ 0	0.0763	0.26	Q				
3+ 5	0.0782	0.27	Q				
3+10	0.0802	0.28	Q				
3+15	0.0822	0.30	Q				
3+20	0.0844	0.31	Q				
3+25	0.0866	0.33	Q				
3+30	0.0890	0.34	Q				
3+35	0.0914	0.35	Q				
3+40	0.0939	0.37	Q				
3+45	0.0965	0.38	Q				
3+50	0.1002	0.54	Q				
3+55	0.1065	0.90	VQ				
4+ 0	0.1135	1.03	VQ				
4+ 5	0.1211	1.09	VQ				
4+10	0.1289	1.13	VQ				
4+15	0.1369	1.16	VQ				
4+20	0.1461	1.33	VQ				
4+25	0.1578	1.71	V Q				
4+30	0.1704	1.83	V Q				
4+35	0.1835	1.89	V Q				
4+40	0.1968	1.94	V Q				
4+45	0.2104	1.97	V Q				
4+50	0.2251	2.14	V Q				
4+55	0.2424	2.51	V Q				
5+ 0	0.2605	2.63	V Q				
5+ 5	0.2771	2.41	V Q				
5+10	0.2891	1.74	VQ				
5+15	0.2998	1.55	VQ				
5+20	0.3110	1.62	VQ				
5+25	0.3244	1.94	VQ				
5+30	0.3384	2.03	VQ				
5+35	0.3536	2.22	VQ				
5+40	0.3715	2.59	V Q				
5+45	0.3903	2.73	V Q				
5+50	0.4096	2.80	V Q				
5+55	0.4292	2.85	V Q				
6+ 0	0.4491	2.89	V Q				
6+ 5	0.4701	3.05	V Q				
6+10	0.4938	3.43	V Q				
6+15	0.5182	3.55	V Q				
6+20	0.5431	3.61	V Q				
6+25	0.5683	3.65	V Q				
6+30	0.5936	3.68	V Q				
6+35	0.6202	3.85	V Q				
6+40	0.6493	4.23	V Q				
6+45	0.6792	4.35	V Q				
6+50	0.7096	4.41	V Q				
6+55	0.7403	4.45	V Q				
7+ 0	0.7711	4.48	V Q				
7+ 5	0.8022	4.51	V Q				
7+10	0.8333	4.53	V Q				
7+15	0.8646	4.54	V Q				
7+20	0.8970	4.70	V Q				
7+25	0.9318	5.06	V Q				
7+30	0.9675	5.18	V Q				
7+35	1.0046	5.39	V Q				
7+40	1.0445	5.78	V Q				
7+45	1.0853	5.92	V Q				
7+50	1.1275	6.14	V Q				
7+55	1.1726	6.54	V Q				
8+ 0	1.2186	6.68	V Q				
8+ 5	1.2671	7.05	V Q				

8+10	1.3208	7.80	V	Q				
8+15	1.3763	8.05	V	Q				
8+20	1.4325	8.17	V	Q				
8+25	1.4893	8.25	V	Q				
8+30	1.5464	8.29	V	Q				
8+35	1.6048	8.47	V	Q				
8+40	1.6658	8.86	V	Q				
8+45	1.7276	8.98	V	Q				
8+50	1.7909	9.18	V	Q				
8+55	1.8568	9.58	V	Q				
9+ 0	1.9237	9.71	V	Q				
9+ 5	1.9931	10.08	V	Q				
9+10	2.0677	10.83	V	Q				
9+15	2.1440	11.08	V	Q				
9+20	2.2222	11.35	V	Q				
9+25	2.3033	11.78	V	Q				
9+30	2.3854	11.93	V	Q				
9+35	2.4692	12.16	V	Q				
9+40	2.5558	12.57	V	Q				
9+45	2.6433	12.71	V	Q				
9+50	2.7323	12.93	V	Q				
9+55	2.8241	13.33	V	Q				
10+ 0	2.9169	13.47	V	Q				
10+ 5	3.0031	12.52	V	Q				
10+10	3.0727	10.11	V	Q				
10+15	3.1372	9.37	VQ					
10+20	3.1994	9.04	VQ					
10+25	3.2605	8.86	Q					
10+30	3.3207	8.75	QV					
10+35	3.3856	9.41	Q					
10+40	3.4621	11.12	V Q					
10+45	3.5425	11.67	V Q					
10+50	3.6247	11.94	V Q					
10+55	3.7080	12.09	V Q					
11+ 0	3.7919	12.19	V Q					
11+ 5	3.8752	12.10	V Q					
11+10	3.9566	11.81	VQ					
11+15	4.0373	11.71	VQ					
11+20	4.1176	11.67	Q					
11+25	4.1979	11.66	Q					
11+30	4.2781	11.65	Q					
11+35	4.3564	11.36	Q					
11+40	4.4297	10.65	Q V					
11+45	4.5017	10.45	Q V					
11+50	4.5740	10.50	Q V					
11+55	4.6484	10.81	Q V					
12+ 0	4.7234	10.89	Q V					
12+ 5	4.8057	11.95	Q V					
12+10	4.9051	14.43	V Q					
12+15	5.0100	15.23	V Q					
12+20	5.1184	15.74	V Q					
12+25	5.2307	16.31	V Q					
12+30	5.3447	16.55	V Q					
12+35	5.4617	16.98	V Q					
12+40	5.5842	17.79	V Q					
12+45	5.7084	18.04	V Q					
12+50	5.8344	18.30	V Q					
12+55	5.9634	18.73	V Q					
13+ 0	6.0935	18.88	V Q					
13+ 5	6.2291	19.69	V Q					
13+10	6.3772	21.51	V Q					
13+15	6.5293	22.08	V Q					
13+20	6.6833	22.35	V Q					

13+25	6.8383	22.51				V	Q		
13+30	6.9940	22.61				V	Q		
13+35	7.1392	21.07				V	Q		
13+40	7.2581	17.26				Q	V		
13+45	7.3687	16.07				Q	V		
13+50	7.4756	15.53				Q	V		
13+55	7.5805	15.23				Q	V		
14+ 0	7.6841	15.04				Q	V		
14+ 5	7.7909	15.51				Q	V		
14+10	7.9068	16.82				Q	V		
14+15	8.0258	17.27				Q	V		
14+20	8.1451	17.34				Q	V		
14+25	8.2629	17.10				Q	V		
14+30	8.3805	17.08				Q	V		
14+35	8.4982	17.08				Q	V		
14+40	8.6159	17.10				Q	V		
14+45	8.7336	17.09				Q	V		
14+50	8.8503	16.94				Q	V		
14+55	8.9645	16.59				Q	V		
15+ 0	9.0780	16.49				Q	V		
15+ 5	9.1903	16.30				Q	V		
15+10	9.3000	15.93				Q	V		
15+15	9.4089	15.81				Q	V		
15+20	9.5164	15.61				Q	V		
15+25	9.6213	15.23				Q	V		
15+30	9.7254	15.11				Q	V		
15+35	9.8251	14.48				Q	V		
15+40	9.9149	13.04				Q	V		
15+45	10.0017	12.59				Q	V		
15+50	10.0870	12.39				Q	V		
15+55	10.1716	12.28				Q	V		
16+ 0	10.2557	12.22				Q	V		
16+ 5	10.3246	9.99				Q	V		
16+10	10.3569	4.69				Q	V		
16+15	10.3779	3.05				Q	V		
16+20	10.3939	2.31				Q	V		
16+25	10.4070	1.90				Q	V		
16+30	10.4183	1.64				Q	V		
16+35	10.4275	1.34				Q	V		
16+40	10.4334	0.86				Q	V		
16+45	10.4386	0.75				Q	V		
16+50	10.4435	0.71				Q	V		
16+55	10.4483	0.69				Q	V		
17+ 0	10.4530	0.68				Q	V		
17+ 5	10.4597	0.97				Q	V		
17+10	10.4712	1.67				Q	V		
17+15	10.4842	1.90				Q	V		
17+20	10.4980	2.01				Q	V		
17+25	10.5123	2.07				Q	V		
17+30	10.5268	2.11				Q	V		
17+35	10.5416	2.14				Q	V		
17+40	10.5565	2.17				Q	V		
17+45	10.5715	2.17				Q	V		
17+50	10.5855	2.04				Q	V		
17+55	10.5971	1.69				Q	V		
18+ 0	10.6081	1.59				Q	V		
18+ 5	10.6187	1.55				Q	V		
18+10	10.6292	1.52				Q	V		
18+15	10.6396	1.51				Q	V		
18+20	10.6500	1.51				Q	V		
18+25	10.6604	1.51				Q	V		
18+30	10.6709	1.51				Q	V		
18+35	10.6803	1.37				Q	V		

18+40	10.6874	1.03	Q				V	
18+45	10.6938	0.93	Q				V	
18+50	10.6989	0.74	Q				V	
18+55	10.7014	0.36	Q				V	
19+ 0	10.7031	0.24	Q				V	
19+ 5	10.7054	0.33	Q				V	
19+10	10.7099	0.66	Q				V	
19+15	10.7151	0.75	Q				V	
19+20	10.7216	0.94	Q				V	
19+25	10.7307	1.32	Q				V	
19+30	10.7407	1.45	Q				V	
19+35	10.7502	1.38	Q				V	
19+40	10.7575	1.07	Q				V	
19+45	10.7643	0.98	Q				V	
19+50	10.7698	0.80	Q				V	
19+55	10.7728	0.44	Q				V	
20+ 0	10.7750	0.32	Q				V	
20+ 5	10.7778	0.41	Q				V	
20+10	10.7828	0.73	Q				V	
20+15	10.7884	0.82	Q				V	
20+20	10.7944	0.87	Q				V	
20+25	10.8006	0.89	Q				V	
20+30	10.8069	0.92	Q				V	
20+35	10.8133	0.93	Q				V	
20+40	10.8198	0.95	Q				V	
20+45	10.8264	0.95	Q				V	
20+50	10.8319	0.81	Q				V	
20+55	10.8351	0.46	Q				V	
21+ 0	10.8376	0.36	Q				V	
21+ 5	10.8408	0.46	Q				V	
21+10	10.8462	0.79	Q				V	
21+15	10.8523	0.88	Q				V	
21+20	10.8577	0.78	Q				V	
21+25	10.8608	0.45	Q				V	
21+30	10.8633	0.37	Q				V	
21+35	10.8666	0.48	Q				V	
21+40	10.8722	0.82	Q				V	
21+45	10.8785	0.91	Q				V	
21+50	10.8841	0.81	Q				V	
21+55	10.8874	0.48	Q				V	
22+ 0	10.8901	0.39	Q				V	
22+ 5	10.8935	0.50	Q				V	
22+10	10.8993	0.84	Q				V	
22+15	10.9058	0.94	Q				V	
22+20	10.9115	0.83	Q				V	
22+25	10.9150	0.50	Q				V	
22+30	10.9178	0.41	Q				V	
22+35	10.9204	0.38	Q				V	
22+40	10.9229	0.36	Q				V	
22+45	10.9253	0.35	Q				V	
22+50	10.9277	0.34	Q				V	
22+55	10.9300	0.33	Q				V	
23+ 0	10.9323	0.34	Q				V	
23+ 5	10.9346	0.34	Q				V	
23+10	10.9370	0.34	Q				V	
23+15	10.9394	0.35	Q				V	
23+20	10.9418	0.35	Q				V	
23+25	10.9442	0.35	Q				V	
23+30	10.9466	0.35	Q				V	
23+35	10.9490	0.35	Q				V	
23+40	10.9515	0.36	Q				V	
23+45	10.9539	0.36	Q				V	
23+50	10.9564	0.36	Q				V	

Unit Hydrograph Analysis

Copyright (c) CIVILCADD/CIVILDESIGN, 1989 - 2004, Version 7.0
Study date 02/04/22 File: 2838QUHP242.out

+++++

Riverside County Synthetic Unit Hydrology Method
RCFC & WCD Manual date - April 1978

Program License Serial Number 6145

English (in-lb) Input Units Used
English Rainfall Data (Inches) Input Values Used

English Units used in output format

ORCHARD LOGISTICS CENTER

2 YR STORM EVENT - PROPOSED CONDITION

2838QUHP

SD

Drainage Area = 30.91 (Ac.) = 0.048 Sq. Mi.
Drainage Area for Depth-Area Areal Adjustment = 30.91 (Ac.) = 0.048 Sq. Mi.
Length along longest watercourse = 2297.00 (Ft.)
Length along longest watercourse measured to centroid = 522.00 (Ft.)
Length along longest watercourse = 0.435 Mi.
Length along longest watercourse measured to centroid = 0.099 Mi.
Difference in elevation = 20.25 (Ft.)
Slope along watercourse = 46.5477 Ft./Mi.
Average Manning's 'N' = 0.013
Lag time = 0.045 Hr.
Lag time = 2.73 Min.
25% of lag time = 0.68 Min.
40% of lag time = 1.09 Min.
Unit time = 5.00 Min.
Duration of storm = 24 Hour(s)
User Entered Base Flow = 0.00 (CFS)

2 YEAR Area rainfall data:

Area (Ac.) [1]	Rainfall (In) [2]	Weighting [1*2]
30.91	2.25	69.55

100 YEAR Area rainfall data:

Area (Ac.) [1]	Rainfall (In) [2]	Weighting [1*2]
30.91	5.80	179.28

STORM EVENT (YEAR) = 2.00
Area Averaged 2-Year Rainfall = 2.250 (In)
Area Averaged 100-Year Rainfall = 5.800 (In)

Point rain (area averaged) = 2.250 (In)
Areal adjustment factor = 99.99 %
Adjusted average point rain = 2.250 (In)

Sub-Area Data:

Area (Ac.)	Runoff Index	Impervious %
------------	--------------	--------------

30.910 75.00 0.900
Total Area Entered = 30.91(Ac.)

RI	RI	Infil. Rate	Impervious	Adj. Infil. Rate	Area%	F
AMC2	AMC-2	(In/Hr)	(Dec.%)	(In/Hr)	(Dec.)	(In/Hr)
75.0	75.0	0.303	0.900	0.058	1.000	0.058
						Sum (F) = 0.058

Area averaged mean soil loss (F) (In/Hr) = 0.058

Minimum soil loss rate ((In/Hr)) = 0.029

(for 24 hour storm duration)

Soil low loss rate (decimal) = 0.100

Unit Hydrograph
VALLEY S-Curve

Unit Hydrograph Data

Unit time period (hrs)	Time % of lag	Distribution Graph %	Unit Hydrograph (CFS)
1 0.083	183.152	40.333	12.564
2 0.167	366.303	44.559	13.881
3 0.250	549.455	9.515	2.964
4 0.333	732.606	3.865	1.204
5 0.417	915.758	1.728	0.538
Sum = 100.000			Sum= 31.151

Unit Time	Pattern	Storm Rain	Loss rate(In./Hr)		Effective
(Hr.)	Percent	(In/Hr)	Max	Low	(In/Hr)
1	0.08	0.018	0.102	0.002	0.02
2	0.17	0.018	0.102	0.002	0.02
3	0.25	0.018	0.101	0.002	0.02
4	0.33	0.027	0.101	0.003	0.02
5	0.42	0.027	0.100	0.003	0.02
6	0.50	0.027	0.100	0.003	0.02
7	0.58	0.027	0.100	0.003	0.02
8	0.67	0.027	0.099	0.003	0.02
9	0.75	0.027	0.099	0.003	0.02
10	0.83	0.036	0.099	0.004	0.03
11	0.92	0.036	0.098	0.004	0.03
12	1.00	0.036	0.098	0.004	0.03
13	1.08	0.027	0.097	0.003	0.02
14	1.17	0.027	0.097	0.003	0.02
15	1.25	0.027	0.097	0.003	0.02
16	1.33	0.027	0.096	0.003	0.02
17	1.42	0.027	0.096	0.003	0.02
18	1.50	0.027	0.095	0.003	0.02
19	1.58	0.027	0.095	0.003	0.02
20	1.67	0.027	0.095	0.003	0.02
21	1.75	0.027	0.094	0.003	0.02
22	1.83	0.036	0.094	0.004	0.03
23	1.92	0.036	0.094	0.004	0.03
24	2.00	0.036	0.093	0.004	0.03
25	2.08	0.036	0.093	0.004	0.03
26	2.17	0.036	0.092	0.004	0.03
27	2.25	0.036	0.092	0.004	0.03
28	2.33	0.036	0.092	0.004	0.03
29	2.42	0.036	0.091	0.004	0.03
30	2.50	0.036	0.091	0.004	0.03

31	2.58	0.17	0.045	0.091	0.004	0.04
32	2.67	0.17	0.045	0.090	0.004	0.04
33	2.75	0.17	0.045	0.090	0.004	0.04
34	2.83	0.17	0.045	0.089	0.004	0.04
35	2.92	0.17	0.045	0.089	0.004	0.04
36	3.00	0.17	0.045	0.089	0.004	0.04
37	3.08	0.17	0.045	0.088	0.004	0.04
38	3.17	0.17	0.045	0.088	0.004	0.04
39	3.25	0.17	0.045	0.088	0.004	0.04
40	3.33	0.17	0.045	0.087	0.004	0.04
41	3.42	0.17	0.045	0.087	0.004	0.04
42	3.50	0.17	0.045	0.087	0.004	0.04
43	3.58	0.17	0.045	0.086	0.004	0.04
44	3.67	0.17	0.045	0.086	0.004	0.04
45	3.75	0.17	0.045	0.085	0.004	0.04
46	3.83	0.20	0.054	0.085	0.005	0.05
47	3.92	0.20	0.054	0.085	0.005	0.05
48	4.00	0.20	0.054	0.084	0.005	0.05
49	4.08	0.20	0.054	0.084	0.005	0.05
50	4.17	0.20	0.054	0.084	0.005	0.05
51	4.25	0.20	0.054	0.083	0.005	0.05
52	4.33	0.23	0.063	0.083	0.006	0.06
53	4.42	0.23	0.063	0.083	0.006	0.06
54	4.50	0.23	0.063	0.082	0.006	0.06
55	4.58	0.23	0.063	0.082	0.006	0.06
56	4.67	0.23	0.063	0.082	0.006	0.06
57	4.75	0.23	0.063	0.081	0.006	0.06
58	4.83	0.27	0.072	0.081	0.007	0.06
59	4.92	0.27	0.072	0.080	0.007	0.06
60	5.00	0.27	0.072	0.080	0.007	0.06
61	5.08	0.20	0.054	0.080	0.005	0.05
62	5.17	0.20	0.054	0.079	0.005	0.05
63	5.25	0.20	0.054	0.079	0.005	0.05
64	5.33	0.23	0.063	0.079	0.006	0.06
65	5.42	0.23	0.063	0.078	0.006	0.06
66	5.50	0.23	0.063	0.078	0.006	0.06
67	5.58	0.27	0.072	0.078	0.007	0.06
68	5.67	0.27	0.072	0.077	0.007	0.06
69	5.75	0.27	0.072	0.077	0.007	0.06
70	5.83	0.27	0.072	0.077	0.007	0.06
71	5.92	0.27	0.072	0.076	0.007	0.06
72	6.00	0.27	0.072	0.076	0.007	0.06
73	6.08	0.30	0.081	0.076	---	0.01
74	6.17	0.30	0.081	0.075	---	0.01
75	6.25	0.30	0.081	0.075	---	0.01
76	6.33	0.30	0.081	0.075	---	0.01
77	6.42	0.30	0.081	0.074	---	0.01
78	6.50	0.30	0.081	0.074	---	0.01
79	6.58	0.33	0.090	0.074	---	0.02
80	6.67	0.33	0.090	0.073	---	0.02
81	6.75	0.33	0.090	0.073	---	0.02
82	6.83	0.33	0.090	0.073	---	0.02
83	6.92	0.33	0.090	0.072	---	0.02
84	7.00	0.33	0.090	0.072	---	0.02
85	7.08	0.33	0.090	0.072	---	0.02
86	7.17	0.33	0.090	0.071	---	0.02
87	7.25	0.33	0.090	0.071	---	0.02
88	7.33	0.37	0.099	0.071	---	0.03
89	7.42	0.37	0.099	0.070	---	0.03
90	7.50	0.37	0.099	0.070	---	0.03
91	7.58	0.40	0.108	0.070	---	0.04
92	7.67	0.40	0.108	0.069	---	0.04
93	7.75	0.40	0.108	0.069	---	0.04

94	7.83	0.43	0.117	0.069	---	0.05
95	7.92	0.43	0.117	0.068	---	0.05
96	8.00	0.43	0.117	0.068	---	0.05
97	8.08	0.50	0.135	0.068	---	0.07
98	8.17	0.50	0.135	0.067	---	0.07
99	8.25	0.50	0.135	0.067	---	0.07
100	8.33	0.50	0.135	0.067	---	0.07
101	8.42	0.50	0.135	0.067	---	0.07
102	8.50	0.50	0.135	0.066	---	0.07
103	8.58	0.53	0.144	0.066	---	0.08
104	8.67	0.53	0.144	0.066	---	0.08
105	8.75	0.53	0.144	0.065	---	0.08
106	8.83	0.57	0.153	0.065	---	0.09
107	8.92	0.57	0.153	0.065	---	0.09
108	9.00	0.57	0.153	0.064	---	0.09
109	9.08	0.63	0.171	0.064	---	0.11
110	9.17	0.63	0.171	0.064	---	0.11
111	9.25	0.63	0.171	0.063	---	0.11
112	9.33	0.67	0.180	0.063	---	0.12
113	9.42	0.67	0.180	0.063	---	0.12
114	9.50	0.67	0.180	0.063	---	0.12
115	9.58	0.70	0.189	0.062	---	0.13
116	9.67	0.70	0.189	0.062	---	0.13
117	9.75	0.70	0.189	0.062	---	0.13
118	9.83	0.73	0.198	0.061	---	0.14
119	9.92	0.73	0.198	0.061	---	0.14
120	10.00	0.73	0.198	0.061	---	0.14
121	10.08	0.50	0.135	0.060	---	0.07
122	10.17	0.50	0.135	0.060	---	0.07
123	10.25	0.50	0.135	0.060	---	0.08
124	10.33	0.50	0.135	0.060	---	0.08
125	10.42	0.50	0.135	0.059	---	0.08
126	10.50	0.50	0.135	0.059	---	0.08
127	10.58	0.67	0.180	0.059	---	0.12
128	10.67	0.67	0.180	0.058	---	0.12
129	10.75	0.67	0.180	0.058	---	0.12
130	10.83	0.67	0.180	0.058	---	0.12
131	10.92	0.67	0.180	0.058	---	0.12
132	11.00	0.67	0.180	0.057	---	0.12
133	11.08	0.63	0.171	0.057	---	0.11
134	11.17	0.63	0.171	0.057	---	0.11
135	11.25	0.63	0.171	0.056	---	0.11
136	11.33	0.63	0.171	0.056	---	0.11
137	11.42	0.63	0.171	0.056	---	0.12
138	11.50	0.63	0.171	0.056	---	0.12
139	11.58	0.57	0.153	0.055	---	0.10
140	11.67	0.57	0.153	0.055	---	0.10
141	11.75	0.57	0.153	0.055	---	0.10
142	11.83	0.60	0.162	0.055	---	0.11
143	11.92	0.60	0.162	0.054	---	0.11
144	12.00	0.60	0.162	0.054	---	0.11
145	12.08	0.83	0.225	0.054	---	0.17
146	12.17	0.83	0.225	0.053	---	0.17
147	12.25	0.83	0.225	0.053	---	0.17
148	12.33	0.87	0.234	0.053	---	0.18
149	12.42	0.87	0.234	0.053	---	0.18
150	12.50	0.87	0.234	0.052	---	0.18
151	12.58	0.93	0.252	0.052	---	0.20
152	12.67	0.93	0.252	0.052	---	0.20
153	12.75	0.93	0.252	0.052	---	0.20
154	12.83	0.97	0.261	0.051	---	0.21
155	12.92	0.97	0.261	0.051	---	0.21
156	13.00	0.97	0.261	0.051	---	0.21

157	13.08	1.13	0.306	0.051	---	0.26
158	13.17	1.13	0.306	0.050	---	0.26
159	13.25	1.13	0.306	0.050	---	0.26
160	13.33	1.13	0.306	0.050	---	0.26
161	13.42	1.13	0.306	0.050	---	0.26
162	13.50	1.13	0.306	0.049	---	0.26
163	13.58	0.77	0.207	0.049	---	0.16
164	13.67	0.77	0.207	0.049	---	0.16
165	13.75	0.77	0.207	0.049	---	0.16
166	13.83	0.77	0.207	0.048	---	0.16
167	13.92	0.77	0.207	0.048	---	0.16
168	14.00	0.77	0.207	0.048	---	0.16
169	14.08	0.90	0.243	0.048	---	0.20
170	14.17	0.90	0.243	0.047	---	0.20
171	14.25	0.90	0.243	0.047	---	0.20
172	14.33	0.87	0.234	0.047	---	0.19
173	14.42	0.87	0.234	0.047	---	0.19
174	14.50	0.87	0.234	0.046	---	0.19
175	14.58	0.87	0.234	0.046	---	0.19
176	14.67	0.87	0.234	0.046	---	0.19
177	14.75	0.87	0.234	0.046	---	0.19
178	14.83	0.83	0.225	0.045	---	0.18
179	14.92	0.83	0.225	0.045	---	0.18
180	15.00	0.83	0.225	0.045	---	0.18
181	15.08	0.80	0.216	0.045	---	0.17
182	15.17	0.80	0.216	0.045	---	0.17
183	15.25	0.80	0.216	0.044	---	0.17
184	15.33	0.77	0.207	0.044	---	0.16
185	15.42	0.77	0.207	0.044	---	0.16
186	15.50	0.77	0.207	0.044	---	0.16
187	15.58	0.63	0.171	0.043	---	0.13
188	15.67	0.63	0.171	0.043	---	0.13
189	15.75	0.63	0.171	0.043	---	0.13
190	15.83	0.63	0.171	0.043	---	0.13
191	15.92	0.63	0.171	0.042	---	0.13
192	16.00	0.63	0.171	0.042	---	0.13
193	16.08	0.13	0.036	0.042	0.004	0.03
194	16.17	0.13	0.036	0.042	0.004	0.03
195	16.25	0.13	0.036	0.042	0.004	0.03
196	16.33	0.13	0.036	0.041	0.004	0.03
197	16.42	0.13	0.036	0.041	0.004	0.03
198	16.50	0.13	0.036	0.041	0.004	0.03
199	16.58	0.10	0.027	0.041	0.003	0.02
200	16.67	0.10	0.027	0.041	0.003	0.02
201	16.75	0.10	0.027	0.040	0.003	0.02
202	16.83	0.10	0.027	0.040	0.003	0.02
203	16.92	0.10	0.027	0.040	0.003	0.02
204	17.00	0.10	0.027	0.040	0.003	0.02
205	17.08	0.17	0.045	0.040	---	0.01
206	17.17	0.17	0.045	0.039	---	0.01
207	17.25	0.17	0.045	0.039	---	0.01
208	17.33	0.17	0.045	0.039	---	0.01
209	17.42	0.17	0.045	0.039	---	0.01
210	17.50	0.17	0.045	0.039	---	0.01
211	17.58	0.17	0.045	0.038	---	0.01
212	17.67	0.17	0.045	0.038	---	0.01
213	17.75	0.17	0.045	0.038	---	0.01
214	17.83	0.13	0.036	0.038	0.004	0.03
215	17.92	0.13	0.036	0.038	0.004	0.03
216	18.00	0.13	0.036	0.037	0.004	0.03
217	18.08	0.13	0.036	0.037	0.004	0.03
218	18.17	0.13	0.036	0.037	0.004	0.03
219	18.25	0.13	0.036	0.037	0.004	0.03

220	18.33	0.13	0.036	0.037	0.004	0.03
221	18.42	0.13	0.036	0.037	0.004	0.03
222	18.50	0.13	0.036	0.036	0.004	0.03
223	18.58	0.10	0.027	0.036	0.003	0.02
224	18.67	0.10	0.027	0.036	0.003	0.02
225	18.75	0.10	0.027	0.036	0.003	0.02
226	18.83	0.07	0.018	0.036	0.002	0.02
227	18.92	0.07	0.018	0.035	0.002	0.02
228	19.00	0.07	0.018	0.035	0.002	0.02
229	19.08	0.10	0.027	0.035	0.003	0.02
230	19.17	0.10	0.027	0.035	0.003	0.02
231	19.25	0.10	0.027	0.035	0.003	0.02
232	19.33	0.13	0.036	0.035	---	0.00
233	19.42	0.13	0.036	0.035	---	0.00
234	19.50	0.13	0.036	0.034	---	0.00
235	19.58	0.10	0.027	0.034	0.003	0.02
236	19.67	0.10	0.027	0.034	0.003	0.02
237	19.75	0.10	0.027	0.034	0.003	0.02
238	19.83	0.07	0.018	0.034	0.002	0.02
239	19.92	0.07	0.018	0.034	0.002	0.02
240	20.00	0.07	0.018	0.033	0.002	0.02
241	20.08	0.10	0.027	0.033	0.003	0.02
242	20.17	0.10	0.027	0.033	0.003	0.02
243	20.25	0.10	0.027	0.033	0.003	0.02
244	20.33	0.10	0.027	0.033	0.003	0.02
245	20.42	0.10	0.027	0.033	0.003	0.02
246	20.50	0.10	0.027	0.033	0.003	0.02
247	20.58	0.10	0.027	0.032	0.003	0.02
248	20.67	0.10	0.027	0.032	0.003	0.02
249	20.75	0.10	0.027	0.032	0.003	0.02
250	20.83	0.07	0.018	0.032	0.002	0.02
251	20.92	0.07	0.018	0.032	0.002	0.02
252	21.00	0.07	0.018	0.032	0.002	0.02
253	21.08	0.10	0.027	0.032	0.003	0.02
254	21.17	0.10	0.027	0.032	0.003	0.02
255	21.25	0.10	0.027	0.031	0.003	0.02
256	21.33	0.07	0.018	0.031	0.002	0.02
257	21.42	0.07	0.018	0.031	0.002	0.02
258	21.50	0.07	0.018	0.031	0.002	0.02
259	21.58	0.10	0.027	0.031	0.003	0.02
260	21.67	0.10	0.027	0.031	0.003	0.02
261	21.75	0.10	0.027	0.031	0.003	0.02
262	21.83	0.07	0.018	0.031	0.002	0.02
263	21.92	0.07	0.018	0.030	0.002	0.02
264	22.00	0.07	0.018	0.030	0.002	0.02
265	22.08	0.10	0.027	0.030	0.003	0.02
266	22.17	0.10	0.027	0.030	0.003	0.02
267	22.25	0.10	0.027	0.030	0.003	0.02
268	22.33	0.07	0.018	0.030	0.002	0.02
269	22.42	0.07	0.018	0.030	0.002	0.02
270	22.50	0.07	0.018	0.030	0.002	0.02
271	22.58	0.07	0.018	0.030	0.002	0.02
272	22.67	0.07	0.018	0.030	0.002	0.02
273	22.75	0.07	0.018	0.030	0.002	0.02
274	22.83	0.07	0.018	0.029	0.002	0.02
275	22.92	0.07	0.018	0.029	0.002	0.02
276	23.00	0.07	0.018	0.029	0.002	0.02
277	23.08	0.07	0.018	0.029	0.002	0.02
278	23.17	0.07	0.018	0.029	0.002	0.02
279	23.25	0.07	0.018	0.029	0.002	0.02
280	23.33	0.07	0.018	0.029	0.002	0.02
281	23.42	0.07	0.018	0.029	0.002	0.02
282	23.50	0.07	0.018	0.029	0.002	0.02

283	23.58	0.07	0.018	0.029	0.002	0.02
284	23.67	0.07	0.018	0.029	0.002	0.02
285	23.75	0.07	0.018	0.029	0.002	0.02
286	23.83	0.07	0.018	0.029	0.002	0.02
287	23.92	0.07	0.018	0.029	0.002	0.02
288	24.00	0.07	0.018	0.029	0.002	0.02

Sum = 100.0 Sum = 19.1

Flood volume = Effective rainfall 1.59(In)
times area 30.9(Ac.)/[(In)/(Ft.)] = 4.1(Ac.Ft)

Total soil loss = 0.66(In)

Total soil loss = 1.700(Ac.Ft)

Total rainfall = 2.25(In)

Flood volume = 178370.9 Cubic Feet

Total soil loss = 74071.3 Cubic Feet

Peak flow rate of this hydrograph = 7.993(CFS)

+++++

24 - H O U R S T O R M
R u n o f f H y d r o g r a p h

Hydrograph in 5 Minute intervals ((CFS))

Time(h+m)	Volume Ac.Ft	Q(CFS)	0	2.5	5.0	7.5	10.0
0+ 5	0.0014	0.20	Q				
0+10	0.0044	0.43	VQ				
0+15	0.0076	0.48	VQ				
0+20	0.0118	0.60	V Q				
0+25	0.0167	0.72	V Q				
0+30	0.0218	0.74	V Q				
0+35	0.0270	0.75	V Q				
0+40	0.0322	0.76	V Q				
0+45	0.0374	0.76	V Q				
0+50	0.0434	0.86	V Q				
0+55	0.0501	0.97	V Q				
1+ 0	0.0569	1.00	V Q				
1+ 5	0.0631	0.90	V Q				
1+10	0.0686	0.80	V Q				
1+15	0.0739	0.77	V Q				
1+20	0.0792	0.76	V Q				
1+25	0.0844	0.76	V Q				
1+30	0.0896	0.76	V Q				
1+35	0.0948	0.76	V Q				
1+40	0.1000	0.76	V Q				
1+45	0.1052	0.76	V Q				
1+50	0.1112	0.86	V Q				
1+55	0.1179	0.97	V Q				
2+ 0	0.1247	1.00	V Q				
2+ 5	0.1316	1.01	V Q				
2+10	0.1386	1.01	V Q				
2+15	0.1455	1.01	V Q				
2+20	0.1525	1.01	V Q				
2+25	0.1595	1.01	V Q				
2+30	0.1664	1.01	V Q				
2+35	0.1741	1.11	V Q				
2+40	0.1825	1.22	V Q				
2+45	0.1911	1.25	V Q				
2+50	0.1998	1.26	V Q				
2+55	0.2084	1.26	V Q				
3+ 0	0.2171	1.26	V Q				
3+ 5	0.2258	1.26	V Q				

3+10	0.2345	1.26		V	Q						
3+15	0.2432	1.26		V	Q						
3+20	0.2519	1.26		V	Q						
3+25	0.2606	1.26		V	Q						
3+30	0.2693	1.26		V	Q						
3+35	0.2780	1.26		V	Q						
3+40	0.2867	1.26		V	Q						
3+45	0.2954	1.26		V	Q						
3+50	0.3048	1.36		V	Q						
3+55	0.3149	1.48		V	Q						
4+ 0	0.3253	1.50		V	Q						
4+ 5	0.3357	1.51		V	Q						
4+10	0.3461	1.51		V	Q						
4+15	0.3565	1.51		V	Q						
4+20	0.3677	1.62		V	Q						
4+25	0.3796	1.73		V	Q						
4+30	0.3917	1.75		V	Q						
4+35	0.4038	1.76		V	Q						
4+40	0.4160	1.77		V	Q						
4+45	0.4281	1.77		V	Q						
4+50	0.4410	1.87		V	Q						
4+55	0.4546	1.98		V	Q						
5+ 0	0.4685	2.01		V	Q						
5+ 5	0.4809	1.81		V	Q						
5+10	0.4919	1.59		V	Q						
5+15	0.5025	1.54		V	Q						
5+20	0.5137	1.63		V	Q						
5+25	0.5256	1.73		V	Q						
5+30	0.5377	1.75		V	Q						
5+35	0.5505	1.86		V	Q						
5+40	0.5642	1.98		V	Q						
5+45	0.5780	2.01		V	Q						
5+50	0.5919	2.02		V	Q						
5+55	0.6058	2.02		V	Q						
6+ 0	0.6197	2.02		V	Q						
6+ 5	0.6284	1.27		Q	V						
6+10	0.6316	0.45		Q	V						
6+15	0.6335	0.28		Q	V						
6+20	0.6350	0.22		Q	V						
6+25	0.6364	0.20		Q	V						
6+30	0.6379	0.21		Q	V						
6+35	0.6401	0.33		Q	V						
6+40	0.6434	0.47		Q	V						
6+45	0.6469	0.51		Q	V						
6+50	0.6505	0.53		Q	V						
6+55	0.6542	0.54		Q	V						
7+ 0	0.6580	0.55		Q	V						
7+ 5	0.6619	0.56		Q	V						
7+10	0.6659	0.57		Q	V						
7+15	0.6699	0.58		Q	V						
7+20	0.6747	0.71		Q	V						
7+25	0.6805	0.84		Q	V						
7+30	0.6866	0.88		Q	V						
7+35	0.6935	1.01		Q	V						
7+40	0.7015	1.15		Q	V						
7+45	0.7097	1.19		Q	V						
7+50	0.7188	1.32		Q	V						
7+55	0.7289	1.46		Q	V						
8+ 0	0.7392	1.50		Q	V						
8+ 5	0.7512	1.75		Q	V						
8+10	0.7650	2.01		V	Q						
8+15	0.7793	2.07		V	Q						
8+20	0.7938	2.11		V	Q						

8+25	0.8085	2.12		VQ					
8+30	0.8232	2.13		Q					
8+35	0.8387	2.26		VQ					
8+40	0.8552	2.39		VQ					
8+45	0.8719	2.43		VQ					
8+50	0.8896	2.56		V	Q				
8+55	0.9082	2.70		V	Q				
9+ 0	0.9270	2.74		VQ					
9+ 5	0.9476	2.98		V	Q				
9+10	0.9699	3.25		V		Q			
9+15	0.9928	3.31		V		Q			
9+20	1.0166	3.46		V		Q			
9+25	1.0414	3.60		V		Q			
9+30	1.0664	3.64		V		Q			
9+35	1.0924	3.77		V		Q			
9+40	1.1193	3.91		V		Q			
9+45	1.1464	3.94		V		Q			
9+50	1.1745	4.08		V		Q			
9+55	1.2036	4.22		V		Q			
10+ 0	1.2329	4.25			V		Q		
10+ 5	1.2568	3.48			VQ				
10+10	1.2749	2.62		Q	V				
10+15	1.2917	2.44		Q		V			
10+20	1.3080	2.38		Q		V			
10+25	1.3242	2.35		Q		V			
10+30	1.3405	2.36		Q		V			
10+35	1.3607	2.93			Q	V			
10+40	1.3853	3.57			VQ				
10+45	1.4108	3.71			VQ				
10+50	1.4368	3.77			VQ				
10+55	1.4630	3.81			VQ				
11+ 0	1.4893	3.82			VQ				
11+ 5	1.5149	3.71			Q				
11+10	1.5396	3.60			QV				
11+15	1.5643	3.58			QV				
11+20	1.5889	3.58			QV				
11+25	1.6135	3.58			QV				
11+30	1.6383	3.59			Q	V			
11+35	1.6615	3.37			Q	V			
11+40	1.6830	3.13			Q	V			
11+45	1.7042	3.08			Q	V			
11+50	1.7262	3.18			Q	V			
11+55	1.7490	3.31			Q	V			
12+ 0	1.7720	3.34			Q	V			
12+ 5	1.8006	4.15				QV			
12+10	1.8353	5.04				V	Q		
12+15	1.8714	5.24				V	Q		
12+20	1.9088	5.43				V	Q		
12+25	1.9474	5.60				V		Q	
12+30	1.9862	5.64				V		Q	
12+35	2.0267	5.88				V		Q	
12+40	2.0691	6.15				V		Q	
12+45	2.1118	6.21				V		Q	
12+50	2.1555	6.35				V		Q	
12+55	2.2002	6.49				V		Q	
13+ 0	2.2452	6.53				V		Q	
13+ 5	2.2942	7.11					V		Q
13+10	2.3476	7.75					V		Q
13+15	2.4019	7.89					V		Q
13+20	2.4567	7.95					V		Q
13+25	2.5117	7.99					V		Q
13+30	2.5667	7.99						V	Q
13+35	2.6133	6.76						V	Q

13+40	2.6504	5.39				Q	V			
13+45	2.6855	5.10				Q	V			
13+50	2.7199	4.99				Q	V			
13+55	2.7540	4.95				Q	V			
14+ 0	2.7881	4.95				Q	V			
14+ 5	2.8254	5.41				Q	V			
14+10	2.8662	5.92					Q	V		
14+15	2.9078	6.04					Q	V		
14+20	2.9489	5.97					Q	V		
14+25	2.9894	5.88					Q	V		
14+30	3.0297	5.86					Q	V		
14+35	3.0700	5.85					Q	V		
14+40	3.1104	5.86					Q	V		
14+45	3.1507	5.86					Q	V		
14+50	3.1904	5.76					Q	V		
14+55	3.2292	5.64					Q	V		
15+ 0	3.2679	5.62					Q	V		
15+ 5	3.3058	5.50					Q	V		
15+10	3.3429	5.38				Q		V		
15+15	3.3798	5.36				Q		V		
15+20	3.4160	5.24				Q		V		
15+25	3.4512	5.12				Q		V		
15+30	3.4864	5.10				Q		V		
15+35	3.5184	4.65				Q		V		
15+40	3.5469	4.15				Q		V		
15+45	3.5748	4.05				Q		V		
15+50	3.6024	4.01				Q		V		
15+55	3.6300	4.00				Q		V		
16+ 0	3.6576	4.01				Q		V		
16+ 5	3.6769	2.80			Q			V		
16+10	3.6869	1.46		Q				V		
16+15	3.6950	1.18		Q				V		
16+20	3.7024	1.06		Q				V		
16+25	3.7093	1.01		Q				V		
16+30	3.7163	1.01		Q				V		
16+35	3.7225	0.91		Q				V		
16+40	3.7280	0.80		Q				V		
16+45	3.7333	0.77		Q				V		
16+50	3.7386	0.76		Q				V		
16+55	3.7438	0.76		Q				V		
17+ 0	3.7490	0.76		Q				V		
17+ 5	3.7526	0.52		Q				V		
17+10	3.7544	0.26		Q				V		
17+15	3.7558	0.21	Q					V		
17+20	3.7571	0.19	Q					V		
17+25	3.7584	0.19	Q					V		
17+30	3.7598	0.19	Q					V		
17+35	3.7612	0.20	Q					V		
17+40	3.7626	0.21	Q					V		
17+45	3.7641	0.21	Q					V		
17+50	3.7678	0.54		Q				V		
17+55	3.7739	0.89		Q				V		
18+ 0	3.7805	0.97		Q				V		
18+ 5	3.7874	1.00		Q				V		
18+10	3.7943	1.01		Q				V		
18+15	3.8013	1.01		Q				V		
18+20	3.8083	1.01		Q				V		
18+25	3.8152	1.01		Q				V		
18+30	3.8222	1.01		Q				V		
18+35	3.8284	0.91		Q				V		
18+40	3.8339	0.80		Q				V		
18+45	3.8392	0.77		Q				V		
18+50	3.8437	0.66		Q				V		

18+55	3.8475	0.54	Q				V	
19+ 0	3.8511	0.52	Q				V	
19+ 5	3.8553	0.61	Q				V	
19+10	3.8602	0.72	Q				V	
19+15	3.8653	0.74	Q				V	
19+20	3.8685	0.46	Q				V	
19+25	3.8696	0.15	Q				V	
19+30	3.8702	0.09	Q				V	
19+35	3.8726	0.35	Q				V	
19+40	3.8771	0.65	Q				V	
19+45	3.8820	0.72	Q				V	
19+50	3.8864	0.64	Q				V	
19+55	3.8902	0.54	Q				V	
20+ 0	3.8937	0.52	Q				V	
20+ 5	3.8980	0.61	Q				V	
20+10	3.9029	0.72	Q				V	
20+15	3.9080	0.74	Q				V	
20+20	3.9132	0.75	Q				V	
20+25	3.9184	0.76	Q				V	
20+30	3.9236	0.76	Q				V	
20+35	3.9289	0.76	Q				V	
20+40	3.9341	0.76	Q				V	
20+45	3.9393	0.76	Q				V	
20+50	3.9438	0.66	Q				V	
20+55	3.9475	0.54	Q				V	
21+ 0	3.9511	0.52	Q				V	
21+ 5	3.9553	0.61	Q				V	
21+10	3.9603	0.72	Q				V	
21+15	3.9654	0.74	Q				V	
21+20	3.9699	0.65	Q				V	
21+25	3.9736	0.54	Q				V	
21+30	3.9772	0.52	Q				V	
21+35	3.9814	0.61	Q				V	
21+40	3.9864	0.72	Q				V	
21+45	3.9915	0.74	Q				V	
21+50	3.9960	0.65	Q				V	
21+55	3.9997	0.54	Q				V	
22+ 0	4.0033	0.52	Q				V	
22+ 5	4.0075	0.61	Q				V	
22+10	4.0124	0.72	Q				V	
22+15	4.0176	0.74	Q				V	
22+20	4.0220	0.65	Q				V	
22+25	4.0258	0.54	Q				V	
22+30	4.0294	0.52	Q				V	
22+35	4.0329	0.51	Q				V	
22+40	4.0363	0.50	Q				V	
22+45	4.0398	0.50	Q				V	
22+50	4.0433	0.50	Q				V	
22+55	4.0468	0.50	Q				V	
23+ 0	4.0503	0.50	Q				V	
23+ 5	4.0537	0.50	Q				V	
23+10	4.0572	0.50	Q				V	
23+15	4.0607	0.50	Q				V	
23+20	4.0642	0.50	Q				V	
23+25	4.0676	0.50	Q				V	
23+30	4.0711	0.50	Q				V	
23+35	4.0746	0.50	Q				V	
23+40	4.0781	0.50	Q				V	
23+45	4.0815	0.50	Q				V	
23+50	4.0850	0.50	Q				V	
23+55	4.0885	0.50	Q				V	
24+ 0	4.0920	0.50	Q				V	
24+ 5	4.0941	0.30	Q				V	

24+10	4.0946	0.08	Q				V
24+15	4.0948	0.03	Q				V
24+20	4.0948	0.01	Q				V

Unit Hydrograph Analysis

Copyright (c) CIVILCADD/CIVILDESIGN, 1989 - 2004, Version 7.0
Study date 02/04/22 File: 2838QUHP1100.out

+++++

Riverside County Synthetic Unit Hydrology Method
RCFC & WCD Manual date - April 1978

Program License Serial Number 6145

English (in-lb) Input Units Used
English Rainfall Data (Inches) Input Values Used

English Units used in output format

ORCHARD LOGISTICS CENTER

100 YR STORM EVENT - PROPOSED CONDITION

2838QUHP

SD

Drainage Area = 30.91 (Ac.) = 0.048 Sq. Mi.
Drainage Area for Depth-Area Areal Adjustment = 30.91 (Ac.) = 0.048 Sq. Mi.
Length along longest watercourse = 2297.00 (Ft.)
Length along longest watercourse measured to centroid = 522.00 (Ft.)
Length along longest watercourse = 0.435 Mi.
Length along longest watercourse measured to centroid = 0.099 Mi.
Difference in elevation = 20.25 (Ft.)
Slope along watercourse = 46.5477 Ft./Mi.
Average Manning's 'N' = 0.013
Lag time = 0.045 Hr.
Lag time = 2.73 Min.
25% of lag time = 0.68 Min.
40% of lag time = 1.09 Min.
Unit time = 5.00 Min.
Duration of storm = 1 Hour(s)
User Entered Base Flow = 0.00 (CFS)

2 YEAR Area rainfall data:

Area(Ac.) [1]	Rainfall(In) [2]	Weighting[1*2]
30.91	0.53	16.38

100 YEAR Area rainfall data:

Area(Ac.) [1]	Rainfall(In) [2]	Weighting[1*2]
30.91	1.20	37.09

STORM EVENT (YEAR) = 100.00
Area Averaged 2-Year Rainfall = 0.530 (In)
Area Averaged 100-Year Rainfall = 1.200 (In)

Point rain (area averaged) = 1.200 (In)
Areal adjustment factor = 99.97 %
Adjusted average point rain = 1.200 (In)

Sub-Area Data:

Area(Ac.)	Runoff Index	Impervious %
-----------	--------------	--------------

30.910 75.00 0.900
 Total Area Entered = 30.91(Ac.)

RI	RI	Infil. Rate	Impervious	Adj. Infil. Rate	Area%	F
AMC2	AMC-3	(In/Hr)	(Dec.%)	(In/Hr)	(Dec.)	(In/Hr)
75.0	88.0	0.153	0.900	0.029	1.000	0.029
						Sum (F) = 0.029

Area averaged mean soil loss (F) (In/Hr) = 0.029

Minimum soil loss rate ((In/Hr)) = 0.015

(for 24 hour storm duration)

Soil low loss rate (decimal) = 0.100

Slope of intensity-duration curve for a 1 hour storm =0.5300

U n i t H y d r o g r a p h
 VALLEY S-Curve

Unit Hydrograph Data

Unit time period (hrs)	Time % of lag	Distribution Graph %	Unit Hydrograph (CFS)
1	0.083	183.152	40.333
2	0.167	366.303	44.559
3	0.250	549.455	9.515
4	0.333	732.606	3.865
5	0.417	915.758	1.728
		Sum = 100.000	Sum= 31.151

Unit Time (Hr.)	Pattern Percent	Storm Rain (In/Hr)	Loss rate(In./Hr) Max Low	Effective (In/Hr)
1	0.08	3.40	0.489	0.029 --- 0.46
2	0.17	4.70	0.677	0.029 --- 0.65
3	0.25	4.70	0.677	0.029 --- 0.65
4	0.33	5.10	0.734	0.029 --- 0.71
5	0.42	5.80	0.835	0.029 --- 0.81
6	0.50	5.90	0.849	0.029 --- 0.82
7	0.58	7.10	1.022	0.029 --- 0.99
8	0.67	8.70	1.252	0.029 --- 1.22
9	0.75	13.20	1.900	0.029 --- 1.87
10	0.83	29.70	4.276	0.029 --- 4.25
11	0.92	7.70	1.108	0.029 --- 1.08
12	1.00	4.00	0.576	0.029 --- 0.55
Sum =	100.0			Sum = 14.0

Flood volume = Effective rainfall 1.17(In)
 times area 30.9(Ac.)/[(In)/(Ft.)] = 3.0(Ac.Ft)
 Total soil loss = 0.03(In)
 Total soil loss = 0.075(Ac.Ft)
 Total rainfall = 1.20(In)
 Flood volume = 131348.8 Cubic Feet
 Total soil loss = 3257.5 Cubic Feet

Peak flow rate of this hydrograph = 84.637(CFS)

1 - H O U R S T O R M
 R u n o f f H y d r o g r a p h

Hydrograph in 5 Minute intervals ((CFS))

Time(h+m)	Volume	Ac.Ft	Q(CFS)	0	22.5	45.0	67.5	90.0
0+ 5	0.0399	5.79	V Q					
0+10	0.1400	14.54	V Q					
0+15	0.2674	18.50	V Q					
0+20	0.4074	20.33	V Q					
0+25	0.5649	22.87	V Q					
0+30	0.7352	24.73	VQ					
0+35	0.9244	27.46	Q					
0+40	1.1513	32.95	QV					
0+45	1.4604	44.88	Q					
0+50	2.0433	84.64	V					
0+55	2.5950	80.10	VQ					
1+ 0	2.8524	37.37	Q					
1+ 5	2.9689	16.92	Q					
1+10	3.0048	5.21	Q					
1+15	3.0133	1.24	Q					
1+20	3.0154	0.29	Q					

Unit Hydrograph Analysis

Copyright (c) CIVILCADD/CIVILDESIGN, 1989 - 2004, Version 7.0
Study date 02/04/22 File: 2838QUHP24100.out

+++++

Riverside County Synthetic Unit Hydrology Method
RCFC & WCD Manual date - April 1978

Program License Serial Number 6145

English (in-lb) Input Units Used
English Rainfall Data (Inches) Input Values Used

English Units used in output format

ORCHARD LOGISTICS CENTER

100 YR STORM EVENT - PROPOSED CONDITION

2838QUHP

SD

Drainage Area = 30.91 (Ac.) = 0.048 Sq. Mi.
Drainage Area for Depth-Area Areal Adjustment = 30.91 (Ac.) = 0.048 Sq. Mi.
Length along longest watercourse = 2297.00 (Ft.)
Length along longest watercourse measured to centroid = 522.00 (Ft.)
Length along longest watercourse = 0.435 Mi.
Length along longest watercourse measured to centroid = 0.099 Mi.
Difference in elevation = 20.25 (Ft.)
Slope along watercourse = 46.5477 Ft./Mi.
Average Manning's 'N' = 0.013
Lag time = 0.045 Hr.
Lag time = 2.73 Min.
25% of lag time = 0.68 Min.
40% of lag time = 1.09 Min.
Unit time = 5.00 Min.
Duration of storm = 24 Hour(s)
User Entered Base Flow = 0.00 (CFS)

2 YEAR Area rainfall data:

Area (Ac.) [1]	Rainfall (In) [2]	Weighting [1*2]
30.91	2.25	69.55

100 YEAR Area rainfall data:

Area (Ac.) [1]	Rainfall (In) [2]	Weighting [1*2]
30.91	5.80	179.28

STORM EVENT (YEAR) = 100.00
Area Averaged 2-Year Rainfall = 2.250 (In)
Area Averaged 100-Year Rainfall = 5.800 (In)

Point rain (area averaged) = 5.800 (In)
Areal adjustment factor = 99.99 %
Adjusted average point rain = 5.800 (In)

Sub-Area Data:

Area (Ac.)	Runoff Index	Impervious %
------------	--------------	--------------

30.910 75.00 0.900
Total Area Entered = 30.91(Ac.)

RI	RI	Infil. Rate	Impervious	Adj. Infil. Rate	Area%	F
AMC2	AMC-3	(In/Hr)	(Dec.%)	(In/Hr)	(Dec.)	(In/Hr)
75.0	88.0	0.153	0.900	0.029	1.000	0.029
						Sum (F) = 0.029

Area averaged mean soil loss (F) (In/Hr) = 0.029

Minimum soil loss rate ((In/Hr)) = 0.015

(for 24 hour storm duration)

Soil low loss rate (decimal) = 0.100

Unit Hydrograph
VALLEY S-Curve

Unit Hydrograph Data

Unit time period (hrs)	Time % of lag	Distribution Graph %	Unit Hydrograph (CFS)
1 0.083	183.152	40.333	12.564
2 0.167	366.303	44.559	13.881
3 0.250	549.455	9.515	2.964
4 0.333	732.606	3.865	1.204
5 0.417	915.758	1.728	0.538
Sum = 100.000			Sum= 31.151

Unit Time	Pattern	Storm Rain	Loss rate(In./Hr)		Effective
(Hr.)	Percent	(In/Hr)	Max	Low	(In/Hr)
1	0.08	0.046	0.051	0.005	0.04
2	0.17	0.046	0.051	0.005	0.04
3	0.25	0.046	0.051	0.005	0.04
4	0.33	0.070	0.051	---	0.02
5	0.42	0.070	0.051	---	0.02
6	0.50	0.070	0.050	---	0.02
7	0.58	0.070	0.050	---	0.02
8	0.67	0.070	0.050	---	0.02
9	0.75	0.070	0.050	---	0.02
10	0.83	0.093	0.050	---	0.04
11	0.92	0.093	0.049	---	0.04
12	1.00	0.093	0.049	---	0.04
13	1.08	0.070	0.049	---	0.02
14	1.17	0.070	0.049	---	0.02
15	1.25	0.070	0.049	---	0.02
16	1.33	0.070	0.049	---	0.02
17	1.42	0.070	0.048	---	0.02
18	1.50	0.070	0.048	---	0.02
19	1.58	0.070	0.048	---	0.02
20	1.67	0.070	0.048	---	0.02
21	1.75	0.070	0.048	---	0.02
22	1.83	0.093	0.047	---	0.05
23	1.92	0.093	0.047	---	0.05
24	2.00	0.093	0.047	---	0.05
25	2.08	0.093	0.047	---	0.05
26	2.17	0.093	0.047	---	0.05
27	2.25	0.093	0.046	---	0.05
28	2.33	0.093	0.046	---	0.05
29	2.42	0.093	0.046	---	0.05
30	2.50	0.093	0.046	---	0.05

31	2.58	0.17	0.116	0.046	---	0.07
32	2.67	0.17	0.116	0.045	---	0.07
33	2.75	0.17	0.116	0.045	---	0.07
34	2.83	0.17	0.116	0.045	---	0.07
35	2.92	0.17	0.116	0.045	---	0.07
36	3.00	0.17	0.116	0.045	---	0.07
37	3.08	0.17	0.116	0.045	---	0.07
38	3.17	0.17	0.116	0.044	---	0.07
39	3.25	0.17	0.116	0.044	---	0.07
40	3.33	0.17	0.116	0.044	---	0.07
41	3.42	0.17	0.116	0.044	---	0.07
42	3.50	0.17	0.116	0.044	---	0.07
43	3.58	0.17	0.116	0.043	---	0.07
44	3.67	0.17	0.116	0.043	---	0.07
45	3.75	0.17	0.116	0.043	---	0.07
46	3.83	0.20	0.139	0.043	---	0.10
47	3.92	0.20	0.139	0.043	---	0.10
48	4.00	0.20	0.139	0.043	---	0.10
49	4.08	0.20	0.139	0.042	---	0.10
50	4.17	0.20	0.139	0.042	---	0.10
51	4.25	0.20	0.139	0.042	---	0.10
52	4.33	0.23	0.162	0.042	---	0.12
53	4.42	0.23	0.162	0.042	---	0.12
54	4.50	0.23	0.162	0.041	---	0.12
55	4.58	0.23	0.162	0.041	---	0.12
56	4.67	0.23	0.162	0.041	---	0.12
57	4.75	0.23	0.162	0.041	---	0.12
58	4.83	0.27	0.186	0.041	---	0.14
59	4.92	0.27	0.186	0.041	---	0.15
60	5.00	0.27	0.186	0.040	---	0.15
61	5.08	0.20	0.139	0.040	---	0.10
62	5.17	0.20	0.139	0.040	---	0.10
63	5.25	0.20	0.139	0.040	---	0.10
64	5.33	0.23	0.162	0.040	---	0.12
65	5.42	0.23	0.162	0.040	---	0.12
66	5.50	0.23	0.162	0.039	---	0.12
67	5.58	0.27	0.186	0.039	---	0.15
68	5.67	0.27	0.186	0.039	---	0.15
69	5.75	0.27	0.186	0.039	---	0.15
70	5.83	0.27	0.186	0.039	---	0.15
71	5.92	0.27	0.186	0.038	---	0.15
72	6.00	0.27	0.186	0.038	---	0.15
73	6.08	0.30	0.209	0.038	---	0.17
74	6.17	0.30	0.209	0.038	---	0.17
75	6.25	0.30	0.209	0.038	---	0.17
76	6.33	0.30	0.209	0.038	---	0.17
77	6.42	0.30	0.209	0.037	---	0.17
78	6.50	0.30	0.209	0.037	---	0.17
79	6.58	0.33	0.232	0.037	---	0.19
80	6.67	0.33	0.232	0.037	---	0.20
81	6.75	0.33	0.232	0.037	---	0.20
82	6.83	0.33	0.232	0.037	---	0.20
83	6.92	0.33	0.232	0.036	---	0.20
84	7.00	0.33	0.232	0.036	---	0.20
85	7.08	0.33	0.232	0.036	---	0.20
86	7.17	0.33	0.232	0.036	---	0.20
87	7.25	0.33	0.232	0.036	---	0.20
88	7.33	0.37	0.255	0.036	---	0.22
89	7.42	0.37	0.255	0.035	---	0.22
90	7.50	0.37	0.255	0.035	---	0.22
91	7.58	0.40	0.278	0.035	---	0.24
92	7.67	0.40	0.278	0.035	---	0.24
93	7.75	0.40	0.278	0.035	---	0.24

94	7.83	0.43	0.302	0.035	---	0.27
95	7.92	0.43	0.302	0.035	---	0.27
96	8.00	0.43	0.302	0.034	---	0.27
97	8.08	0.50	0.348	0.034	---	0.31
98	8.17	0.50	0.348	0.034	---	0.31
99	8.25	0.50	0.348	0.034	---	0.31
100	8.33	0.50	0.348	0.034	---	0.31
101	8.42	0.50	0.348	0.034	---	0.31
102	8.50	0.50	0.348	0.033	---	0.31
103	8.58	0.53	0.371	0.033	---	0.34
104	8.67	0.53	0.371	0.033	---	0.34
105	8.75	0.53	0.371	0.033	---	0.34
106	8.83	0.57	0.394	0.033	---	0.36
107	8.92	0.57	0.394	0.033	---	0.36
108	9.00	0.57	0.394	0.032	---	0.36
109	9.08	0.63	0.441	0.032	---	0.41
110	9.17	0.63	0.441	0.032	---	0.41
111	9.25	0.63	0.441	0.032	---	0.41
112	9.33	0.67	0.464	0.032	---	0.43
113	9.42	0.67	0.464	0.032	---	0.43
114	9.50	0.67	0.464	0.032	---	0.43
115	9.58	0.70	0.487	0.031	---	0.46
116	9.67	0.70	0.487	0.031	---	0.46
117	9.75	0.70	0.487	0.031	---	0.46
118	9.83	0.73	0.510	0.031	---	0.48
119	9.92	0.73	0.510	0.031	---	0.48
120	10.00	0.73	0.510	0.031	---	0.48
121	10.08	0.50	0.348	0.031	---	0.32
122	10.17	0.50	0.348	0.030	---	0.32
123	10.25	0.50	0.348	0.030	---	0.32
124	10.33	0.50	0.348	0.030	---	0.32
125	10.42	0.50	0.348	0.030	---	0.32
126	10.50	0.50	0.348	0.030	---	0.32
127	10.58	0.67	0.464	0.030	---	0.43
128	10.67	0.67	0.464	0.029	---	0.43
129	10.75	0.67	0.464	0.029	---	0.43
130	10.83	0.67	0.464	0.029	---	0.43
131	10.92	0.67	0.464	0.029	---	0.43
132	11.00	0.67	0.464	0.029	---	0.44
133	11.08	0.63	0.441	0.029	---	0.41
134	11.17	0.63	0.441	0.029	---	0.41
135	11.25	0.63	0.441	0.028	---	0.41
136	11.33	0.63	0.441	0.028	---	0.41
137	11.42	0.63	0.441	0.028	---	0.41
138	11.50	0.63	0.441	0.028	---	0.41
139	11.58	0.57	0.394	0.028	---	0.37
140	11.67	0.57	0.394	0.028	---	0.37
141	11.75	0.57	0.394	0.028	---	0.37
142	11.83	0.60	0.418	0.028	---	0.39
143	11.92	0.60	0.418	0.027	---	0.39
144	12.00	0.60	0.418	0.027	---	0.39
145	12.08	0.83	0.580	0.027	---	0.55
146	12.17	0.83	0.580	0.027	---	0.55
147	12.25	0.83	0.580	0.027	---	0.55
148	12.33	0.87	0.603	0.027	---	0.58
149	12.42	0.87	0.603	0.027	---	0.58
150	12.50	0.87	0.603	0.026	---	0.58
151	12.58	0.93	0.650	0.026	---	0.62
152	12.67	0.93	0.650	0.026	---	0.62
153	12.75	0.93	0.650	0.026	---	0.62
154	12.83	0.97	0.673	0.026	---	0.65
155	12.92	0.97	0.673	0.026	---	0.65
156	13.00	0.97	0.673	0.026	---	0.65

157	13.08	1.13	0.789	0.026	---	0.76
158	13.17	1.13	0.789	0.025	---	0.76
159	13.25	1.13	0.789	0.025	---	0.76
160	13.33	1.13	0.789	0.025	---	0.76
161	13.42	1.13	0.789	0.025	---	0.76
162	13.50	1.13	0.789	0.025	---	0.76
163	13.58	0.77	0.534	0.025	---	0.51
164	13.67	0.77	0.534	0.025	---	0.51
165	13.75	0.77	0.534	0.024	---	0.51
166	13.83	0.77	0.534	0.024	---	0.51
167	13.92	0.77	0.534	0.024	---	0.51
168	14.00	0.77	0.534	0.024	---	0.51
169	14.08	0.90	0.626	0.024	---	0.60
170	14.17	0.90	0.626	0.024	---	0.60
171	14.25	0.90	0.626	0.024	---	0.60
172	14.33	0.87	0.603	0.024	---	0.58
173	14.42	0.87	0.603	0.024	---	0.58
174	14.50	0.87	0.603	0.023	---	0.58
175	14.58	0.87	0.603	0.023	---	0.58
176	14.67	0.87	0.603	0.023	---	0.58
177	14.75	0.87	0.603	0.023	---	0.58
178	14.83	0.83	0.580	0.023	---	0.56
179	14.92	0.83	0.580	0.023	---	0.56
180	15.00	0.83	0.580	0.023	---	0.56
181	15.08	0.80	0.557	0.023	---	0.53
182	15.17	0.80	0.557	0.022	---	0.53
183	15.25	0.80	0.557	0.022	---	0.53
184	15.33	0.77	0.534	0.022	---	0.51
185	15.42	0.77	0.534	0.022	---	0.51
186	15.50	0.77	0.534	0.022	---	0.51
187	15.58	0.63	0.441	0.022	---	0.42
188	15.67	0.63	0.441	0.022	---	0.42
189	15.75	0.63	0.441	0.022	---	0.42
190	15.83	0.63	0.441	0.022	---	0.42
191	15.92	0.63	0.441	0.021	---	0.42
192	16.00	0.63	0.441	0.021	---	0.42
193	16.08	0.13	0.093	0.021	---	0.07
194	16.17	0.13	0.093	0.021	---	0.07
195	16.25	0.13	0.093	0.021	---	0.07
196	16.33	0.13	0.093	0.021	---	0.07
197	16.42	0.13	0.093	0.021	---	0.07
198	16.50	0.13	0.093	0.021	---	0.07
199	16.58	0.10	0.070	0.021	---	0.05
200	16.67	0.10	0.070	0.020	---	0.05
201	16.75	0.10	0.070	0.020	---	0.05
202	16.83	0.10	0.070	0.020	---	0.05
203	16.92	0.10	0.070	0.020	---	0.05
204	17.00	0.10	0.070	0.020	---	0.05
205	17.08	0.17	0.116	0.020	---	0.10
206	17.17	0.17	0.116	0.020	---	0.10
207	17.25	0.17	0.116	0.020	---	0.10
208	17.33	0.17	0.116	0.020	---	0.10
209	17.42	0.17	0.116	0.020	---	0.10
210	17.50	0.17	0.116	0.019	---	0.10
211	17.58	0.17	0.116	0.019	---	0.10
212	17.67	0.17	0.116	0.019	---	0.10
213	17.75	0.17	0.116	0.019	---	0.10
214	17.83	0.13	0.093	0.019	---	0.07
215	17.92	0.13	0.093	0.019	---	0.07
216	18.00	0.13	0.093	0.019	---	0.07
217	18.08	0.13	0.093	0.019	---	0.07
218	18.17	0.13	0.093	0.019	---	0.07
219	18.25	0.13	0.093	0.019	---	0.07

220	18.33	0.13	0.093	0.019	---	0.07
221	18.42	0.13	0.093	0.018	---	0.07
222	18.50	0.13	0.093	0.018	---	0.07
223	18.58	0.10	0.070	0.018	---	0.05
224	18.67	0.10	0.070	0.018	---	0.05
225	18.75	0.10	0.070	0.018	---	0.05
226	18.83	0.07	0.046	0.018	---	0.03
227	18.92	0.07	0.046	0.018	---	0.03
228	19.00	0.07	0.046	0.018	---	0.03
229	19.08	0.10	0.070	0.018	---	0.05
230	19.17	0.10	0.070	0.018	---	0.05
231	19.25	0.10	0.070	0.018	---	0.05
232	19.33	0.13	0.093	0.017	---	0.08
233	19.42	0.13	0.093	0.017	---	0.08
234	19.50	0.13	0.093	0.017	---	0.08
235	19.58	0.10	0.070	0.017	---	0.05
236	19.67	0.10	0.070	0.017	---	0.05
237	19.75	0.10	0.070	0.017	---	0.05
238	19.83	0.07	0.046	0.017	---	0.03
239	19.92	0.07	0.046	0.017	---	0.03
240	20.00	0.07	0.046	0.017	---	0.03
241	20.08	0.10	0.070	0.017	---	0.05
242	20.17	0.10	0.070	0.017	---	0.05
243	20.25	0.10	0.070	0.017	---	0.05
244	20.33	0.10	0.070	0.017	---	0.05
245	20.42	0.10	0.070	0.016	---	0.05
246	20.50	0.10	0.070	0.016	---	0.05
247	20.58	0.10	0.070	0.016	---	0.05
248	20.67	0.10	0.070	0.016	---	0.05
249	20.75	0.10	0.070	0.016	---	0.05
250	20.83	0.07	0.046	0.016	---	0.03
251	20.92	0.07	0.046	0.016	---	0.03
252	21.00	0.07	0.046	0.016	---	0.03
253	21.08	0.10	0.070	0.016	---	0.05
254	21.17	0.10	0.070	0.016	---	0.05
255	21.25	0.10	0.070	0.016	---	0.05
256	21.33	0.07	0.046	0.016	---	0.03
257	21.42	0.07	0.046	0.016	---	0.03
258	21.50	0.07	0.046	0.016	---	0.03
259	21.58	0.10	0.070	0.016	---	0.05
260	21.67	0.10	0.070	0.016	---	0.05
261	21.75	0.10	0.070	0.015	---	0.05
262	21.83	0.07	0.046	0.015	---	0.03
263	21.92	0.07	0.046	0.015	---	0.03
264	22.00	0.07	0.046	0.015	---	0.03
265	22.08	0.10	0.070	0.015	---	0.05
266	22.17	0.10	0.070	0.015	---	0.05
267	22.25	0.10	0.070	0.015	---	0.05
268	22.33	0.07	0.046	0.015	---	0.03
269	22.42	0.07	0.046	0.015	---	0.03
270	22.50	0.07	0.046	0.015	---	0.03
271	22.58	0.07	0.046	0.015	---	0.03
272	22.67	0.07	0.046	0.015	---	0.03
273	22.75	0.07	0.046	0.015	---	0.03
274	22.83	0.07	0.046	0.015	---	0.03
275	22.92	0.07	0.046	0.015	---	0.03
276	23.00	0.07	0.046	0.015	---	0.03
277	23.08	0.07	0.046	0.015	---	0.03
278	23.17	0.07	0.046	0.015	---	0.03
279	23.25	0.07	0.046	0.015	---	0.03
280	23.33	0.07	0.046	0.015	---	0.03
281	23.42	0.07	0.046	0.015	---	0.03
282	23.50	0.07	0.046	0.015	---	0.03

283	23.58	0.07	0.046	0.015	---	0.03
284	23.67	0.07	0.046	0.015	---	0.03
285	23.75	0.07	0.046	0.015	---	0.03
286	23.83	0.07	0.046	0.015	---	0.03
287	23.92	0.07	0.046	0.015	---	0.03
288	24.00	0.07	0.046	0.015	---	0.03
Sum =		100.0				Sum = 61.4

Flood volume = Effective rainfall 5.11 (In)
 times area 30.9 (Ac.) / [(In) / (Ft.)] = 13.2 (Ac.Ft)
 Total soil loss = 0.69 (In)
 Total soil loss = 1.766 (Ac.Ft)
 Total rainfall = 5.80 (In)
 Flood volume = 573832.8 Cubic Feet
 Total soil loss = 76907.1 Cubic Feet

Peak flow rate of this hydrograph = 23.805 (CFS)

+++++

24 - H O U R S T O R M
 R u n o f f H y d r o g r a p h

Hydrograph in 5 Minute intervals ((CFS))

Time(h+m)	Volume	Ac.Ft	Q(CFS)	0	7.5	15.0	22.5	30.0

0+ 5	0.0036		0.52	Q				
0+10	0.0112		1.10	VQ				
0+15	0.0197		1.23	VQ				
0+20	0.0265		0.99	VQ				
0+25	0.0313		0.69	Q				
0+30	0.0356		0.63	Q				
0+35	0.0398		0.61	Q				
0+40	0.0440		0.60	Q				
0+45	0.0482		0.61	Q				
0+50	0.0544		0.91	VQ				
0+55	0.0629		1.24	VQ				
1+ 0	0.0720		1.31	VQ				
1+ 5	0.0792		1.05	VQ				
1+10	0.0844		0.75	Q				
1+15	0.0891		0.69	Q				
1+20	0.0937		0.66	Q				
1+25	0.0982		0.66	Q				
1+30	0.1028		0.66	Q				
1+35	0.1074		0.67	Q				
1+40	0.1120		0.68	Q				
1+45	0.1167		0.68	Q				
1+50	0.1235		0.98	VQ				
1+55	0.1325		1.31	VQ				
2+ 0	0.1420		1.38	VQ				
2+ 5	0.1518		1.42	VQ				
2+10	0.1617		1.43	VQ				
2+15	0.1716		1.44	VQ				
2+20	0.1815		1.45	VQ				
2+25	0.1915		1.45	VQ				
2+30	0.2016		1.46	VQ				
2+35	0.2137		1.76	V Q				
2+40	0.2280		2.08	V Q				
2+45	0.2429		2.16	V Q				
2+50	0.2580		2.19	V Q				
2+55	0.2732		2.21	V Q				
3+ 0	0.2885		2.22	V Q				
3+ 5	0.3038		2.22	V Q				

3+10	0.3191	2.23	V Q				
3+15	0.3345	2.23	VQ				
3+20	0.3499	2.24	VQ				
3+25	0.3654	2.25	VQ				
3+30	0.3809	2.25	V Q				
3+35	0.3964	2.26	V Q				
3+40	0.4120	2.26	V Q				
3+45	0.4276	2.27	V Q				
3+50	0.4453	2.57	V Q				
3+55	0.4652	2.89	V Q				
4+ 0	0.4857	2.97	V Q				
4+ 5	0.5063	3.00	V Q				
4+10	0.5271	3.02	V Q				
4+15	0.5480	3.02	V Q				
4+20	0.5708	3.32	V Q				
4+25	0.5960	3.65	V Q				
4+30	0.6216	3.72	V Q				
4+35	0.6475	3.76	V Q				
4+40	0.6735	3.78	V Q				
4+45	0.6995	3.78	V Q				
4+50	0.7276	4.08	V Q				
4+55	0.7580	4.41	V Q				
5+ 0	0.7888	4.48	V Q				
5+ 5	0.8159	3.93	V Q				
5+10	0.8387	3.30	V Q				
5+15	0.8605	3.17	V Q				
5+20	0.8840	3.41	V Q				
5+25	0.9096	3.72	V Q				
5+30	0.9357	3.79	V Q				
5+35	0.9640	4.11	V Q				
5+40	0.9947	4.45	V Q				
5+45	1.0259	4.53	V Q				
5+50	1.0573	4.56	V Q				
5+55	1.0889	4.58	V Q				
6+ 0	1.1205	4.59	V Q				
6+ 5	1.1541	4.88	V Q				
6+10	1.1900	5.21	V Q				
6+15	1.2264	5.28	V Q				
6+20	1.2630	5.32	V Q				
6+25	1.2997	5.34	V Q				
6+30	1.3365	5.34	V Q				
6+35	1.3753	5.64	V Q				
6+40	1.4164	5.96	V Q				
6+45	1.4580	6.04	V Q				
6+50	1.4998	6.07	V Q				
6+55	1.5417	6.09	V Q				
7+ 0	1.5837	6.09	V Q				
7+ 5	1.6257	6.10	V Q				
7+10	1.6678	6.10	V Q				
7+15	1.7099	6.11	V Q				
7+20	1.7540	6.41	V Q				
7+25	1.8004	6.73	V Q				
7+30	1.8472	6.81	V Q				
7+35	1.8964	7.13	V Q				
7+40	1.9478	7.47	V Q				
7+45	1.9998	7.55	V Q				
7+50	2.0540	7.87	V Q				
7+55	2.1105	8.21	V Q				
8+ 0	2.1676	8.28	V Q				
8+ 5	2.2289	8.90	V Q				
8+10	2.2947	9.56	V Q				
8+15	2.3616	9.70	V Q				
8+20	2.4288	9.77	V Q				

8+25	2.4963	9.80	V	Q				
8+30	2.5638	9.80	V	Q				
8+35	2.6333	10.10	V	Q				
8+40	2.7051	10.42	V	Q				
8+45	2.7774	10.50	V	Q				
8+50	2.8520	10.82	V	Q				
8+55	2.9288	11.16	V	Q				
9+ 0	3.0062	11.24	V	Q				
9+ 5	3.0878	11.85	V	Q				
9+10	3.1740	12.51	V	Q				
9+15	3.2612	12.66	V	Q				
9+20	3.3507	13.01	V	Q				
9+25	3.4428	13.36	V	Q				
9+30	3.5353	13.43	V	Q				
9+35	3.6300	13.76	V	Q				
9+40	3.7271	14.10	V	Q				
9+45	3.8247	14.17	V	Q				
9+50	3.9245	14.49	V	Q				
9+55	4.0267	14.83	V	Q				
10+ 0	4.1293	14.91	V	Q				
10+ 5	4.2182	12.90	V	Q				
10+10	4.2916	10.66	VQ					
10+15	4.3617	10.18	Q					
10+20	4.4305	9.99	Q					
10+25	4.4988	9.91	Q					
10+30	4.5671	9.91	Q					
10+35	4.6454	11.38	VQ					
10+40	4.7349	12.99	V	Q				
10+45	4.8268	13.34	V	Q				
10+50	4.9196	13.48	V	Q				
10+55	5.0130	13.55	V	Q				
11+ 0	5.1063	13.56	V	Q				
11+ 5	5.1977	13.27	V	Q				
11+10	5.2869	12.95	VQ					
11+15	5.3757	12.89	VQ					
11+20	5.4643	12.86	VQ					
11+25	5.5528	12.86	VQ					
11+30	5.6413	12.86	Q					
11+35	5.7259	12.28	QV					
11+40	5.8061	11.64	Q	V				
11+45	5.8853	11.51	Q	V				
11+50	5.9663	11.75	Q	V				
11+55	6.0492	12.05	Q	V				
12+ 0	6.1327	12.12	Q	V				
12+ 5	6.2305	14.20	Q					
12+10	6.3439	16.47	V	Q				
12+15	6.4607	16.95	V	Q				
12+20	6.5808	17.44	V	Q				
12+25	6.7038	17.86	V	Q				
12+30	6.8273	17.93	V	Q				
12+35	6.9550	18.55	V	Q				
12+40	7.0873	19.21	V	Q				
12+45	7.2206	19.35	V	Q				
12+50	7.3563	19.70	V	Q				
12+55	7.4944	20.05	V	Q				
13+ 0	7.6330	20.13	V	Q				
13+ 5	7.7818	21.62	V	Q				
13+10	7.9419	23.24	V	Q				
13+15	8.1044	23.59	V	Q				
13+20	8.2678	23.73	V	Q				
13+25	8.4318	23.80	V	Q				
13+30	8.5957	23.81	V	Q				
13+35	8.7376	20.60	VQ					

13+40	8.8551	17.06				Q	V		
13+45	8.9674	16.31				Q	V		
13+50	9.0776	16.00				Q	V		
13+55	9.1869	15.87				Q	V		
14+ 0	9.2963	15.88				Q	V		
14+ 5	9.4137	17.05				Q	V		
14+10	9.5400	18.34					Q	V	
14+15	9.6682	18.62					Q	V	
14+20	9.7952	18.44					Q	V	
14+25	9.9203	18.17					Q	V	
14+30	10.0451	18.11					Q	V	
14+35	10.1696	18.08					Q	V	
14+40	10.2941	18.07					Q	V	
14+45	10.4186	18.08					Q	V	
14+50	10.5411	17.79					Q	V	
14+55	10.6614	17.47					Q	V	
15+ 0	10.7813	17.41					Q	V	
15+ 5	10.8990	17.09					Q	V	
15+10	11.0145	16.76					Q	V	
15+15	11.1294	16.69					Q	V	
15+20	11.2422	16.38					Q	V	
15+25	11.3527	16.05					Q	V	
15+30	11.4628	15.98					Q	V	
15+35	11.5647	14.79					Q	V	
15+40	11.6576	13.49				Q		V	
15+45	11.7487	13.22				Q		V	
15+50	11.8390	13.11				Q		V	
15+55	11.9290	13.07				Q		V	
16+ 0	12.0190	13.07				Q		V	
16+ 5	12.0789	8.70			Q			V	
16+10	12.1056	3.87		Q				V	
16+15	12.1251	2.84		Q				V	
16+20	12.1419	2.43		Q				V	
16+25	12.1573	2.24		Q				V	
16+30	12.1728	2.25		Q				V	
16+35	12.1862	1.96		Q				V	
16+40	12.1975	1.64		Q				V	
16+45	12.2083	1.57		Q				V	
16+50	12.2190	1.55		Q				V	
16+55	12.2296	1.54		Q				V	
17+ 0	12.2402	1.54		Q				V	
17+ 5	12.2549	2.13		Q				V	
17+10	12.2740	2.78		Q				V	
17+15	12.2941	2.92		Q				V	
17+20	12.3145	2.98		Q				V	
17+25	12.3352	3.00		Q				V	
17+30	12.3559	3.01		Q				V	
17+35	12.3767	3.01		Q				V	
17+40	12.3974	3.01		Q				V	
17+45	12.4182	3.02		Q				V	
17+50	12.4370	2.73		Q				V	
17+55	12.4535	2.41		Q				V	
18+ 0	12.4697	2.34		Q				V	
18+ 5	12.4856	2.32		Q				V	
18+10	12.5015	2.31		Q				V	
18+15	12.5174	2.31		Q				V	
18+20	12.5333	2.31		Q				V	
18+25	12.5493	2.32		Q				V	
18+30	12.5653	2.32		Q				V	
18+35	12.5792	2.03		Q				V	
18+40	12.5910	1.71		Q				V	
18+45	12.6023	1.64		Q				V	
18+50	12.6115	1.33		Q				V	

18+55	12.6183	1.00	Q				V	
19+ 0	12.6247	0.93	Q				V	
19+ 5	12.6330	1.20	Q				V	
19+10	12.6433	1.51	Q				V	
19+15	12.6542	1.58	Q				V	
19+20	12.6673	1.90	Q				V	
19+25	12.6827	2.24	Q				V	
19+30	12.6986	2.31	Q				V	
19+35	12.7127	2.05	Q				V	
19+40	12.7247	1.74	Q				V	
19+45	12.7363	1.68	Q				V	
19+50	12.7456	1.36	Q				V	
19+55	12.7527	1.03	Q				V	
20+ 0	12.7593	0.96	Q				V	
20+ 5	12.7677	1.23	Q				V	
20+10	12.7783	1.54	Q				V	
20+15	12.7894	1.61	Q				V	
20+20	12.8007	1.64	Q				V	
20+25	12.8121	1.65	Q				V	
20+30	12.8235	1.66	Q				V	
20+35	12.8349	1.66	Q				V	
20+40	12.8463	1.66	Q				V	
20+45	12.8578	1.66	Q				V	
20+50	12.8672	1.37	Q				V	
20+55	12.8745	1.05	Q				V	
21+ 0	12.8812	0.99	Q				V	
21+ 5	12.8899	1.25	Q				V	
21+10	12.9006	1.56	Q				V	
21+15	12.9119	1.63	Q				V	
21+20	12.9213	1.37	Q				V	
21+25	12.9287	1.06	Q				V	
21+30	12.9355	1.00	Q				V	
21+35	12.9442	1.26	Q				V	
21+40	12.9551	1.57	Q				V	
21+45	12.9664	1.64	Q				V	
21+50	12.9759	1.38	Q				V	
21+55	12.9833	1.07	Q				V	
22+ 0	12.9902	1.01	Q				V	
22+ 5	12.9990	1.27	Q				V	
22+10	13.0099	1.58	Q				V	
22+15	13.0213	1.65	Q				V	
22+20	13.0309	1.39	Q				V	
22+25	13.0384	1.08	Q				V	
22+30	13.0454	1.02	Q				V	
22+35	13.0522	0.99	Q				V	
22+40	13.0589	0.98	Q				V	
22+45	13.0657	0.98	Q				V	
22+50	13.0724	0.98	Q				V	
22+55	13.0792	0.98	Q				V	
23+ 0	13.0860	0.98	Q				V	
23+ 5	13.0928	0.98	Q				V	
23+10	13.0995	0.99	Q				V	
23+15	13.1063	0.99	Q				V	
23+20	13.1131	0.99	Q				V	
23+25	13.1200	0.99	Q				V	
23+30	13.1268	0.99	Q				V	
23+35	13.1336	0.99	Q				V	
23+40	13.1404	0.99	Q				V	
23+45	13.1473	0.99	Q				V	
23+50	13.1541	0.99	Q				V	
23+55	13.1609	0.99	Q				V	
24+ 0	13.1678	0.99	Q				V	
24+ 5	13.1719	0.59	Q				V	

Appendix D

Basin Routing Analysis

Project: Orchard Logistics Center

Bioretention System Routing Study

Stage Storage Number	Storage Depth (ft)	Elevation (ft)	Area (ft ²)	Incremental volume (ft ³)	Total Volume (ft ³)	Total Volume (acre-ft)	Outflow Q (cfs)	Notes
1	0.00	2528.50	38,021	0	0	0	0.0	6-INCH OUTLET
2	1.00	2529.50	38,021	15,208	15,208	0.3491	0.82	TOP OF ROCK/BOTTOM OF MEDIA
3	2.00	2530.50	38,021	11,406	26,615	0.6110	1.25	
4	3.00	2531.50	38,021	11,406	38,021	0.8728	1.57	
5	4.00	2532.50	38,021	11,406	49,427	1.1347	1.83	TOP OF MEDIA/BOTTOM OF BASIN
6	4.50	2533.00	41,232	19,813	69,241	1.5895	1.95	WQMP 6" PONDING DEPTH
7	5.00	2533.50	44,285	21,379	90,620	2.0803	13.06	
8	5.50	2534.00	47,734	23,005	113,625	2.6085	33.27	
9	6.50	2535.00	54,363	51,049	164,673	3.7804	50.50	
10	7.50	2536.00	61,129	57,746	222,419	5.1060	61.50	
11	8.50	2537.00	68,056	64,593	287,012	6.5889	70.79	TOP OF BASIN 2538 W/ 1 FT FREEBOARD

*WQMP Design Capture Volume (DCV) is 67,856 CF

Basin Routing Summary Table

	2 YR 24 HR	100 YR 1 HR	100 YR 24 HR
Existing Q (cfs) 30.91 ac	5.0	83.8	22.6
Proposed Q(cfs) 30.91 ac	8.0	84.6	23.8
Q (cfs) after Routing	5.0	26.6	22.4
WSE (ft)	2533.16	2533.84	2533.73

FLOOD HYDROGRAPH ROUTING PROGRAM
Copyright (c) CIVILCADD/CIVILDESIGN, 1989 - 2005
Study date: 05/31/22

ORCHARD LOGISTICS CENTER
2 YR 24 HR STORM EVENT
2838Q2R
SD

Program License Serial Number 6145

***** HYDROGRAPH INFORMATION *****

From study/file name: 2838QUHP242.rte
*****HYDROGRAPH DATA*****
Number of intervals = 292
Time interval = 5.0 (Min.)
Maximum/Peak flow rate = 7.993 (CFS)
Total volume = 4.095 (Ac.Ft)
Status of hydrographs being held in storage
Stream 1 Stream 2 Stream 3 Stream 4 Stream 5
Peak (CFS) 0.000 0.000 0.000 0.000 0.000
Vol (Ac.Ft) 0.000 0.000 0.000 0.000 0.000

+++++
Process from Point/Station 8.000 to Point/Station 9.000
**** RETARDING BASIN ROUTING ****

User entry of depth-outflow-storage data

Total number of inflow hydrograph intervals = 292
Hydrograph time unit = 5.000 (Min.)
Initial depth in storage basin = 0.00(Ft.)

Initial basin depth = 0.00 (Ft.)
Initial basin storage = 0.00 (Ac.Ft)
Initial basin outflow = 0.00 (CFS)

Depth vs. Storage and Depth vs. Discharge data:
Basin Depth Storage Outflow (S-0*dt/2) (S+0*dt/2)
(Ft.) (Ac.Ft) (CFS) (Ac.Ft) (Ac.Ft)

0.000	0.000	0.000	0.000	0.000
1.000	0.349	0.820	0.346	0.352
2.000	0.611	1.250	0.607	0.615
3.000	0.873	1.570	0.868	0.878
4.000	1.135	1.820	1.129	1.141
4.500	1.589	1.950	1.582	1.596
5.000	2.080	13.060	2.035	2.125
5.500	2.608	33.270	2.493	2.723
6.500	3.780	50.500	3.606	3.954
7.500	5.106	61.500	4.894	5.318
8.500	6.589	70.790	6.345	6.833

Hydrograph Detention Basin Routing

Graph values: 'I'= unit inflow; 'O'=outflow at time shown

Time (Hours)	Inflow (CFS)	Outflow (CFS)	Storage (Ac.Ft)	.0	2.0	4.00	6.00	7.99	Depth (Ft.)
0.083	0.20	0.00	0.001	O					0.00
0.167	0.43	0.01	0.003	O I					0.01
0.250	0.48	0.01	0.006	O I					0.02
0.333	0.60	0.02	0.009	O I					0.03
0.417	0.72	0.03	0.014	O I					0.04
0.500	0.74	0.04	0.019	O I					0.05
0.583	0.75	0.05	0.023	O I					0.07
0.667	0.76	0.07	0.028	O I					0.08
0.750	0.76	0.08	0.033	O I					0.09
0.833	0.86	0.09	0.038	O I					0.11
0.917	0.97	0.10	0.044	O I					0.12
1.000	1.00	0.12	0.050	O I					0.14
1.083	0.90	0.13	0.055	O I					0.16
1.167	0.80	0.14	0.060	O I					0.17
1.250	0.77	0.15	0.065	O I					0.18
1.333	0.76	0.16	0.069	O I					0.20
1.417	0.76	0.17	0.073	O I					0.21
1.500	0.76	0.18	0.077	O I					0.22
1.583	0.76	0.19	0.081	O I					0.23
1.667	0.76	0.20	0.085	O I					0.24
1.750	0.76	0.21	0.088	O I					0.25
1.833	0.86	0.22	0.093	O I					0.27
1.917	0.97	0.23	0.097	O I					0.28
2.000	1.00	0.24	0.103	O I					0.29
2.083	1.01	0.25	0.108	O I					0.31
2.167	1.01	0.27	0.113	O I					0.32
2.250	1.01	0.28	0.118	O I					0.34
2.333	1.01	0.29	0.123	O I					0.35
2.417	1.01	0.30	0.128	O I					0.37
2.500	1.01	0.31	0.133	O I					0.38
2.583	1.11	0.32	0.138	O I					0.39

2.667	1.22	0.34	0.144	0	I					0.41
2.750	1.25	0.35	0.150	0	I					0.43
2.833	1.26	0.37	0.156	0	I					0.45
2.917	1.26	0.38	0.162	0	I					0.46
3.000	1.26	0.39	0.168	0	I					0.48
3.083	1.26	0.41	0.174	0	I					0.50
3.167	1.26	0.42	0.180	0	I					0.52
3.250	1.26	0.44	0.186	0	I					0.53
3.333	1.26	0.45	0.191	0	I					0.55
3.417	1.26	0.46	0.197	0	I					0.56
3.500	1.26	0.48	0.202	0	I					0.58
3.583	1.26	0.49	0.208	0	I					0.59
3.667	1.26	0.50	0.213	0	I					0.61
3.750	1.26	0.51	0.218	0	I					0.62
3.833	1.36	0.53	0.224	0	I					0.64
3.917	1.48	0.54	0.230	0	I					0.66
4.000	1.50	0.55	0.236	0	I					0.68
4.083	1.51	0.57	0.243	0	I					0.70
4.167	1.51	0.59	0.249	0	I					0.71
4.250	1.51	0.60	0.255	0	I					0.73
4.333	1.62	0.62	0.262	0	I					0.75
4.417	1.73	0.63	0.269	0	I					0.77
4.500	1.75	0.65	0.277	0	I					0.79
4.583	1.76	0.67	0.284	0	I					0.81
4.667	1.77	0.69	0.292	0	I					0.84
4.750	1.77	0.70	0.299	0	I					0.86
4.833	1.87	0.72	0.307	0	I					0.88
4.917	1.98	0.74	0.315	0	I					0.90
5.000	2.01	0.76	0.324	0	I					0.93
5.083	1.81	0.78	0.331	0	I					0.95
5.167	1.59	0.79	0.338	0	I					0.97
5.250	1.54	0.81	0.343	0	I					0.98
5.333	1.63	0.82	0.348	0	I					1.00
5.417	1.73	0.83	0.354	0	I					1.02
5.500	1.75	0.84	0.361	0	I					1.04
5.583	1.86	0.85	0.367	0	I					1.07
5.667	1.98	0.86	0.375	0	I					1.10
5.750	2.01	0.87	0.382	0	I					1.13
5.833	2.02	0.89	0.390	0	I					1.16
5.917	2.02	0.90	0.398	0	I					1.19
6.000	2.02	0.91	0.405	0	I					1.22
6.083	1.27	0.92	0.410	0	I					1.23
6.167	0.45	0.92	0.410	I	0					1.23
6.250	0.28	0.91	0.406	I	0					1.22
6.333	0.22	0.91	0.402	I	0					1.20
6.417	0.20	0.90	0.397	I	0					1.18
6.500	0.21	0.89	0.392	I	0					1.16
6.583	0.33	0.88	0.388	I	0					1.15
6.667	0.47	0.88	0.385	I	0					1.14
6.750	0.51	0.87	0.382	I	0					1.13

6.833	0.53	0.87	0.380	IO					1.12
6.917	0.54	0.87	0.377	IO					1.11
7.000	0.55	0.86	0.375	IO					1.10
7.083	0.56	0.86	0.373	IO					1.09
7.167	0.57	0.86	0.371	IO					1.08
7.250	0.58	0.85	0.369	IO					1.08
7.333	0.71	0.85	0.368	IO					1.07
7.417	0.84	0.85	0.367	O					1.07
7.500	0.88	0.85	0.367	O					1.07
7.583	1.01	0.85	0.368	OI					1.07
7.667	1.15	0.85	0.369	OI					1.08
7.750	1.19	0.86	0.372	OI					1.09
7.833	1.32	0.86	0.374	O I					1.10
7.917	1.46	0.87	0.378	O I					1.11
8.000	1.50	0.87	0.382	O I					1.13
8.083	1.75	0.88	0.387	O I					1.15
8.167	2.01	0.89	0.394	O I					1.17
8.250	2.07	0.91	0.402	O I					1.20
8.333	2.11	0.92	0.410	O I					1.23
8.417	2.12	0.93	0.418	O I					1.26
8.500	2.13	0.95	0.426	O I					1.30
8.583	2.26	0.96	0.435	O I					1.33
8.667	2.39	0.98	0.444	O I					1.36
8.750	2.43	0.99	0.454	O I					1.40
8.833	2.56	1.01	0.464	O I					1.44
8.917	2.70	1.03	0.476	O I					1.48
9.000	2.74	1.05	0.487	O I					1.53
9.083	2.98	1.07	0.500	O I					1.57
9.167	3.25	1.09	0.514	O I					1.63
9.250	3.31	1.11	0.529	O I					1.69
9.333	3.46	1.14	0.544	O I					1.74
9.417	3.60	1.17	0.560	O I					1.81
9.500	3.64	1.19	0.577	O I					1.87
9.583	3.77	1.22	0.594	O I					1.94
9.667	3.91	1.25	0.612	O I					2.01
9.750	3.94	1.27	0.631	O I					2.08
9.833	4.08	1.30	0.649	O I					2.15
9.917	4.22	1.32	0.669	O I					2.22
10.000	4.25	1.35	0.689	O I					2.30
10.083	3.48	1.37	0.706	O I					2.36
10.167	2.62	1.38	0.718	O I					2.41
10.250	2.44	1.39	0.726	O I					2.44
10.333	2.38	1.40	0.733	O I					2.46
10.417	2.35	1.41	0.739	O I					2.49
10.500	2.36	1.41	0.746	O I					2.51
10.583	2.93	1.43	0.754	O I					2.55
10.667	3.57	1.44	0.767	O I					2.59
10.750	3.71	1.46	0.782	O I					2.65
10.833	3.77	1.48	0.798	O I					2.71
10.917	3.81	1.50	0.813	O I					2.77

11.000	3.82	1.52	0.829	0	I			2.83
11.083	3.71	1.54	0.845	0	I			2.89
11.167	3.60	1.55	0.859	0	I			2.95
11.250	3.58	1.57	0.873	0	I			3.00
11.333	3.58	1.58	0.887	0	I			3.05
11.417	3.58	1.60	0.901	0	I			3.11
11.500	3.59	1.61	0.914	0	I			3.16
11.583	3.37	1.62	0.927	0	I			3.21
11.667	3.13	1.63	0.938	0	I			3.25
11.750	3.08	1.64	0.948	0	I			3.29
11.833	3.18	1.65	0.959	0	I			3.33
11.917	3.31	1.66	0.970	0	I			3.37
12.000	3.34	1.67	0.981	0	I			3.41
12.083	4.15	1.69	0.995	0		I		3.47
12.167	5.04	1.71	1.015	0			I	3.54
12.250	5.24	1.73	1.039	0			I	3.63
12.333	5.43	1.75	1.064	0			I	3.73
12.417	5.60	1.78	1.089	0			I	3.83
12.500	5.64	1.80	1.116	0			I	3.93
12.583	5.88	1.82	1.143	0			I	4.01
12.667	6.15	1.83	1.172	0			I	4.04
12.750	6.21	1.84	1.202	0			I	4.07
12.833	6.35	1.85	1.232	0			I	4.11
12.917	6.49	1.86	1.264	0			I	4.14
13.000	6.53	1.87	1.296	0			I	4.18
13.083	7.11	1.88	1.330	0			I	4.21
13.167	7.75	1.89	1.368	0			I	4.26
13.250	7.89	1.90	1.409	0			I	4.30
13.333	7.95	1.91	1.450	0			I	4.35
13.417	7.99	1.92	1.492	0			I	4.39
13.500	7.99	1.93	1.534	0			I	4.44
13.583	6.76	1.94	1.571	0			I	4.48
13.667	5.39	2.17	1.599	0			I	4.51
13.750	5.10	2.62	1.618	0	0		I	4.53
13.833	4.99	2.97	1.634		0		I	4.55
13.917	4.95	3.26	1.647		0		I	4.56
14.000	4.95	3.50	1.658		0		I	4.57
14.083	5.41	3.75	1.668		0		I	4.58
14.167	5.92	4.02	1.681		0		I	4.59
14.250	6.04	4.31	1.693		0		I	4.61
14.333	5.97	4.55	1.704		0		I	4.62
14.417	5.88	4.75	1.713		0		I	4.63
14.500	5.86	4.91	1.720		0		I	4.63
14.583	5.85	4.92	1.726		0		I	4.64
14.667	5.86	4.99	1.731		0		I	4.64
14.750	5.86	5.00	1.736		0		I	4.65
14.833	5.76	5.01	1.739		0		I	4.65
14.917	5.64	5.02	1.741		0		I	4.66
15.000	5.62	5.03	1.743		0		I	4.66
15.083	5.50	5.04	1.744		0		I	4.66

15.167	5.38	5.04	1.744				0		4.66
15.250	5.36	5.03	1.743				0		4.66
15.333	5.24	5.02	1.742				IO		4.66
15.417	5.12	5.02	1.741				IO		4.65
15.500	5.10	5.01	1.739				IO		4.65
15.583	4.65	5.00	1.736				I 0		4.65
15.667	4.15	4.99	1.730				I 0		4.64
15.750	4.05	4.92	1.724				I 0		4.64
15.833	4.01	4.86	1.717				I 0		4.63
15.917	4.00	4.73	1.712				I 0		4.63
16.000	4.01	4.63	1.707				I 0		4.62
16.083	2.80	4.45	1.700			I	0		4.61
16.167	1.46	4.12	1.685		I		0		4.60
16.250	1.18	3.71	1.667		I		0		4.58
16.333	1.06	3.34	1.650		I		0		4.56
16.417	1.01	3.00	1.636		I		0		4.55
16.500	1.01	2.72	1.623		I		0		4.53
16.583	0.91	2.46	1.612		I		0		4.52
16.667	0.80	2.23	1.601		I		0		4.51
16.750	0.77	2.02	1.592		I		0		4.50
16.833	0.76	1.95	1.584		I		0		4.49
16.917	0.76	1.95	1.576		I		0		4.49
17.000	0.76	1.94	1.567		I		0		4.48
17.083	0.52	1.94	1.558		I		0		4.47
17.167	0.26	1.94	1.548		I		0		4.45
17.250	0.21	1.93	1.536		I		0		4.44
17.333	0.19	1.93	1.524		I		0		4.43
17.417	0.19	1.93	1.512		I		0		4.42
17.500	0.19	1.92	1.500		I		0		4.40
17.583	0.20	1.92	1.488		I		0		4.39
17.667	0.21	1.92	1.476		I		0		4.38
17.750	0.21	1.91	1.465		I		0		4.36
17.833	0.54	1.91	1.454		I		0		4.35
17.917	0.89	1.91	1.446		I		0		4.34
18.000	0.97	1.91	1.439		I		0		4.33
18.083	1.00	1.91	1.433		I		0		4.33
18.167	1.01	1.90	1.427		I		0		4.32
18.250	1.01	1.90	1.420		I		0		4.31
18.333	1.01	1.90	1.414		I		0		4.31
18.417	1.01	1.90	1.408		I		0		4.30
18.500	1.01	1.90	1.402		I		0		4.29
18.583	0.91	1.89	1.396		I		0		4.29
18.667	0.80	1.89	1.388		I		0		4.28
18.750	0.77	1.89	1.381		I		0		4.27
18.833	0.66	1.89	1.373		I		0		4.26
18.917	0.54	1.89	1.364		I		0		4.25
19.000	0.52	1.88	1.354		I		0		4.24
19.083	0.61	1.88	1.345		I		0		4.23
19.167	0.72	1.88	1.337		I		0		4.22
19.250	0.74	1.88	1.329		I		0		4.21

19.333	0.46	1.87	1.320	I	0					4.20
19.417	0.15	1.87	1.310	I	0					4.19
19.500	0.09	1.87	1.298	I	0					4.18
19.583	0.35	1.86	1.286	I	0					4.17
19.667	0.65	1.86	1.277	I	0					4.16
19.750	0.72	1.86	1.269	I	0					4.15
19.833	0.64	1.86	1.261	I	0					4.14
19.917	0.54	1.85	1.252	I	0					4.13
20.000	0.52	1.85	1.243	I	0					4.12
20.083	0.61	1.85	1.234	I	0					4.11
20.167	0.72	1.85	1.226	I	0					4.10
20.250	0.74	1.84	1.218	I	0					4.09
20.333	0.75	1.84	1.211	I	0					4.08
20.417	0.76	1.84	1.203	I	0					4.08
20.500	0.76	1.84	1.196	I	0					4.07
20.583	0.76	1.84	1.188	I	0					4.06
20.667	0.76	1.83	1.181	I	0					4.05
20.750	0.76	1.83	1.174	I	0					4.04
20.833	0.66	1.83	1.166	I	0					4.03
20.917	0.54	1.83	1.157	I	0					4.02
21.000	0.52	1.82	1.148	I	0					4.01
21.083	0.61	1.82	1.140	I	0					4.01
21.167	0.72	1.82	1.132	I	0					3.99
21.250	0.74	1.81	1.124	I	0					3.96
21.333	0.65	1.80	1.117	I	0					3.93
21.417	0.54	1.79	1.108	I	0					3.90
21.500	0.52	1.79	1.100	I	0					3.87
21.583	0.61	1.78	1.091	I	0					3.83
21.667	0.72	1.77	1.084	I	0					3.80
21.750	0.74	1.76	1.077	I	0					3.78
21.833	0.65	1.76	1.069	I	0					3.75
21.917	0.54	1.75	1.061	I	0					3.72
22.000	0.52	1.74	1.053	I	0					3.69
22.083	0.61	1.73	1.045	I	0					3.66
22.167	0.72	1.73	1.038	I	0					3.63
22.250	0.74	1.72	1.031	I	0					3.60
22.333	0.65	1.71	1.024	I	0					3.58
22.417	0.54	1.71	1.016	I	0					3.55
22.500	0.52	1.70	1.008	I	0					3.52
22.583	0.51	1.69	1.000	I	0					3.48
22.667	0.50	1.68	0.992	I	0					3.45
22.750	0.50	1.68	0.984	I	0					3.42
22.833	0.50	1.67	0.976	I	0					3.39
22.917	0.50	1.66	0.968	I	0					3.36
23.000	0.50	1.65	0.960	I	0					3.33
23.083	0.50	1.65	0.952	I	0					3.30
23.167	0.50	1.64	0.944	I	0					3.27
23.250	0.50	1.63	0.936	I	0					3.24
23.333	0.50	1.62	0.928	I	0					3.21
23.417	0.50	1.62	0.921	I	0					3.18

23.500	0.50	1.61	0.913	I	0					3.15
23.583	0.50	1.60	0.906	I	0					3.12
23.667	0.50	1.59	0.898	I	0					3.10
23.750	0.50	1.59	0.891	I	0					3.07
23.833	0.50	1.58	0.883	I	0					3.04
23.917	0.50	1.57	0.876	I	0					3.01
24.000	0.50	1.56	0.868	I	0					2.98
24.083	0.30	1.55	0.860	I	0					2.95
24.167	0.08	1.54	0.851	I	0					2.92
24.250	0.03	1.53	0.841	I	0					2.88
24.333	0.01	1.52	0.830	I	0					2.84
24.417	0.00	1.51	0.820	I	0					2.80
24.500	0.00	1.49	0.810	I	0					2.76
24.583	0.00	1.48	0.800	I	0					2.72
24.667	0.00	1.47	0.789	I	0					2.68
24.750	0.00	1.46	0.779	I	0					2.64
24.833	0.00	1.44	0.769	I	0					2.60
24.917	0.00	1.43	0.759	I	0					2.57
25.000	0.00	1.42	0.750	I	0					2.53
25.083	0.00	1.41	0.740	I	0					2.49
25.167	0.00	1.40	0.730	I	0					2.46
25.250	0.00	1.38	0.721	I	0					2.42
25.333	0.00	1.37	0.711	I	0					2.38
25.417	0.00	1.36	0.702	I	0					2.35
25.500	0.00	1.35	0.692	I	0					2.31
25.583	0.00	1.34	0.683	I	0					2.28
25.667	0.00	1.33	0.674	I	0					2.24
25.750	0.00	1.32	0.665	I	0					2.21
25.833	0.00	1.30	0.656	I	0					2.17
25.917	0.00	1.29	0.647	I	0					2.14
26.000	0.00	1.28	0.638	I	0					2.10
26.083	0.00	1.27	0.629	I	0					2.07
26.167	0.00	1.26	0.621	I	0					2.04
26.250	0.00	1.25	0.612	I	0					2.00
26.333	0.00	1.24	0.603	I	0					1.97
26.417	0.00	1.22	0.595	I	0					1.94
26.500	0.00	1.21	0.586	I	0					1.91
26.583	0.00	1.20	0.578	I	0					1.87
26.667	0.00	1.18	0.570	I	0					1.84
26.750	0.00	1.17	0.562	I	0					1.81
26.833	0.00	1.16	0.554	I	0					1.78
26.917	0.00	1.14	0.546	I	0					1.75
27.000	0.00	1.13	0.538	I	0					1.72
27.083	0.00	1.12	0.530	I	0					1.69
27.167	0.00	1.11	0.523	I	0					1.66
27.250	0.00	1.09	0.515	I	0					1.63
27.333	0.00	1.08	0.508	I	0					1.61
27.417	0.00	1.07	0.500	I	0					1.58
27.500	0.00	1.06	0.493	I	0					1.55
27.583	0.00	1.04	0.486	I	0					1.52

27.667	0.00	1.03	0.479	I	0					1.49
27.750	0.00	1.02	0.472	I	0					1.47
27.833	0.00	1.01	0.465	I	0					1.44
27.917	0.00	1.00	0.458	I	0					1.41
28.000	0.00	0.99	0.451	I	0					1.39
28.083	0.00	0.98	0.444	I	0					1.36
28.167	0.00	0.96	0.437	I	0					1.34
28.250	0.00	0.95	0.431	I	0					1.31
28.333	0.00	0.94	0.424	I	0					1.29
28.417	0.00	0.93	0.418	I	0					1.26
28.500	0.00	0.92	0.411	I	0					1.24
28.583	0.00	0.91	0.405	I	0					1.21
28.667	0.00	0.90	0.399	I	0					1.19
28.750	0.00	0.89	0.393	I	0					1.17
28.833	0.00	0.88	0.386	I	0					1.14
28.917	0.00	0.87	0.380	I	0					1.12
29.000	0.00	0.86	0.374	I	0					1.10
29.083	0.00	0.85	0.369	I	0					1.07
29.167	0.00	0.84	0.363	I	0					1.05
29.250	0.00	0.83	0.357	I	0					1.03
29.333	0.00	0.82	0.351	I	0					1.01
29.417	0.00	0.81	0.346	I	0					0.99
29.500	0.00	0.80	0.340	I	0					0.97
29.583	0.00	0.79	0.335	I	0					0.96
29.667	0.00	0.77	0.329	I	0					0.94
29.750	0.00	0.76	0.324	I	0					0.93
29.833	0.00	0.75	0.319	I	0					0.91
29.917	0.00	0.74	0.314	I	0					0.90
30.000	0.00	0.73	0.309	I	0					0.88
30.083	0.00	0.71	0.304	I	0					0.87
30.167	0.00	0.70	0.299	I	0					0.86
30.250	0.00	0.69	0.294	I	0					0.84
30.333	0.00	0.68	0.289	I	0					0.83
30.417	0.00	0.67	0.285	I	0					0.82
30.500	0.00	0.66	0.280	I	0					0.80
30.583	0.00	0.65	0.276	I	0					0.79
30.667	0.00	0.64	0.271	I	0					0.78
30.750	0.00	0.63	0.267	I	0					0.76
30.833	0.00	0.62	0.263	I	0					0.75
30.917	0.00	0.61	0.258	I	0					0.74
31.000	0.00	0.60	0.254	I	0					0.73
31.083	0.00	0.59	0.250	I	0					0.72
31.167	0.00	0.58	0.246	I	0					0.71
31.250	0.00	0.57	0.242	I	0					0.69
31.333	0.00	0.56	0.238	I	0					0.68
31.417	0.00	0.55	0.234	I	0					0.67
31.500	0.00	0.54	0.231	I	0					0.66
31.583	0.00	0.53	0.227	I	0					0.65
31.667	0.00	0.52	0.223	I	0					0.64
31.750	0.00	0.52	0.220	I	0					0.63

31.833	0.00	0.51	0.216	I 0					0.62
31.917	0.00	0.50	0.213	I 0					0.61
32.000	0.00	0.49	0.209	IO					0.60
32.083	0.00	0.48	0.206	IO					0.59
32.167	0.00	0.48	0.203	IO					0.58
32.250	0.00	0.47	0.199	IO					0.57
32.333	0.00	0.46	0.196	IO					0.56
32.417	0.00	0.45	0.193	IO					0.55
32.500	0.00	0.45	0.190	IO					0.54
32.583	0.00	0.44	0.187	IO					0.54
32.667	0.00	0.43	0.184	IO					0.53
32.750	0.00	0.43	0.181	IO					0.52
32.833	0.00	0.42	0.178	IO					0.51
32.917	0.00	0.41	0.175	IO					0.50
33.000	0.00	0.40	0.172	IO					0.49
33.083	0.00	0.40	0.170	IO					0.49
33.167	0.00	0.39	0.167	IO					0.48
33.250	0.00	0.39	0.164	IO					0.47
33.333	0.00	0.38	0.162	IO					0.46
33.417	0.00	0.37	0.159	IO					0.46
33.500	0.00	0.37	0.156	IO					0.45
33.583	0.00	0.36	0.154	IO					0.44
33.667	0.00	0.36	0.151	IO					0.43
33.750	0.00	0.35	0.149	IO					0.43
33.833	0.00	0.34	0.147	IO					0.42
33.917	0.00	0.34	0.144	IO					0.41
34.000	0.00	0.33	0.142	IO					0.41
34.083	0.00	0.33	0.140	IO					0.40
34.167	0.00	0.32	0.137	IO					0.39
34.250	0.00	0.32	0.135	IO					0.39
34.333	0.00	0.31	0.133	IO					0.38
34.417	0.00	0.31	0.131	IO					0.38
34.500	0.00	0.30	0.129	IO					0.37
34.583	0.00	0.30	0.127	IO					0.36
34.667	0.00	0.29	0.125	IO					0.36
34.750	0.00	0.29	0.123	IO					0.35
34.833	0.00	0.28	0.121	IO					0.35
34.917	0.00	0.28	0.119	IO					0.34
35.000	0.00	0.27	0.117	IO					0.33
35.083	0.00	0.27	0.115	IO					0.33
35.167	0.00	0.27	0.113	IO					0.32
35.250	0.00	0.26	0.111	IO					0.32
35.333	0.00	0.26	0.110	IO					0.31
35.417	0.00	0.25	0.108	IO					0.31
35.500	0.00	0.25	0.106	0					0.30
35.583	0.00	0.25	0.104	0					0.30
35.667	0.00	0.24	0.103	0					0.29
35.750	0.00	0.24	0.101	0					0.29
35.833	0.00	0.23	0.099	0					0.28
35.917	0.00	0.23	0.098	0					0.28

36.000	0.00	0.23	0.096	0					0.28
36.083	0.00	0.22	0.095	0					0.27
36.167	0.00	0.22	0.093	0					0.27
36.250	0.00	0.22	0.092	0					0.26
36.333	0.00	0.21	0.090	0					0.26
36.417	0.00	0.21	0.089	0					0.25
36.500	0.00	0.21	0.087	0					0.25
36.583	0.00	0.20	0.086	0					0.25
36.667	0.00	0.20	0.085	0					0.24
36.750	0.00	0.20	0.083	0					0.24
36.833	0.00	0.19	0.082	0					0.23
36.917	0.00	0.19	0.081	0					0.23
37.000	0.00	0.19	0.079	0					0.23
37.083	0.00	0.18	0.078	0					0.22
37.167	0.00	0.18	0.077	0					0.22
37.250	0.00	0.18	0.076	0					0.22
37.333	0.00	0.17	0.074	0					0.21
37.417	0.00	0.17	0.073	0					0.21
37.500	0.00	0.17	0.072	0					0.21
37.583	0.00	0.17	0.071	0					0.20
37.667	0.00	0.16	0.070	0					0.20
37.750	0.00	0.16	0.069	0					0.20
37.833	0.00	0.16	0.067	0					0.19
37.917	0.00	0.16	0.066	0					0.19
38.000	0.00	0.15	0.065	0					0.19
38.083	0.00	0.15	0.064	0					0.18
38.167	0.00	0.15	0.063	0					0.18
38.250	0.00	0.15	0.062	0					0.18
38.333	0.00	0.14	0.061	0					0.18
38.417	0.00	0.14	0.060	0					0.17
38.500	0.00	0.14	0.059	0					0.17
38.583	0.00	0.14	0.058	0					0.17
38.667	0.00	0.13	0.057	0					0.16
38.750	0.00	0.13	0.056	0					0.16
38.833	0.00	0.13	0.056	0					0.16
38.917	0.00	0.13	0.055	0					0.16
39.000	0.00	0.13	0.054	0					0.15
39.083	0.00	0.12	0.053	0					0.15
39.167	0.00	0.12	0.052	0					0.15
39.250	0.00	0.12	0.051	0					0.15
39.333	0.00	0.12	0.050	0					0.14
39.417	0.00	0.12	0.050	0					0.14
39.500	0.00	0.11	0.049	0					0.14
39.583	0.00	0.11	0.048	0					0.14
39.667	0.00	0.11	0.047	0					0.14
39.750	0.00	0.11	0.046	0					0.13
39.833	0.00	0.11	0.046	0					0.13
39.917	0.00	0.11	0.045	0					0.13
40.000	0.00	0.10	0.044	0					0.13
40.083	0.00	0.10	0.044	0					0.12

40.167	0.00	0.10	0.043	0					0.12
40.250	0.00	0.10	0.042	0					0.12
40.333	0.00	0.10	0.041	0					0.12
40.417	0.00	0.10	0.041	0					0.12
40.500	0.00	0.09	0.040	0					0.12
40.583	0.00	0.09	0.040	0					0.11
40.667	0.00	0.09	0.039	0					0.11
40.750	0.00	0.09	0.038	0					0.11
40.833	0.00	0.09	0.038	0					0.11
40.917	0.00	0.09	0.037	0					0.11
41.000	0.00	0.09	0.036	0					0.10
41.083	0.00	0.08	0.036	0					0.10
41.167	0.00	0.08	0.035	0					0.10
41.250	0.00	0.08	0.035	0					0.10
41.333	0.00	0.08	0.034	0					0.10
41.417	0.00	0.08	0.034	0					0.10
41.500	0.00	0.08	0.033	0					0.09
41.583	0.00	0.08	0.033	0					0.09
41.667	0.00	0.08	0.032	0					0.09
41.750	0.00	0.07	0.032	0					0.09
41.833	0.00	0.07	0.031	0					0.09
41.917	0.00	0.07	0.031	0					0.09
42.000	0.00	0.07	0.030	0					0.09
42.083	0.00	0.07	0.030	0					0.08
42.167	0.00	0.07	0.029	0					0.08
42.250	0.00	0.07	0.029	0					0.08
42.333	0.00	0.07	0.028	0					0.08
42.417	0.00	0.07	0.028	0					0.08
42.500	0.00	0.06	0.027	0					0.08
42.583	0.00	0.06	0.027	0					0.08
42.667	0.00	0.06	0.026	0					0.08
42.750	0.00	0.06	0.026	0					0.07
42.833	0.00	0.06	0.026	0					0.07
42.917	0.00	0.06	0.025	0					0.07
43.000	0.00	0.06	0.025	0					0.07
43.083	0.00	0.06	0.024	0					0.07
43.167	0.00	0.06	0.024	0					0.07
43.250	0.00	0.06	0.024	0					0.07
43.333	0.00	0.05	0.023	0					0.07
43.417	0.00	0.05	0.023	0					0.07
43.500	0.00	0.05	0.022	0					0.06
43.583	0.00	0.05	0.022	0					0.06
43.667	0.00	0.05	0.022	0					0.06
43.750	0.00	0.05	0.021	0					0.06
43.833	0.00	0.05	0.021	0					0.06
43.917	0.00	0.05	0.021	0					0.06
44.000	0.00	0.05	0.020	0					0.06
44.083	0.00	0.05	0.020	0					0.06
44.167	0.00	0.05	0.020	0					0.06
44.250	0.00	0.05	0.019	0					0.06

44.333	0.00	0.04	0.019	0					0.05
44.417	0.00	0.04	0.019	0					0.05
44.500	0.00	0.04	0.018	0					0.05
44.583	0.00	0.04	0.018	0					0.05
44.667	0.00	0.04	0.018	0					0.05
44.750	0.00	0.04	0.018	0					0.05
44.833	0.00	0.04	0.017	0					0.05
44.917	0.00	0.04	0.017	0					0.05
45.000	0.00	0.04	0.017	0					0.05
45.083	0.00	0.04	0.016	0					0.05
45.167	0.00	0.04	0.016	0					0.05
45.250	0.00	0.04	0.016	0					0.05
45.333	0.00	0.04	0.016	0					0.05
45.417	0.00	0.04	0.015	0					0.04
45.500	0.00	0.04	0.015	0					0.04
45.583	0.00	0.04	0.015	0					0.04
45.667	0.00	0.03	0.015	0					0.04
45.750	0.00	0.03	0.014	0					0.04
45.833	0.00	0.03	0.014	0					0.04
45.917	0.00	0.03	0.014	0					0.04
46.000	0.00	0.03	0.014	0					0.04
46.083	0.00	0.03	0.014	0					0.04
46.167	0.00	0.03	0.013	0					0.04
46.250	0.00	0.03	0.013	0					0.04
46.333	0.00	0.03	0.013	0					0.04
46.417	0.00	0.03	0.013	0					0.04
46.500	0.00	0.03	0.013	0					0.04
46.583	0.00	0.03	0.012	0					0.04
46.667	0.00	0.03	0.012	0					0.03
46.750	0.00	0.03	0.012	0					0.03
46.833	0.00	0.03	0.012	0					0.03
46.917	0.00	0.03	0.012	0					0.03
47.000	0.00	0.03	0.011	0					0.03
47.083	0.00	0.03	0.011	0					0.03
47.167	0.00	0.03	0.011	0					0.03
47.250	0.00	0.03	0.011	0					0.03
47.333	0.00	0.03	0.011	0					0.03
47.417	0.00	0.02	0.010	0					0.03
47.500	0.00	0.02	0.010	0					0.03
47.583	0.00	0.02	0.010	0					0.03
47.667	0.00	0.02	0.010	0					0.03
47.750	0.00	0.02	0.010	0					0.03
47.833	0.00	0.02	0.010	0					0.03
47.917	0.00	0.02	0.010	0					0.03
48.000	0.00	0.02	0.009	0					0.03
48.083	0.00	0.02	0.009	0					0.03
48.167	0.00	0.02	0.009	0					0.03
48.250	0.00	0.02	0.009	0					0.03
48.333	0.00	0.02	0.009	0					0.03
48.417	0.00	0.02	0.009	0					0.02

48.500	0.00	0.02	0.008	0					0.02
48.583	0.00	0.02	0.008	0					0.02
48.667	0.00	0.02	0.008	0					0.02
48.750	0.00	0.02	0.008	0					0.02
48.833	0.00	0.02	0.008	0					0.02
48.917	0.00	0.02	0.008	0					0.02
49.000	0.00	0.02	0.008	0					0.02
49.083	0.00	0.02	0.008	0					0.02
49.167	0.00	0.02	0.007	0					0.02
49.250	0.00	0.02	0.007	0					0.02
49.333	0.00	0.02	0.007	0					0.02
49.417	0.00	0.02	0.007	0					0.02
49.500	0.00	0.02	0.007	0					0.02
49.583	0.00	0.02	0.007	0					0.02
49.667	0.00	0.02	0.007	0					0.02
49.750	0.00	0.02	0.007	0					0.02
49.833	0.00	0.02	0.007	0					0.02
49.917	0.00	0.02	0.006	0					0.02
50.000	0.00	0.01	0.006	0					0.02
50.083	0.00	0.01	0.006	0					0.02
50.167	0.00	0.01	0.006	0					0.02
50.250	0.00	0.01	0.006	0					0.02
50.333	0.00	0.01	0.006	0					0.02
50.417	0.00	0.01	0.006	0					0.02
50.500	0.00	0.01	0.006	0					0.02
50.583	0.00	0.01	0.006	0					0.02
50.667	0.00	0.01	0.006	0					0.02
50.750	0.00	0.01	0.005	0					0.02
50.833	0.00	0.01	0.005	0					0.02
50.917	0.00	0.01	0.005	0					0.02
51.000	0.00	0.01	0.005	0					0.01
51.083	0.00	0.01	0.005	0					0.01
51.167	0.00	0.01	0.005	0					0.01
51.250	0.00	0.01	0.005	0					0.01
51.333	0.00	0.01	0.005	0					0.01
51.417	0.00	0.01	0.005	0					0.01
51.500	0.00	0.01	0.005	0					0.01
51.583	0.00	0.01	0.005	0					0.01
51.667	0.00	0.01	0.005	0					0.01
51.750	0.00	0.01	0.005	0					0.01
51.833	0.00	0.01	0.004	0					0.01
51.917	0.00	0.01	0.004	0					0.01
52.000	0.00	0.01	0.004	0					0.01
52.083	0.00	0.01	0.004	0					0.01
52.167	0.00	0.01	0.004	0					0.01
52.250	0.00	0.01	0.004	0					0.01
52.333	0.00	0.01	0.004	0					0.01
52.417	0.00	0.01	0.004	0					0.01
52.500	0.00	0.01	0.004	0					0.01
52.583	0.00	0.01	0.004	0					0.01

52.667	0.00	0.01	0.004	0					0.01
52.750	0.00	0.01	0.004	0					0.01
52.833	0.00	0.01	0.004	0					0.01
52.917	0.00	0.01	0.004	0					0.01
53.000	0.00	0.01	0.004	0					0.01
53.083	0.00	0.01	0.003	0					0.01
53.167	0.00	0.01	0.003	0					0.01
53.250	0.00	0.01	0.003	0					0.01
53.333	0.00	0.01	0.003	0					0.01
53.417	0.00	0.01	0.003	0					0.01
53.500	0.00	0.01	0.003	0					0.01
53.583	0.00	0.01	0.003	0					0.01
53.667	0.00	0.01	0.003	0					0.01
53.750	0.00	0.01	0.003	0					0.01
53.833	0.00	0.01	0.003	0					0.01
53.917	0.00	0.01	0.003	0					0.01
54.000	0.00	0.01	0.003	0					0.01
54.083	0.00	0.01	0.003	0					0.01
54.167	0.00	0.01	0.003	0					0.01
54.250	0.00	0.01	0.003	0					0.01
54.333	0.00	0.01	0.003	0					0.01
54.417	0.00	0.01	0.003	0					0.01
54.500	0.00	0.01	0.003	0					0.01
54.583	0.00	0.01	0.003	0					0.01
54.667	0.00	0.01	0.003	0					0.01
54.750	0.00	0.01	0.003	0					0.01
54.833	0.00	0.01	0.002	0					0.01
54.917	0.00	0.01	0.002	0					0.01
55.000	0.00	0.01	0.002	0					0.01
55.083	0.00	0.01	0.002	0					0.01
55.167	0.00	0.01	0.002	0					0.01
55.250	0.00	0.01	0.002	0					0.01
55.333	0.00	0.01	0.002	0					0.01
55.417	0.00	0.01	0.002	0					0.01
55.500	0.00	0.01	0.002	0					0.01
55.583	0.00	0.01	0.002	0					0.01
55.667	0.00	0.00	0.002	0					0.01
55.750	0.00	0.00	0.002	0					0.01
55.833	0.00	0.00	0.002	0					0.01
55.917	0.00	0.00	0.002	0					0.01
56.000	0.00	0.00	0.002	0					0.01
56.083	0.00	0.00	0.002	0					0.01
56.167	0.00	0.00	0.002	0					0.01
56.250	0.00	0.00	0.002	0					0.01
56.333	0.00	0.00	0.002	0					0.01
56.417	0.00	0.00	0.002	0					0.01
56.500	0.00	0.00	0.002	0					0.01
56.583	0.00	0.00	0.002	0					0.01
56.667	0.00	0.00	0.002	0					0.00
56.750	0.00	0.00	0.002	0					0.00

56.833	0.00	0.00	0.002	0					0.00
56.917	0.00	0.00	0.002	0					0.00
57.000	0.00	0.00	0.002	0					0.00
57.083	0.00	0.00	0.002	0					0.00
57.167	0.00	0.00	0.002	0					0.00
57.250	0.00	0.00	0.002	0					0.00
57.333	0.00	0.00	0.002	0					0.00
57.417	0.00	0.00	0.002	0					0.00
57.500	0.00	0.00	0.001	0					0.00
57.583	0.00	0.00	0.001	0					0.00
57.667	0.00	0.00	0.001	0					0.00
57.750	0.00	0.00	0.001	0					0.00
57.833	0.00	0.00	0.001	0					0.00
57.917	0.00	0.00	0.001	0					0.00
58.000	0.00	0.00	0.001	0					0.00
58.083	0.00	0.00	0.001	0					0.00
58.167	0.00	0.00	0.001	0					0.00
58.250	0.00	0.00	0.001	0					0.00
58.333	0.00	0.00	0.001	0					0.00
58.417	0.00	0.00	0.001	0					0.00
58.500	0.00	0.00	0.001	0					0.00
58.583	0.00	0.00	0.001	0					0.00
58.667	0.00	0.00	0.001	0					0.00
58.750	0.00	0.00	0.001	0					0.00
58.833	0.00	0.00	0.001	0					0.00
58.917	0.00	0.00	0.001	0					0.00
59.000	0.00	0.00	0.001	0					0.00
59.083	0.00	0.00	0.001	0					0.00
59.167	0.00	0.00	0.001	0					0.00
59.250	0.00	0.00	0.001	0					0.00
59.333	0.00	0.00	0.001	0					0.00
59.417	0.00	0.00	0.001	0					0.00
59.500	0.00	0.00	0.001	0					0.00
59.583	0.00	0.00	0.001	0					0.00
59.667	0.00	0.00	0.001	0					0.00
59.750	0.00	0.00	0.001	0					0.00
59.833	0.00	0.00	0.001	0					0.00
59.917	0.00	0.00	0.001	0					0.00
60.000	0.00	0.00	0.001	0					0.00
60.083	0.00	0.00	0.001	0					0.00
60.167	0.00	0.00	0.001	0					0.00
60.250	0.00	0.00	0.001	0					0.00
60.333	0.00	0.00	0.001	0					0.00
60.417	0.00	0.00	0.001	0					0.00
60.500	0.00	0.00	0.001	0					0.00
60.583	0.00	0.00	0.001	0					0.00
60.667	0.00	0.00	0.001	0					0.00
60.750	0.00	0.00	0.001	0					0.00
60.833	0.00	0.00	0.001	0					0.00
60.917	0.00	0.00	0.001	0					0.00

61.000	0.00	0.00	0.001	0					0.00
61.083	0.00	0.00	0.001	0					0.00
61.167	0.00	0.00	0.001	0					0.00
61.250	0.00	0.00	0.001	0					0.00
61.333	0.00	0.00	0.001	0					0.00
61.417	0.00	0.00	0.001	0					0.00
61.500	0.00	0.00	0.001	0					0.00
61.583	0.00	0.00	0.001	0					0.00
61.667	0.00	0.00	0.001	0					0.00
61.750	0.00	0.00	0.001	0					0.00
61.833	0.00	0.00	0.001	0					0.00
61.917	0.00	0.00	0.001	0					0.00
62.000	0.00	0.00	0.001	0					0.00
62.083	0.00	0.00	0.001	0					0.00
62.167	0.00	0.00	0.001	0					0.00
62.250	0.00	0.00	0.001	0					0.00
62.333	0.00	0.00	0.001	0					0.00
62.417	0.00	0.00	0.001	0					0.00
62.500	0.00	0.00	0.001	0					0.00
62.583	0.00	0.00	0.001	0					0.00
62.667	0.00	0.00	0.001	0					0.00
62.750	0.00	0.00	0.001	0					0.00
62.833	0.00	0.00	0.001	0					0.00
62.917	0.00	0.00	0.001	0					0.00
63.000	0.00	0.00	0.001	0					0.00
63.083	0.00	0.00	0.001	0					0.00
63.167	0.00	0.00	0.000	0					0.00
63.250	0.00	0.00	0.000	0					0.00
63.333	0.00	0.00	0.000	0					0.00
63.417	0.00	0.00	0.000	0					0.00
63.500	0.00	0.00	0.000	0					0.00
63.583	0.00	0.00	0.000	0					0.00
63.667	0.00	0.00	0.000	0					0.00
63.750	0.00	0.00	0.000	0					0.00
63.833	0.00	0.00	0.000	0					0.00
63.917	0.00	0.00	0.000	0					0.00
64.000	0.00	0.00	0.000	0					0.00

*****HYDROGRAPH DATA*****

Number of intervals = 768

Time interval = 5.0 (Min.)

Maximum/Peak flow rate = 5.449 (CFS)

Total volume = 4.094 (Ac.Ft)

Status of hydrographs being held in storage

Stream 1 Stream 2 Stream 3 Stream 4 Stream 5

Peak (CFS) 0.000 0.000 0.000 0.000 0.000

Vol (Ac.Ft) 0.000 0.000 0.000 0.000 0.000

FLOOD HYDROGRAPH ROUTING PROGRAM

Copyright (c) CIVILCADD/CIVILDESIGN, 1989 - 2005
Study date: 05/31/22

ORCHARD LOGISTICS CENTER
100 YR 1 HR STORM EVENT
2838Q100R
SD

Program License Serial Number 6145

***** HYDROGRAPH INFORMATION *****

From study/file name: 2838QUHP1100.rte
*****HYDROGRAPH DATA*****
Number of intervals = 16
Time interval = 5.0 (Min.)
Maximum/Peak flow rate = 84.637 (CFS)
Total volume = 3.015 (Ac.Ft)
Status of hydrographs being held in storage
Stream 1 Stream 2 Stream 3 Stream 4 Stream 5
Peak (CFS) 0.000 0.000 0.000 0.000 0.000
Vol (Ac.Ft) 0.000 0.000 0.000 0.000 0.000

+++++
Process from Point/Station 8.000 to Point/Station 9.000
**** RETARDING BASIN ROUTING ****

User entry of depth-outflow-storage data

Total number of inflow hydrograph intervals = 16
Hydrograph time unit = 5.000 (Min.)
Initial depth in storage basin = 0.00 (Ft.)

Initial basin depth = 0.00 (Ft.)
Initial basin storage = 0.00 (Ac.Ft)
Initial basin outflow = 0.00 (CFS)

Depth vs. Storage and Depth vs. Discharge data:

Basin Depth (Ft.)	Storage (Ac.Ft)	Outflow (CFS)	(S-O*dt/2) (Ac.Ft)	(S+O*dt/2) (Ac.Ft)
0.000	0.000	0.000	0.000	0.000
1.000	0.349	0.820	0.346	0.352
2.000	0.611	1.250	0.607	0.615
3.000	0.873	1.570	0.868	0.878
4.000	1.135	1.830	1.129	1.141
4.500	1.589	1.950	1.582	1.596
5.000	2.080	13.060	2.035	2.125
5.500	2.608	33.270	2.493	2.723
6.500	3.780	50.500	3.606	3.954
7.500	5.106	61.500	4.894	5.318
8.500	6.589	70.790	6.345	6.833

Hydrograph Detention Basin Routing

 Graph values: 'I'= unit inflow; 'O'=outflow at time shown

Time (Hours)	Inflow (CFS)	Outflow (CFS)	Storage (Ac.Ft)	.0	21.2	42.32	63.48	84.64	Depth (Ft.)
0.083	5.79	0.05	0.020	O I					0.06
0.167	14.54	0.21	0.089	O	I				0.25
0.250	18.50	0.47	0.200	O	I				0.57
0.333	20.33	0.77	0.330	O	I				0.94
0.417	22.87	1.02	0.472	O	I				1.47
0.500	24.73	1.27	0.628	O	I				2.07
0.583	27.46	1.48	0.799	O	I				2.72
0.667	32.95	1.69	0.996	O	I				3.47
0.750	44.88	1.86	1.252	O		I			4.13
0.833	84.64	3.95	1.677	O				I	4.59
0.917	80.10	16.65	2.174		O			I	5.09
1.000	37.37	26.45	2.430		O	I			5.33
1.083	16.92	26.61	2.434		I O				5.34
1.167	5.21	22.99	2.340	I	O				5.25
1.250	1.24	18.39	2.219	I	O				5.13
1.333	0.29	14.28	2.112	I	O				5.03
1.417	0.00	11.78	2.023	I	O				4.94
1.500	0.00	10.07	1.948	I	O				4.87
1.583	0.00	8.62	1.884	I	O				4.80
1.667	0.00	7.37	1.829	I	O				4.74
1.750	0.00	6.31	1.782	I	O				4.70
1.833	0.00	5.39	1.741	I	O				4.66
1.917	0.00	4.61	1.707	I	O				4.62
2.000	0.00	3.95	1.677	I	O				4.59
2.083	0.00	3.38	1.652	I	O				4.56
2.167	0.00	2.89	1.630	I	O				4.54
2.250	0.00	2.47	1.612	O					4.52
2.333	0.00	2.11	1.596	O					4.51
2.417	0.00	1.95	1.582	O					4.49
2.500	0.00	1.94	1.569	O					4.48
2.583	0.00	1.94	1.555	O					4.46
2.667	0.00	1.94	1.542	O					4.45
2.750	0.00	1.93	1.529	O					4.43
2.833	0.00	1.93	1.515	O					4.42
2.917	0.00	1.93	1.502	O					4.40
3.000	0.00	1.92	1.489	O					4.39
3.083	0.00	1.92	1.476	O					4.38
3.167	0.00	1.92	1.462	O					4.36
3.250	0.00	1.91	1.449	O					4.35
3.333	0.00	1.91	1.436	O					4.33
3.417	0.00	1.91	1.423	O					4.32
3.500	0.00	1.90	1.410	O					4.30
3.583	0.00	1.90	1.397	O					4.29
3.667	0.00	1.90	1.384	O					4.27
3.750	0.00	1.89	1.371	O					4.26
3.833	0.00	1.89	1.358	O					4.25
3.917	0.00	1.89	1.345	O					4.23
4.000	0.00	1.88	1.332	O					4.22
4.083	0.00	1.88	1.319	O					4.20
4.167	0.00	1.88	1.306	O					4.19
4.250	0.00	1.87	1.293	O					4.17
4.333	0.00	1.87	1.280	O					4.16
4.417	0.00	1.86	1.267	O					4.15
4.500	0.00	1.86	1.254	O					4.13
4.583	0.00	1.86	1.242	O					4.12
4.667	0.00	1.85	1.229	O					4.10
4.750	0.00	1.85	1.216	O					4.09

4.833	0.00	1.85	1.203	O					4.08
4.917	0.00	1.84	1.191	O					4.06
5.000	0.00	1.84	1.178	O					4.05
5.083	0.00	1.84	1.165	O					4.03
5.167	0.00	1.83	1.153	O					4.02
5.250	0.00	1.83	1.140	O					4.01
5.333	0.00	1.82	1.127	O					3.97
5.417	0.00	1.81	1.115	O					3.92
5.500	0.00	1.80	1.102	O					3.88
5.583	0.00	1.79	1.090	O					3.83
5.667	0.00	1.77	1.078	O					3.78
5.750	0.00	1.76	1.066	O					3.74
5.833	0.00	1.75	1.054	O					3.69
5.917	0.00	1.74	1.042	O					3.64
6.000	0.00	1.73	1.030	O					3.60
6.083	0.00	1.71	1.018	O					3.55
6.167	0.00	1.70	1.006	O					3.51
6.250	0.00	1.69	0.994	O					3.46
6.333	0.00	1.68	0.983	O					3.42
6.417	0.00	1.67	0.971	O					3.37
6.500	0.00	1.66	0.960	O					3.33
6.583	0.00	1.64	0.948	O					3.29
6.667	0.00	1.63	0.937	O					3.24
6.750	0.00	1.62	0.926	O					3.20
6.833	0.00	1.61	0.915	O					3.16
6.917	0.00	1.60	0.904	O					3.12
7.000	0.00	1.59	0.893	O					3.08
7.083	0.00	1.58	0.882	O					3.03
7.167	0.00	1.57	0.871	O					2.99
7.250	0.00	1.55	0.860	O					2.95
7.333	0.00	1.54	0.850	O					2.91
7.417	0.00	1.53	0.839	O					2.87
7.500	0.00	1.52	0.828	O					2.83
7.583	0.00	1.50	0.818	O					2.79
7.667	0.00	1.49	0.808	O					2.75
7.750	0.00	1.48	0.798	O					2.71
7.833	0.00	1.47	0.787	O					2.67
7.917	0.00	1.45	0.777	O					2.63
8.000	0.00	1.44	0.767	O					2.60
8.083	0.00	1.43	0.758	O					2.56
8.167	0.00	1.42	0.748	O					2.52
8.250	0.00	1.41	0.738	O					2.48
8.333	0.00	1.39	0.728	O					2.45
8.417	0.00	1.38	0.719	O					2.41
8.500	0.00	1.37	0.709	O					2.38
8.583	0.00	1.36	0.700	O					2.34
8.667	0.00	1.35	0.691	O					2.30
8.750	0.00	1.34	0.681	O					2.27
8.833	0.00	1.32	0.672	O					2.23
8.917	0.00	1.31	0.663	O					2.20
9.000	0.00	1.30	0.654	O					2.16
9.083	0.00	1.29	0.645	O					2.13
9.167	0.00	1.28	0.636	O					2.10
9.250	0.00	1.27	0.628	O					2.06
9.333	0.00	1.26	0.619	O					2.03
9.417	0.00	1.25	0.610	O					2.00
9.500	0.00	1.23	0.602	O					1.96
9.583	0.00	1.22	0.593	O					1.93
9.667	0.00	1.21	0.585	O					1.90
9.750	0.00	1.19	0.577	O					1.87
9.833	0.00	1.18	0.568	O					1.84
9.917	0.00	1.17	0.560	O					1.81
10.000	0.00	1.15	0.552	O					1.78

10.083	0.00	1.14	0.544	O					1.75
10.167	0.00	1.13	0.537	O					1.72
10.250	0.00	1.12	0.529	O					1.69
10.333	0.00	1.10	0.521	O					1.66
10.417	0.00	1.09	0.514	O					1.63
10.500	0.00	1.08	0.506	O					1.60
10.583	0.00	1.07	0.499	O					1.57
10.667	0.00	1.05	0.492	O					1.54
10.750	0.00	1.04	0.484	O					1.52
10.833	0.00	1.03	0.477	O					1.49
10.917	0.00	1.02	0.470	O					1.46
11.000	0.00	1.01	0.463	O					1.44
11.083	0.00	1.00	0.456	O					1.41
11.167	0.00	0.98	0.449	O					1.38
11.250	0.00	0.97	0.443	O					1.36
11.333	0.00	0.96	0.436	O					1.33
11.417	0.00	0.95	0.429	O					1.31
11.500	0.00	0.94	0.423	O					1.28
11.583	0.00	0.93	0.416	O					1.26
11.667	0.00	0.92	0.410	O					1.23
11.750	0.00	0.91	0.404	O					1.21
11.833	0.00	0.90	0.398	O					1.19
11.917	0.00	0.89	0.391	O					1.16
12.000	0.00	0.88	0.385	O					1.14
12.083	0.00	0.87	0.379	O					1.12
12.167	0.00	0.86	0.373	O					1.09
12.250	0.00	0.85	0.367	O					1.07
12.333	0.00	0.84	0.362	O					1.05
12.417	0.00	0.83	0.356	O					1.03
12.500	0.00	0.82	0.350	O					1.00
12.583	0.00	0.81	0.345	O					0.99
12.667	0.00	0.80	0.339	O					0.97
12.750	0.00	0.78	0.334	O					0.96
12.833	0.00	0.77	0.328	O					0.94
12.917	0.00	0.76	0.323	O					0.93
13.000	0.00	0.75	0.318	O					0.91
13.083	0.00	0.73	0.313	O					0.90
13.167	0.00	0.72	0.308	O					0.88
13.250	0.00	0.71	0.303	O					0.87
13.333	0.00	0.70	0.298	O					0.85
13.417	0.00	0.69	0.293	O					0.84
13.500	0.00	0.68	0.288	O					0.83
13.583	0.00	0.67	0.284	O					0.81
13.667	0.00	0.66	0.279	O					0.80
13.750	0.00	0.65	0.275	O					0.79
13.833	0.00	0.64	0.270	O					0.77
13.917	0.00	0.62	0.266	O					0.76
14.000	0.00	0.61	0.262	O					0.75
14.083	0.00	0.60	0.257	O					0.74
14.167	0.00	0.60	0.253	O					0.73
14.250	0.00	0.59	0.249	O					0.71
14.333	0.00	0.58	0.245	O					0.70
14.417	0.00	0.57	0.241	O					0.69
14.500	0.00	0.56	0.237	O					0.68
14.583	0.00	0.55	0.234	O					0.67
14.667	0.00	0.54	0.230	O					0.66
14.750	0.00	0.53	0.226	O					0.65
14.833	0.00	0.52	0.223	O					0.64
14.917	0.00	0.51	0.219	O					0.63
15.000	0.00	0.51	0.215	O					0.62
15.083	0.00	0.50	0.212	O					0.61
15.167	0.00	0.49	0.209	O					0.60
15.250	0.00	0.48	0.205	O					0.59

15.333	0.00	0.47	0.202	O					0.58
15.417	0.00	0.47	0.199	O					0.57
15.500	0.00	0.46	0.196	O					0.56
15.583	0.00	0.45	0.192	O					0.55
15.667	0.00	0.44	0.189	O					0.54
15.750	0.00	0.44	0.186	O					0.53
15.833	0.00	0.43	0.183	O					0.53
15.917	0.00	0.42	0.180	O					0.52
16.000	0.00	0.42	0.177	O					0.51
16.083	0.00	0.41	0.175	O					0.50
16.167	0.00	0.40	0.172	O					0.49
16.250	0.00	0.40	0.169	O					0.48
16.333	0.00	0.39	0.166	O					0.48
16.417	0.00	0.38	0.164	O					0.47
16.500	0.00	0.38	0.161	O					0.46
16.583	0.00	0.37	0.158	O					0.45
16.667	0.00	0.37	0.156	O					0.45
16.750	0.00	0.36	0.153	O					0.44
16.833	0.00	0.35	0.151	O					0.43
16.917	0.00	0.35	0.149	O					0.43
17.000	0.00	0.34	0.146	O					0.42
17.083	0.00	0.34	0.144	O					0.41
17.167	0.00	0.33	0.141	O					0.41
17.250	0.00	0.33	0.139	O					0.40
17.333	0.00	0.32	0.137	O					0.39
17.417	0.00	0.32	0.135	O					0.39
17.500	0.00	0.31	0.133	O					0.38
17.583	0.00	0.31	0.130	O					0.37
17.667	0.00	0.30	0.128	O					0.37
17.750	0.00	0.30	0.126	O					0.36
17.833	0.00	0.29	0.124	O					0.36
17.917	0.00	0.29	0.122	O					0.35
18.000	0.00	0.28	0.120	O					0.34
18.083	0.00	0.28	0.118	O					0.34
18.167	0.00	0.27	0.117	O					0.33
18.250	0.00	0.27	0.115	O					0.33
18.333	0.00	0.27	0.113	O					0.32
18.417	0.00	0.26	0.111	O					0.32
18.500	0.00	0.26	0.109	O					0.31
18.583	0.00	0.25	0.107	O					0.31
18.667	0.00	0.25	0.106	O					0.30
18.750	0.00	0.24	0.104	O					0.30
18.833	0.00	0.24	0.102	O					0.29
18.917	0.00	0.24	0.101	O					0.29
19.000	0.00	0.23	0.099	O					0.28
19.083	0.00	0.23	0.098	O					0.28
19.167	0.00	0.23	0.096	O					0.27
19.250	0.00	0.22	0.094	O					0.27
19.333	0.00	0.22	0.093	O					0.27
19.417	0.00	0.21	0.091	O					0.26
19.500	0.00	0.21	0.090	O					0.26
19.583	0.00	0.21	0.088	O					0.25
19.667	0.00	0.20	0.087	O					0.25
19.750	0.00	0.20	0.086	O					0.25
19.833	0.00	0.20	0.084	O					0.24
19.917	0.00	0.19	0.083	O					0.24
20.000	0.00	0.19	0.082	O					0.23
20.083	0.00	0.19	0.080	O					0.23
20.167	0.00	0.19	0.079	O					0.23
20.250	0.00	0.18	0.078	O					0.22
20.333	0.00	0.18	0.076	O					0.22
20.417	0.00	0.18	0.075	O					0.22
20.500	0.00	0.17	0.074	O					0.21

20.583	0.00	0.17	0.073	O					0.21
20.667	0.00	0.17	0.072	O					0.21
20.750	0.00	0.17	0.071	O					0.20
20.833	0.00	0.16	0.069	O					0.20
20.917	0.00	0.16	0.068	O					0.20
21.000	0.00	0.16	0.067	O					0.19
21.083	0.00	0.16	0.066	O					0.19
21.167	0.00	0.15	0.065	O					0.19
21.250	0.00	0.15	0.064	O					0.18
21.333	0.00	0.15	0.063	O					0.18
21.417	0.00	0.15	0.062	O					0.18
21.500	0.00	0.14	0.061	O					0.17
21.583	0.00	0.14	0.060	O					0.17
21.667	0.00	0.14	0.059	O					0.17
21.750	0.00	0.14	0.058	O					0.17
21.833	0.00	0.13	0.057	O					0.16
21.917	0.00	0.13	0.056	O					0.16
22.000	0.00	0.13	0.055	O					0.16
22.083	0.00	0.13	0.054	O					0.16
22.167	0.00	0.13	0.054	O					0.15
22.250	0.00	0.12	0.053	O					0.15
22.333	0.00	0.12	0.052	O					0.15
22.417	0.00	0.12	0.051	O					0.15
22.500	0.00	0.12	0.050	O					0.14
22.583	0.00	0.12	0.049	O					0.14
22.667	0.00	0.11	0.049	O					0.14
22.750	0.00	0.11	0.048	O					0.14
22.833	0.00	0.11	0.047	O					0.13
22.917	0.00	0.11	0.046	O					0.13
23.000	0.00	0.11	0.046	O					0.13
23.083	0.00	0.11	0.045	O					0.13
23.167	0.00	0.10	0.044	O					0.13
23.250	0.00	0.10	0.043	O					0.12
23.333	0.00	0.10	0.043	O					0.12
23.417	0.00	0.10	0.042	O					0.12
23.500	0.00	0.10	0.041	O					0.12
23.583	0.00	0.10	0.041	O					0.12
23.667	0.00	0.09	0.040	O					0.11
23.750	0.00	0.09	0.039	O					0.11
23.833	0.00	0.09	0.039	O					0.11
23.917	0.00	0.09	0.038	O					0.11
24.000	0.00	0.09	0.038	O					0.11
24.083	0.00	0.09	0.037	O					0.11
24.167	0.00	0.09	0.036	O					0.10
24.250	0.00	0.08	0.036	O					0.10
24.333	0.00	0.08	0.035	O					0.10
24.417	0.00	0.08	0.035	O					0.10
24.500	0.00	0.08	0.034	O					0.10
24.583	0.00	0.08	0.034	O					0.10
24.667	0.00	0.08	0.033	O					0.09
24.750	0.00	0.08	0.032	O					0.09
24.833	0.00	0.08	0.032	O					0.09
24.917	0.00	0.07	0.031	O					0.09
25.000	0.00	0.07	0.031	O					0.09
25.083	0.00	0.07	0.030	O					0.09
25.167	0.00	0.07	0.030	O					0.09
25.250	0.00	0.07	0.029	O					0.08
25.333	0.00	0.07	0.029	O					0.08
25.417	0.00	0.07	0.029	O					0.08
25.500	0.00	0.07	0.028	O					0.08
25.583	0.00	0.06	0.028	O					0.08
25.667	0.00	0.06	0.027	O					0.08
25.750	0.00	0.06	0.027	O					0.08

25.833	0.00	0.06	0.026	O					0.08
25.917	0.00	0.06	0.026	O					0.07
26.000	0.00	0.06	0.025	O					0.07
26.083	0.00	0.06	0.025	O					0.07
26.167	0.00	0.06	0.025	O					0.07
26.250	0.00	0.06	0.024	O					0.07
26.333	0.00	0.06	0.024	O					0.07
26.417	0.00	0.06	0.023	O					0.07
26.500	0.00	0.05	0.023	O					0.07
26.583	0.00	0.05	0.023	O					0.07
26.667	0.00	0.05	0.022	O					0.06
26.750	0.00	0.05	0.022	O					0.06
26.833	0.00	0.05	0.022	O					0.06
26.917	0.00	0.05	0.021	O					0.06
27.000	0.00	0.05	0.021	O					0.06
27.083	0.00	0.05	0.021	O					0.06
27.167	0.00	0.05	0.020	O					0.06
27.250	0.00	0.05	0.020	O					0.06
27.333	0.00	0.05	0.020	O					0.06
27.417	0.00	0.05	0.019	O					0.06
27.500	0.00	0.04	0.019	O					0.05
27.583	0.00	0.04	0.019	O					0.05
27.667	0.00	0.04	0.018	O					0.05
27.750	0.00	0.04	0.018	O					0.05
27.833	0.00	0.04	0.018	O					0.05
27.917	0.00	0.04	0.018	O					0.05
28.000	0.00	0.04	0.017	O					0.05
28.083	0.00	0.04	0.017	O					0.05
28.167	0.00	0.04	0.017	O					0.05
28.250	0.00	0.04	0.016	O					0.05
28.333	0.00	0.04	0.016	O					0.05
28.417	0.00	0.04	0.016	O					0.05
28.500	0.00	0.04	0.016	O					0.04
28.583	0.00	0.04	0.015	O					0.04
28.667	0.00	0.04	0.015	O					0.04
28.750	0.00	0.04	0.015	O					0.04
28.833	0.00	0.03	0.015	O					0.04
28.917	0.00	0.03	0.014	O					0.04
29.000	0.00	0.03	0.014	O					0.04
29.083	0.00	0.03	0.014	O					0.04
29.167	0.00	0.03	0.014	O					0.04
29.250	0.00	0.03	0.014	O					0.04
29.333	0.00	0.03	0.013	O					0.04
29.417	0.00	0.03	0.013	O					0.04
29.500	0.00	0.03	0.013	O					0.04
29.583	0.00	0.03	0.013	O					0.04
29.667	0.00	0.03	0.012	O					0.04
29.750	0.00	0.03	0.012	O					0.04
29.833	0.00	0.03	0.012	O					0.03
29.917	0.00	0.03	0.012	O					0.03
30.000	0.00	0.03	0.012	O					0.03
30.083	0.00	0.03	0.012	O					0.03
30.167	0.00	0.03	0.011	O					0.03
30.250	0.00	0.03	0.011	O					0.03
30.333	0.00	0.03	0.011	O					0.03
30.417	0.00	0.03	0.011	O					0.03
30.500	0.00	0.02	0.011	O					0.03
30.583	0.00	0.02	0.010	O					0.03
30.667	0.00	0.02	0.010	O					0.03
30.750	0.00	0.02	0.010	O					0.03
30.833	0.00	0.02	0.010	O					0.03
30.917	0.00	0.02	0.010	O					0.03
31.000	0.00	0.02	0.010	O					0.03

31.083	0.00	0.02	0.009	O					0.03
31.167	0.00	0.02	0.009	O					0.03
31.250	0.00	0.02	0.009	O					0.03
31.333	0.00	0.02	0.009	O					0.03
31.417	0.00	0.02	0.009	O					0.03
31.500	0.00	0.02	0.009	O					0.03
31.583	0.00	0.02	0.009	O					0.02
31.667	0.00	0.02	0.008	O					0.02
31.750	0.00	0.02	0.008	O					0.02
31.833	0.00	0.02	0.008	O					0.02
31.917	0.00	0.02	0.008	O					0.02
32.000	0.00	0.02	0.008	O					0.02
32.083	0.00	0.02	0.008	O					0.02
32.167	0.00	0.02	0.008	O					0.02
32.250	0.00	0.02	0.008	O					0.02
32.333	0.00	0.02	0.007	O					0.02
32.417	0.00	0.02	0.007	O					0.02
32.500	0.00	0.02	0.007	O					0.02
32.583	0.00	0.02	0.007	O					0.02
32.667	0.00	0.02	0.007	O					0.02
32.750	0.00	0.02	0.007	O					0.02
32.833	0.00	0.02	0.007	O					0.02
32.917	0.00	0.02	0.007	O					0.02
33.000	0.00	0.02	0.007	O					0.02
33.083	0.00	0.02	0.006	O					0.02
33.167	0.00	0.01	0.006	O					0.02
33.250	0.00	0.01	0.006	O					0.02
33.333	0.00	0.01	0.006	O					0.02
33.417	0.00	0.01	0.006	O					0.02
33.500	0.00	0.01	0.006	O					0.02
33.583	0.00	0.01	0.006	O					0.02
33.667	0.00	0.01	0.006	O					0.02
33.750	0.00	0.01	0.006	O					0.02
33.833	0.00	0.01	0.006	O					0.02
33.917	0.00	0.01	0.005	O					0.02
34.000	0.00	0.01	0.005	O					0.02
34.083	0.00	0.01	0.005	O					0.02
34.167	0.00	0.01	0.005	O					0.01
34.250	0.00	0.01	0.005	O					0.01
34.333	0.00	0.01	0.005	O					0.01
34.417	0.00	0.01	0.005	O					0.01
34.500	0.00	0.01	0.005	O					0.01
34.583	0.00	0.01	0.005	O					0.01
34.667	0.00	0.01	0.005	O					0.01
34.750	0.00	0.01	0.005	O					0.01
34.833	0.00	0.01	0.005	O					0.01
34.917	0.00	0.01	0.005	O					0.01
35.000	0.00	0.01	0.004	O					0.01
35.083	0.00	0.01	0.004	O					0.01
35.167	0.00	0.01	0.004	O					0.01
35.250	0.00	0.01	0.004	O					0.01
35.333	0.00	0.01	0.004	O					0.01
35.417	0.00	0.01	0.004	O					0.01
35.500	0.00	0.01	0.004	O					0.01
35.583	0.00	0.01	0.004	O					0.01
35.667	0.00	0.01	0.004	O					0.01
35.750	0.00	0.01	0.004	O					0.01
35.833	0.00	0.01	0.004	O					0.01
35.917	0.00	0.01	0.004	O					0.01
36.000	0.00	0.01	0.004	O					0.01
36.083	0.00	0.01	0.004	O					0.01
36.167	0.00	0.01	0.004	O					0.01
36.250	0.00	0.01	0.003	O					0.01

36.333	0.00	0.01	0.003	0					0.01
36.417	0.00	0.01	0.003	0					0.01
36.500	0.00	0.01	0.003	0					0.01
36.583	0.00	0.01	0.003	0					0.01
36.667	0.00	0.01	0.003	0					0.01
36.750	0.00	0.01	0.003	0					0.01
36.833	0.00	0.01	0.003	0					0.01
36.917	0.00	0.01	0.003	0					0.01
37.000	0.00	0.01	0.003	0					0.01
37.083	0.00	0.01	0.003	0					0.01
37.167	0.00	0.01	0.003	0					0.01
37.250	0.00	0.01	0.003	0					0.01
37.333	0.00	0.01	0.003	0					0.01
37.417	0.00	0.01	0.003	0					0.01
37.500	0.00	0.01	0.003	0					0.01
37.583	0.00	0.01	0.003	0					0.01
37.667	0.00	0.01	0.003	0					0.01
37.750	0.00	0.01	0.003	0					0.01
37.833	0.00	0.01	0.003	0					0.01
37.917	0.00	0.01	0.003	0					0.01
38.000	0.00	0.01	0.002	0					0.01
38.083	0.00	0.01	0.002	0					0.01
38.167	0.00	0.01	0.002	0					0.01
38.250	0.00	0.01	0.002	0					0.01
38.333	0.00	0.01	0.002	0					0.01
38.417	0.00	0.01	0.002	0					0.01
38.500	0.00	0.01	0.002	0					0.01
38.583	0.00	0.01	0.002	0					0.01
38.667	0.00	0.01	0.002	0					0.01
38.750	0.00	0.01	0.002	0					0.01
38.833	0.00	0.00	0.002	0					0.01
38.917	0.00	0.00	0.002	0					0.01
39.000	0.00	0.00	0.002	0					0.01
39.083	0.00	0.00	0.002	0					0.01
39.167	0.00	0.00	0.002	0					0.01
39.250	0.00	0.00	0.002	0					0.01
39.333	0.00	0.00	0.002	0					0.01
39.417	0.00	0.00	0.002	0					0.01
39.500	0.00	0.00	0.002	0					0.01
39.583	0.00	0.00	0.002	0					0.01
39.667	0.00	0.00	0.002	0					0.01
39.750	0.00	0.00	0.002	0					0.01
39.833	0.00	0.00	0.002	0					0.00
39.917	0.00	0.00	0.002	0					0.00
40.000	0.00	0.00	0.002	0					0.00
40.083	0.00	0.00	0.002	0					0.00
40.167	0.00	0.00	0.002	0					0.00
40.250	0.00	0.00	0.002	0					0.00
40.333	0.00	0.00	0.002	0					0.00
40.417	0.00	0.00	0.002	0					0.00
40.500	0.00	0.00	0.002	0					0.00
40.583	0.00	0.00	0.001	0					0.00
40.667	0.00	0.00	0.001	0					0.00
40.750	0.00	0.00	0.001	0					0.00
40.833	0.00	0.00	0.001	0					0.00
40.917	0.00								

41.583	0.00	0.00	0.001	o						0.00
41.667	0.00	0.00	0.001	o						0.00
41.750	0.00	0.00	0.001	o						0.00
41.833	0.00	0.00	0.001	o						0.00
41.917	0.00	0.00	0.001	o						0.00
42.000	0.00	0.00	0.001	o						0.00
42.083	0.00	0.00	0.001	o						0.00
42.167	0.00	0.00	0.001	o						0.00
42.250	0.00	0.00	0.001	o						0.00
42.333	0.00	0.00	0.001	o						0.00
42.417	0.00	0.00	0.001	o						0.00
42.500	0.00	0.00	0.001	o						0.00
42.583	0.00	0.00	0.001	o						0.00
42.667	0.00	0.00	0.001	o						0.00
42.750	0.00	0.00	0.001	o						0.00
42.833	0.00	0.00	0.001	o						0.00
42.917	0.00	0.00	0.001	o						0.00
43.000	0.00	0.00	0.001	o						0.00
43.083	0.00	0.00	0.001	o						0.00
43.167	0.00	0.00	0.001	o						0.00
43.250	0.00	0.00	0.001	o						0.00
43.333	0.00	0.00	0.001	o						0.00
43.417	0.00	0.00	0.001	o						0.00
43.500	0.00	0.00	0.001	o						0.00
43.583	0.00	0.00	0.001	o						0.00
43.667	0.00	0.00	0.001	o						0.00
43.750	0.00	0.00	0.001	o						0.00
43.833	0.00	0.00	0.001	o						0.00
43.917	0.00	0.00	0.001	o						0.00
44.000	0.00	0.00	0.001	o						0.00
44.083	0.00	0.00	0.001	o						0.00
44.167	0.00	0.00	0.001	o						0.00
44.250	0.00	0.00	0.001	o						0.00
44.333	0.00	0.00	0.001	o						0.00
44.417	0.00	0.00	0.001	o						0.00
44.500	0.00	0.00	0.001	o						0.00
44.583	0.00	0.00	0.001	o						0.00
44.667	0.00	0.00	0.001	o						0.00
44.750	0.00	0.00	0.001	o						0.00
44.833	0.00	0.00	0.001	o						0.00
44.917	0.00	0.00	0.001	o						0.00
45.000	0.00	0.00	0.001	o						0.00
45.083	0.00	0.00	0.001	o						0.00
45.167	0.00	0.00	0.001	o						0.00
45.250	0.00	0.00	0.001	o						0.00
45.333	0.00	0.00	0.001	o						0.00
45.417	0.00	0.00	0.001	o						0.00
45.500	0.00	0.00	0.001	o						0.00
45.583	0.00	0.00	0.001	o						0.00
45.667	0.00	0.00	0.001	o						0.00
45.750	0.00	0.00	0.001	o						0.00
45.833	0.00	0.00	0.001	o						0.00
45.917	0.00	0.00	0.001							

46.833	0.00	0.00	0.000	O					0.00
46.917	0.00	0.00	0.000	O					0.00
47.000	0.00	0.00	0.000	O					0.00
47.083	0.00	0.00	0.000	O					0.00

*****HYDROGRAPH DATA*****

Number of intervals = 565

Time interval = 5.0 (Min.)

Maximum/Peak flow rate = 26.615 (CFS)

Total volume = 3.015 (Ac.Ft)

Status of hydrographs being held in storage

	Stream 1	Stream 2	Stream 3	Stream 4	Stream 5
Peak (CFS)	0.000	0.000	0.000	0.000	0.000
Vol (Ac.Ft)	0.000	0.000	0.000	0.000	0.000

FLOOD HYDROGRAPH ROUTING PROGRAM

Copyright (c) CIVILCADD/CIVILDESIGN, 1989 - 2005
Study date: 05/31/22

ORCHARD LOGISTICS CENTER
100 YR 24 HR STORM EVENT
2838Q100R24
SD

Program License Serial Number 6145

***** HYDROGRAPH INFORMATION *****

From study/file name: 2838QUHP24100.rte
*****HYDROGRAPH DATA*****
Number of intervals = 292
Time interval = 5.0 (Min.)
Maximum/Peak flow rate = 23.805 (CFS)
Total volume = 13.173 (Ac.Ft)
Status of hydrographs being held in storage
Stream 1 Stream 2 Stream 3 Stream 4 Stream 5
Peak (CFS) 0.000 0.000 0.000 0.000 0.000
Vol (Ac.Ft) 0.000 0.000 0.000 0.000 0.000

+++++
Process from Point/Station 8.000 to Point/Station 9.000
**** RETARDING BASIN ROUTING ****

User entry of depth-outflow-storage data

Total number of inflow hydrograph intervals = 292
Hydrograph time unit = 5.000 (Min.)
Initial depth in storage basin = 0.00 (Ft.)

Initial basin depth = 0.00 (Ft.)
Initial basin storage = 0.00 (Ac.Ft)
Initial basin outflow = 0.00 (CFS)

Depth vs. Storage and Depth vs. Discharge data:

Basin Depth (Ft.)	Storage (Ac.Ft)	Outflow (CFS)	(S-O*dt/2) (Ac.Ft)	(S+O*dt/2) (Ac.Ft)
0.000	0.000	0.000	0.000	0.000
1.000	0.349	0.820	0.346	0.352
2.000	0.611	1.250	0.607	0.615
3.000	0.873	1.570	0.868	0.878
4.000	1.135	1.830	1.129	1.141
4.500	1.589	1.950	1.582	1.596
5.000	2.080	13.060	2.035	2.125
5.500	2.608	33.270	2.493	2.723
6.500	3.780	50.500	3.606	3.954
7.500	5.106	61.500	4.894	5.318
8.500	6.589	70.790	6.345	6.833

Hydrograph Detention Basin Routing

Graph values: 'I'= unit inflow; 'O'=outflow at time shown

Time (Hours)	Inflow (CFS)	Outflow (CFS)	Storage (Ac.Ft)	.0	6.0	11.90	17.85	23.81	Depth (Ft.)
0.083	0.52	0.00	0.002	O					0.01
0.167	1.10	0.02	0.007	OI					0.02
0.250	1.23	0.04	0.015	OI					0.04
0.333	0.99	0.05	0.023	OI					0.06
0.417	0.69	0.07	0.028	O					0.08
0.500	0.63	0.08	0.032	O					0.09
0.583	0.61	0.08	0.036	O					0.10
0.667	0.60	0.09	0.039	O					0.11
0.750	0.61	0.10	0.043	O					0.12
0.833	0.91	0.11	0.047	OI					0.14
0.917	1.24	0.13	0.054	OI					0.15
1.000	1.31	0.14	0.062	OI					0.18
1.083	1.05	0.16	0.069	OI					0.20
1.167	0.75	0.17	0.074	OI					0.21
1.250	0.69	0.18	0.078	O					0.22
1.333	0.66	0.19	0.081	O					0.23
1.417	0.66	0.20	0.084	O					0.24
1.500	0.66	0.21	0.087	O					0.25
1.583	0.67	0.21	0.090	O					0.26
1.667	0.68	0.22	0.094	O					0.27
1.750	0.68	0.23	0.097	O					0.28
1.833	0.98	0.24	0.101	OI					0.29
1.917	1.31	0.25	0.107	OI					0.31
2.000	1.38	0.27	0.115	OI					0.33
2.083	1.42	0.29	0.122	OI					0.35
2.167	1.43	0.31	0.130	OI					0.37
2.250	1.44	0.32	0.138	OI					0.39
2.333	1.45	0.34	0.145	OI					0.42
2.417	1.45	0.36	0.153	OI					0.44
2.500	1.46	0.38	0.160	OI					0.46
2.583	1.76	0.40	0.169	O I					0.48
2.667	2.08	0.42	0.179	O I					0.51
2.750	2.16	0.45	0.191	O I					0.55
2.833	2.19	0.48	0.203	O I					0.58
2.917	2.21	0.50	0.214	O I					0.61
3.000	2.22	0.53	0.226	O I					0.65
3.083	2.22	0.56	0.238	O I					0.68
3.167	2.23	0.59	0.249	O I					0.71
3.250	2.23	0.61	0.260	O I					0.75
3.333	2.24	0.64	0.271	O I					0.78
3.417	2.25	0.66	0.282	O I					0.81
3.500	2.25	0.69	0.293	O I					0.84
3.583	2.26	0.71	0.304	O I					0.87
3.667	2.26	0.74	0.314	O I					0.90
3.750	2.27	0.76	0.325	O I					0.93
3.833	2.57	0.79	0.336	O I					0.96
3.917	2.89	0.82	0.349	O I					1.00
4.000	2.97	0.84	0.364	O I					1.06
4.083	3.00	0.87	0.379	O I					1.11
4.167	3.02	0.89	0.393	O I					1.17
4.250	3.02	0.92	0.408	O I					1.22
4.333	3.32	0.94	0.423	O I					1.28
4.417	3.65	0.97	0.441	O I					1.35
4.500	3.72	1.00	0.459	O I					1.42
4.583	3.76	1.03	0.478	O I					1.49
4.667	3.78	1.06	0.497	O I					1.56

4.750	3.78	1.09	0.515	O	I							1.63
4.833	4.08	1.12	0.535	O	I							1.71
4.917	4.41	1.16	0.556	O	I							1.79
5.000	4.48	1.20	0.579	O	I							1.88
5.083	3.93	1.23	0.599	O	I							1.95
5.167	3.30	1.26	0.616	O	I							2.02
5.250	3.17	1.27	0.629	O	I							2.07
5.333	3.41	1.29	0.643	O	I							2.12
5.417	3.72	1.31	0.659	O	I							2.18
5.500	3.79	1.33	0.675	O	I							2.25
5.583	4.11	1.35	0.693	O	I							2.31
5.667	4.45	1.38	0.713	O	I							2.39
5.750	4.53	1.40	0.735	O	I							2.47
5.833	4.56	1.43	0.756	O	I							2.56
5.917	4.58	1.45	0.778	O	I							2.64
6.000	4.59	1.48	0.799	O	I							2.72
6.083	4.88	1.51	0.822	O	I							2.80
6.167	5.21	1.54	0.846	O	I							2.90
6.250	5.28	1.57	0.871	O	I							2.99
6.333	5.32	1.59	0.897	O	I							3.09
6.417	5.34	1.62	0.923	O	I							3.19
6.500	5.34	1.64	0.948	O	I							3.29
6.583	5.64	1.67	0.975	O	I							3.39
6.667	5.96	1.70	1.003	O	I							3.50
6.750	6.04	1.73	1.032	O	I							3.61
6.833	6.07	1.76	1.062	O	I							3.72
6.917	6.09	1.79	1.092	O	I							3.84
7.000	6.09	1.82	1.121	O	I							3.95
7.083	6.10	1.83	1.151	O	I							4.02
7.167	6.10	1.84	1.180	O	I							4.05
7.250	6.11	1.85	1.210	O	I							4.08
7.333	6.41	1.86	1.240	O	I							4.12
7.417	6.73	1.87	1.272	O	I							4.15
7.500	6.81	1.88	1.306	O	I							4.19
7.583	7.13	1.88	1.341	O	I							4.23
7.667	7.47	1.89	1.378	O	I							4.27
7.750	7.55	1.90	1.417	O	I							4.31
7.833	7.87	1.92	1.457	O	I							4.35
7.917	8.21	1.93	1.499	O	I							4.40
8.000	8.28	1.94	1.543	O	I							4.45
8.083	8.90	1.95	1.588	O	I							4.50
8.167	9.56	2.99	1.635	O	I							4.55
8.250	9.70	3.95	1.677	O	I							4.59
8.333	9.77	4.79	1.714	O	I							4.63
8.417	9.80	5.51	1.746	O	I							4.66
8.500	9.80	6.13	1.774	O	I							4.69
8.583	10.10	6.68	1.798	O	I							4.71
8.667	10.42	7.20	1.821	O	I							4.74
8.750	10.50	7.67	1.842	O	I							4.76
8.833	10.82	8.10	1.861	O	I							4.78
8.917	11.16	8.52	1.879	O	I							4.80
9.000	11.24	8.91	1.896	O	I							4.81
9.083	11.85	9.29	1.913	O	I							4.83
9.167	12.51	9.71	1.932	O	I							4.85
9.250	12.66	10.12	1.950	O	I							4.87
9.333	13.01	10.51	1.967	O	I							4.89
9.417	13.36	10.90	1.985	O	I							4.90
9.500	13.43	11.26	2.000	O	I							4.92
9.583	13.76	11.60	2.015	O	I							4.93
9.667	14.10	11.94	2.030	O	I							4.95
9.750	14.17	12.25	2.044	O	I							4.96
9.833	14.49	12.55	2.058	O	I							4.98
9.917	14.83	12.86	2.071	O	I							4.99

10.000	14.91	13.20	2.084				O	I			5.00
10.083	12.90	13.37	2.088					O			5.01
10.167	10.66	13.02	2.078				I		O		5.00
10.250	10.18	12.65	2.062				I	O			4.98
10.333	9.99	12.28	2.045				I	O			4.96
10.417	9.91	11.94	2.030				I	O			4.95
10.500	9.91	11.65	2.018				I	O			4.94
10.583	11.38	11.50	2.011					O			4.93
10.667	12.99	11.60	2.015					O	I		4.93
10.750	13.34	11.83	2.025					O	I		4.94
10.833	13.48	12.06	2.036					O	I		4.95
10.917	13.55	12.27	2.045					O	I		4.96
11.000	13.56	12.45	2.053					O	I		4.97
11.083	13.27	12.59	2.059					O	I		4.98
11.167	12.95	12.67	2.063						O		4.98
11.250	12.89	12.70	2.064						O		4.98
11.333	12.86	12.73	2.065						O		4.99
11.417	12.86	12.75	2.066						O		4.99
11.500	12.86	12.76	2.067						O		4.99
11.583	12.28	12.74	2.066					I	O		4.99
11.667	11.64	12.62	2.061				I	O			4.98
11.750	11.51	12.47	2.054				I	O			4.97
11.833	11.75	12.35	2.049				I	O			4.97
11.917	12.05	12.28	2.046					O			4.97
12.000	12.12	12.26	2.044					O			4.96
12.083	14.20	12.39	2.050					O	I		4.97
12.167	16.47	12.81	2.069					O	I		4.99
12.250	16.95	13.57	2.093					O	I		5.01
12.333	17.44	14.41	2.115					O	I		5.03
12.417	17.86	15.17	2.135					O	I		5.05
12.500	17.93	15.80	2.152					O	I		5.07
12.583	18.55	16.37	2.166					O	I		5.08
12.667	19.21	16.95	2.182					O	I		5.10
12.750	19.35	17.50	2.196					O	I		5.11
12.833	19.70	17.97	2.208					O	I		5.12
12.917	20.05	18.41	2.220					O	I		5.13
13.000	20.13	18.80	2.230					O	I		5.14
13.083	21.62	19.28	2.243					O	I		5.15
13.167	23.24	20.02	2.262					O	I		5.17
13.250	23.59	20.81	2.282					O	I		5.19
13.333	23.73	21.47	2.300					O	I		5.21
13.417	23.80	22.01	2.314					O	I		5.22
13.500	23.81	22.43	2.325					O	I		5.23
13.583	20.60	22.37	2.323					I	O		5.23
13.667	17.06	21.55	2.302					I	O		5.21
13.750	16.31	20.42	2.272					I	O		5.18
13.833	16.00	19.42	2.246					I	O		5.16
13.917	15.87	18.61	2.225					I	O		5.14
14.000	15.88	17.97	2.208					I	O		5.12
14.083	17.05	17.62	2.199					I	O		5.11
14.167	18.34	17.64	2.200					O	I		5.11
14.250	18.62	17.83	2.205					O	I		5.12
14.333	18.44	18.00	2.209					O			5.12
14.417	18.17	18.07	2.211					O			5.12
14.500	18.11	18.08	2.211					O			5.12
14.583	18.08	18.09	2.211					O			5.12
14.667	18.07	18.09	2.211					O			5.12
14.750	18.08	18.08	2.211					O			5.12
14.833	17.79	18.05	2.210					I	O		5.12
14.917	17.47	17.95	2.208					I	O		5.12
15.000	17.41	17.83	2.205					O			5.12
15.083	17.09	17.70	2.201					I	O		5.11
15.167	16.76	17.52	2.196					I	O		5.11

15.250	16.69	17.33	2.192						IO			5.11
15.333	16.38	17.15	2.187						IO			5.10
15.417	16.05	16.93	2.181						IO			5.10
15.500	15.98	16.72	2.176						IO			5.09
15.583	14.79	16.41	2.167						I O			5.08
15.667	13.49	15.88	2.154						I O			5.07
15.750	13.22	15.29	2.138						I O			5.06
15.833	13.11	14.80	2.125						I O			5.04
15.917	13.07	14.40	2.115						I O			5.03
16.000	13.07	14.09	2.107						IO			5.03
16.083	8.70	13.34	2.087				I		O			5.01
16.167	3.87	12.22	2.043		I				O			4.96
16.250	2.84	10.93	1.986		I				O			4.90
16.333	2.43	9.73	1.933		I				O			4.85
16.417	2.24	8.66	1.886		I				O			4.80
16.500	2.25	7.74	1.845		I				O			4.76
16.583	1.96	6.92	1.809		I				O			4.72
16.667	1.64	6.18	1.776		I				O			4.69
16.750	1.57	5.52	1.747		I				O			4.66
16.833	1.55	4.95	1.721		I				O			4.63
16.917	1.54	4.45	1.700		I				O			4.61
17.000	1.54	4.03	1.681		I				O			4.59
17.083	2.13	3.72	1.667		I				O			4.58
17.167	2.78	3.53	1.659		IO							4.57
17.250	2.92	3.43	1.655		IO							4.57
17.333	2.98	3.36	1.651		IO							4.56
17.417	3.00	3.31	1.649		O							4.56
17.500	3.01	3.26	1.647		O							4.56
17.583	3.01	3.23	1.645		O							4.56
17.667	3.01	3.20	1.644		O							4.56
17.750	3.02	3.17	1.643		O							4.55
17.833	2.73	3.13	1.641		IO							4.55
17.917	2.41	3.05	1.637		IO							4.55
18.000	2.34	2.95	1.633		O							4.54
18.083	2.32	2.86	1.629		O							4.54
18.167	2.31	2.78	1.626		O							4.54
18.250	2.31	2.71	1.623		O							4.53
18.333	2.31	2.65	1.620		O							4.53
18.417	2.32	2.60	1.618		O							4.53
18.500	2.32	2.56	1.616		O							4.53
18.583	2.03	2.51	1.614		IO							4.53
18.667	1.71	2.41	1.610		IO							4.52
18.750	1.64	2.31	1.605		IO							4.52
18.833	1.33	2.19	1.600		IO							4.51
18.917	1.00	2.04	1.593		IO							4.50
19.000	0.93	1.95	1.586		IO							4.50
19.083	1.20	1.95	1.580		IO							4.49
19.167	1.51	1.95	1.576		O							4.49
19.250	1.58	1.95	1.573		O							4.48
19.333	1.90	1.95	1.572		O							4.48
19.417	2.24	1.95	1.572		OI							4.48
19.500	2.31	1.95	1.575		OI							4.48
19.583	2.05	1.95	1.576		O							4.49
19.667	1.74	1.95	1.576		O							4.49
19.750	1.68	1.95	1.574		O							4.48
19.833	1.36	1.95	1.571		IO							4.48
19.917	1.03	1.94	1.566		IO							4.47
20.000	0.96	1.94	1.560		IO							4.47
20.083	1.23	1.94	1.554		IO							4.46
20.167	1.54	1.94	1.550		O							4.46
20.250	1.61	1.94	1.547		O							4.45
20.333	1.64	1.94	1.545		O							4.45
20.417	1.65	1.94	1.543		O							4.45

20.500	1.66	1.94	1.541	O					4.45
20.583	1.66	1.94	1.539	O					4.45
20.667	1.66	1.94	1.537	O					4.44
20.750	1.66	1.94	1.535	O					4.44
20.833	1.37	1.94	1.533	IO					4.44
20.917	1.05	1.93	1.528	IO					4.43
21.000	0.99	1.93	1.521	IO					4.43
21.083	1.25	1.93	1.516	IO					4.42
21.167	1.56	1.93	1.512	O					4.42
21.250	1.63	1.93	1.510	O					4.41
21.333	1.37	1.93	1.507	IO					4.41
21.417	1.06	1.93	1.502	IO					4.40
21.500	1.00	1.93	1.496	IO					4.40
21.583	1.26	1.92	1.490	IO					4.39
21.667	1.57	1.92	1.487	O					4.39
21.750	1.64	1.92	1.485	O					4.39
21.833	1.38	1.92	1.482	IO					4.38
21.917	1.07	1.92	1.477	IO					4.38
22.000	1.01	1.92	1.471	IO					4.37
22.083	1.27	1.92	1.466	IO					4.36
22.167	1.58	1.92	1.462	O					4.36
22.250	1.65	1.92	1.460	O					4.36
22.333	1.39	1.92	1.458	IO					4.36
22.417	1.08	1.91	1.453	IO					4.35
22.500	1.02	1.91	1.447	IO					4.34
22.583	0.99	1.91	1.441	IO					4.34
22.667	0.98	1.91	1.434	IO					4.33
22.750	0.98	1.91	1.428	IO					4.32
22.833	0.98	1.91	1.422	IO					4.32
22.917	0.98	1.90	1.415	IO					4.31
23.000	0.98	1.90	1.409	IO					4.30
23.083	0.98	1.90	1.403	IO					4.29
23.167	0.99	1.90	1.396	IO					4.29
23.250	0.99	1.90	1.390	IO					4.28
23.333	0.99	1.90	1.384	IO					4.27
23.417	0.99	1.89	1.377	IO					4.27
23.500	0.99	1.89	1.371	IO					4.26
23.583	0.99	1.89	1.365	IO					4.25
23.667	0.99	1.89	1.359	IO					4.25
23.750	0.99	1.89	1.353	IO					4.24
23.833	0.99	1.89	1.347	IO					4.23
23.917	0.99	1.88	1.340	IO					4.23
24.000	0.99	1.88	1.334	IO					4.22
24.083	0.59	1.88	1.327	I O					4.21
24.167	0.15	1.88	1.316	I O					4.20
24.250	0.06	1.87	1.304	I O					4.19
24.333	0.02	1.87	1.292	I O					4.17
24.417	0.00	1.87	1.279	I O					4.16
24.500	0.00	1.86	1.266	I O					4.14
24.583	0.00	1.86	1.253	I O					4.13
24.667	0.00	1.86	1.240	I O					4.12
24.750	0.00	1.85	1.227	I O					4.10
24.833	0.00	1.85	1.215	I O					4.09
24.917	0.00	1.85	1.202	I O					4.07
25.000	0.00	1.84	1.189	I O					4.06
25.083	0.00	1.84	1.177	I O					4.05
25.167	0.00	1.84	1.164	I O					4.03
25.250	0.00	1.83	1.151	I O					4.02
25.333	0.00	1.83	1.139	I O					4.00
25.417	0.00	1.82	1.126	I O					3.97
25.500	0.00	1.81	1.114	I O					3.92
25.583	0.00	1.80	1.101	I O					3.87
25.667	0.00	1.78	1.089	I O					3.82

25.750	0.00	1.77	1.077	I O					3.78
25.833	0.00	1.76	1.064	I O					3.73
25.917	0.00	1.75	1.052	I O					3.68
26.000	0.00	1.74	1.040	I O					3.64
26.083	0.00	1.72	1.028	I O					3.59
26.167	0.00	1.71	1.017	I O					3.55
26.250	0.00	1.70	1.005	I O					3.50
26.333	0.00	1.69	0.993	I O					3.46
26.417	0.00	1.68	0.982	I O					3.41
26.500	0.00	1.67	0.970	I O					3.37
26.583	0.00	1.65	0.959	I O					3.33
26.667	0.00	1.64	0.947	I O					3.28
26.750	0.00	1.63	0.936	I O					3.24
26.833	0.00	1.62	0.925	I O					3.20
26.917	0.00	1.61	0.914	I O					3.15
27.000	0.00	1.60	0.903	I O					3.11
27.083	0.00	1.59	0.892	I O					3.07
27.167	0.00	1.58	0.881	I O					3.03
27.250	0.00	1.57	0.870	I O					2.99
27.333	0.00	1.55	0.859	I O					2.95
27.417	0.00	1.54	0.848	I O					2.91
27.500	0.00	1.53	0.838	I O					2.87
27.583	0.00	1.51	0.827	I O					2.83
27.667	0.00	1.50	0.817	I O					2.79
27.750	0.00	1.49	0.807	I O					2.75
27.833	0.00	1.48	0.797	IO					2.71
27.917	0.00	1.46	0.786	IO					2.67
28.000	0.00	1.45	0.776	IO					2.63
28.083	0.00	1.44	0.766	IO					2.59
28.167	0.00	1.43	0.757	IO					2.56
28.250	0.00	1.42	0.747	IO					2.52
28.333	0.00	1.40	0.737	IO					2.48
28.417	0.00	1.39	0.727	IO					2.44
28.500	0.00	1.38	0.718	IO					2.41
28.583	0.00	1.37	0.708	IO					2.37
28.667	0.00	1.36	0.699	IO					2.34
28.750	0.00	1.35	0.690	IO					2.30
28.833	0.00	1.33	0.680	IO					2.27
28.917	0.00	1.32	0.671	IO					2.23
29.000	0.00	1.31	0.662	IO					2.20
29.083	0.00	1.30	0.653	IO					2.16
29.167	0.00	1.29	0.644	IO					2.13
29.250	0.00	1.28	0.635	IO					2.09
29.333	0.00	1.27	0.627	IO					2.06
29.417	0.00	1.26	0.618	IO					2.03
29.500	0.00	1.25	0.609	IO					1.99
29.583	0.00	1.23	0.601	IO					1.96
29.667	0.00	1.22	0.592	IO					1.93
29.750	0.00	1.21	0.584	IO					1.90
29.833	0.00	1.19	0.576	IO					1.87
29.917	0.00	1.18	0.568	IO					1.83
30.000	0.00	1.17	0.559	IO					1.80
30.083	0.00	1.15	0.552	IO					1.77
30.167	0.00	1.14	0.544	IO					1.74
30.250	0.00	1.13	0.536	IO					1.71
30.333	0.00	1.11	0.528	IO					1.68
30.417	0.00	1.10	0.520	IO					1.65
30.500	0.00	1.09	0.513	IO					1.63
30.583	0.00	1.08	0.505	IO					1.60
30.667	0.00	1.06	0.498	IO					1.57
30.750	0.00	1.05	0.491	IO					1.54
30.833	0.00	1.04	0.484	IO					1.51
30.917	0.00	1.03	0.476	IO					1.49

31.000	0.00	1.02	0.469	IO					1.46
31.083	0.00	1.01	0.462	IO					1.43
31.167	0.00	0.99	0.456	IO					1.41
31.250	0.00	0.98	0.449	IO					1.38
31.333	0.00	0.97	0.442	IO					1.35
31.417	0.00	0.96	0.435	IO					1.33
31.500	0.00	0.95	0.429	IO					1.30
31.583	0.00	0.94	0.422	IO					1.28
31.667	0.00	0.93	0.416	IO					1.25
31.750	0.00	0.92	0.409	IO					1.23
31.833	0.00	0.91	0.403	IO					1.21
31.917	0.00	0.90	0.397	IO					1.18
32.000	0.00	0.89	0.391	IO					1.16
32.083	0.00	0.88	0.385	IO					1.14
32.167	0.00	0.87	0.379	IO					1.11
32.250	0.00	0.86	0.373	IO					1.09
32.333	0.00	0.85	0.367	IO					1.07
32.417	0.00	0.84	0.361	IO					1.05
32.500	0.00	0.83	0.355	IO					1.02
32.583	0.00	0.82	0.350	IO					1.00
32.667	0.00	0.81	0.344	IO					0.99
32.750	0.00	0.80	0.338	IO					0.97
32.833	0.00	0.78	0.333	IO					0.95
32.917	0.00	0.77	0.328	IO					0.94
33.000	0.00	0.76	0.322	IO					0.92
33.083	0.00	0.75	0.317	IO					0.91
33.167	0.00	0.73	0.312	O					0.89
33.250	0.00	0.72	0.307	O					0.88
33.333	0.00	0.71	0.302	O					0.87
33.417	0.00	0.70	0.297	O					0.85
33.500	0.00	0.69	0.293	O					0.84
33.583	0.00	0.68	0.288	O					0.82
33.667	0.00	0.67	0.283	O					0.81
33.750	0.00	0.65	0.279	O					0.80
33.833	0.00	0.64	0.274	O					0.79
33.917	0.00	0.63	0.270	O					0.77
34.000	0.00	0.62	0.266	O					0.76
34.083	0.00	0.61	0.261	O					0.75
34.167	0.00	0.60	0.257	O					0.74
34.250	0.00	0.59	0.253	O					0.72
34.333	0.00	0.58	0.249	O					0.71
34.417	0.00	0.58	0.245	O					0.70
34.500	0.00	0.57	0.241	O					0.69
34.583	0.00	0.56	0.237	O					0.68
34.667	0.00	0.55	0.233	O					0.67
34.750	0.00	0.54	0.230	O					0.66
34.833	0.00	0.53	0.226	O					0.65
34.917	0.00	0.52	0.222	O					0.64
35.000	0.00	0.51	0.219	O					0.63
35.083	0.00	0.51	0.215	O					0.62
35.167	0.00	0.50	0.212	O					0.61
35.250	0.00	0.49	0.208	O					0.60
35.333	0.00	0.48	0.205	O					0.59
35.417	0.00	0.47	0.202	O					0.58
35.500	0.00	0.47	0.198	O					0.57
35.583	0.00	0.46	0.195	O					0.56
35.667	0.00	0.45	0.192	O					0.55
35.750	0.00	0.44	0.189	O					0.54
35.833	0.00	0.44	0.186	O					0.53
35.917	0.00	0.43	0.183	O					0.52
36.000	0.00	0.42	0.180	O					0.52
36.083	0.00	0.42	0.177	O					0.51
36.167	0.00	0.41	0.174	O					0.50

36.250	0.00	0.40	0.172	O					0.49
36.333	0.00	0.40	0.169	O					0.48
36.417	0.00	0.39	0.166	O					0.48
36.500	0.00	0.38	0.163	O					0.47
36.583	0.00	0.38	0.161	O					0.46
36.667	0.00	0.37	0.158	O					0.45
36.750	0.00	0.37	0.156	O					0.45
36.833	0.00	0.36	0.153	O					0.44
36.917	0.00	0.35	0.151	O					0.43
37.000	0.00	0.35	0.148	O					0.42
37.083	0.00	0.34	0.146	O					0.42
37.167	0.00	0.34	0.144	O					0.41
37.250	0.00	0.33	0.141	O					0.40
37.333	0.00	0.33	0.139	O					0.40
37.417	0.00	0.32	0.137	O					0.39
37.500	0.00	0.32	0.135	O					0.39
37.583	0.00	0.31	0.132	O					0.38
37.667	0.00	0.31	0.130	O					0.37
37.750	0.00	0.30	0.128	O					0.37
37.833	0.00	0.30	0.126	O					0.36
37.917	0.00	0.29	0.124	O					0.36
38.000	0.00	0.29	0.122	O					0.35
38.083	0.00	0.28	0.120	O					0.34
38.167	0.00	0.28	0.118	O					0.34
38.250	0.00	0.27	0.116	O					0.33
38.333	0.00	0.27	0.114	O					0.33
38.417	0.00	0.26	0.113	O					0.32
38.500	0.00	0.26	0.111	O					0.32
38.583	0.00	0.26	0.109	O					0.31
38.667	0.00	0.25	0.107	O					0.31
38.750	0.00	0.25	0.106	O					0.30
38.833	0.00	0.24	0.104	O					0.30
38.917	0.00	0.24	0.102	O					0.29
39.000	0.00	0.24	0.101	O					0.29
39.083	0.00	0.23	0.099	O					0.28
39.167	0.00	0.23	0.097	O					0.28
39.250	0.00	0.23	0.096	O					0.27
39.333	0.00	0.22	0.094	O					0.27
39.417	0.00	0.22	0.093	O					0.27
39.500	0.00	0.21	0.091	O					0.26
39.583	0.00	0.21	0.090	O					0.26
39.667	0.00	0.21	0.088	O					0.25
39.750	0.00	0.20	0.087	O					0.25
39.833	0.00	0.20	0.086	O					0.25
39.917	0.00	0.20	0.084	O					0.24
40.000	0.00	0.19	0.083	O					0.24
40.083	0.00	0.19	0.081	O					0.23
40.167	0.00	0.19	0.080	O					0.23
40.250	0.00	0.19	0.079	O					0.23
40.333	0.00	0.18	0.078	O					0.22
40.417	0.00	0.18	0.076	O					0.22
40.500	0.00	0.18	0.075	O					0.22
40.583	0.00	0.17	0.074	O					0.21
40.667	0.00	0.17	0.073	O					0.21
40.750	0.00	0.17	0.072	O					0.21
40.833	0.00	0.17	0.070	O					0.20
40.917	0.00	0.16	0.069	O					0.20
41.000	0.00	0.16	0.068	O					0.20
41.083	0.00	0.16	0.067	O					0.19
41.167	0.00	0.16	0.066	O					0.19
41.250	0.00	0.15	0.065	O					0.19
41.333	0.00	0.15	0.064	O					0.18
41.417	0.00	0.15	0.063	O					0.18

41.500	0.00	0.15	0.062	O					0.18
41.583	0.00	0.14	0.061	O					0.17
41.667	0.00	0.14	0.060	O					0.17
41.750	0.00	0.14	0.059	O					0.17
41.833	0.00	0.14	0.058	O					0.17
41.917	0.00	0.13	0.057	O					0.16
42.000	0.00	0.13	0.056	O					0.16
42.083	0.00	0.13	0.055	O					0.16
42.167	0.00	0.13	0.054	O					0.16
42.250	0.00	0.13	0.053	O					0.15
42.333	0.00	0.12	0.053	O					0.15
42.417	0.00	0.12	0.052	O					0.15
42.500	0.00	0.12	0.051	O					0.15
42.583	0.00	0.12	0.050	O					0.14
42.667	0.00	0.12	0.049	O					0.14
42.750	0.00	0.11	0.049	O					0.14
42.833	0.00	0.11	0.048	O					0.14
42.917	0.00	0.11	0.047	O					0.13
43.000	0.00	0.11	0.046	O					0.13
43.083	0.00	0.11	0.046	O					0.13
43.167	0.00	0.11	0.045	O					0.13
43.250	0.00	0.10	0.044	O					0.13
43.333	0.00	0.10	0.043	O					0.12
43.417	0.00	0.10	0.043	O					0.12
43.500	0.00	0.10	0.042	O					0.12
43.583	0.00	0.10	0.041	O					0.12
43.667	0.00	0.10	0.041	O					0.12
43.750	0.00	0.09	0.040	O					0.11
43.833	0.00	0.09	0.039	O					0.11
43.917	0.00	0.09	0.039	O					0.11
44.000	0.00	0.09	0.038	O					0.11
44.083	0.00	0.09	0.037	O					0.11
44.167	0.00	0.09	0.037	O					0.11
44.250	0.00	0.09	0.036	O					0.10
44.333	0.00	0.08	0.036	O					0.10
44.417	0.00	0.08	0.035	O					0.10
44.500	0.00	0.08	0.035	O					0.10
44.583	0.00	0.08	0.034	O					0.10
44.667	0.00	0.08	0.033	O					0.10
44.750	0.00	0.08	0.033	O					0.09
44.833	0.00	0.08	0.032	O					0.09
44.917	0.00	0.07	0.032	O					0.09
45.000	0.00	0.07	0.031	O					0.09
45.083	0.00	0.07	0.031	O					0.09
45.167	0.00	0.07	0.030	O					0.09
45.250	0.00	0.07	0.030	O					0.09
45.333	0.00	0.07	0.029	O					0.08
45.417	0.00	0.07	0.029	O					0.08
45.500	0.00	0.07	0.028	O					0.08
45.583	0.00	0.07	0.028	O					0.08
45.667	0.00	0.06	0.028	O					0.08
45.750	0.00	0.06	0.027	O					0.08
45.833	0.00	0.06	0.027	O					0.08
45.917	0.00	0.06	0.026	O					0.08
46.000	0.00	0.06	0.026	O					0.07
46.083	0.00	0.06	0.025	O					0.07
46.167	0.00	0.06	0.025	O					0.07
46.250	0.00	0.06	0.025	O					0.07
46.333	0.00	0.06	0.024	O					0.07
46.417	0.00	0.06	0.024	O					0.07
46.500	0.00	0.06	0.023	O					0.07
46.583	0.00	0.05	0.023	O					0.07
46.667	0.00	0.05	0.023	O					0.07

46.750	0.00	0.05	0.022	O					0.06
46.833	0.00	0.05	0.022	O					0.06
46.917	0.00	0.05	0.022	O					0.06
47.000	0.00	0.05	0.021	O					0.06
47.083	0.00	0.05	0.021	O					0.06
47.167	0.00	0.05	0.021	O					0.06
47.250	0.00	0.05	0.020	O					0.06
47.333	0.00	0.05	0.020	O					0.06
47.417	0.00	0.05	0.020	O					0.06
47.500	0.00	0.05	0.019	O					0.06
47.583	0.00	0.04	0.019	O					0.05
47.667	0.00	0.04	0.019	O					0.05
47.750	0.00	0.04	0.018	O					0.05
47.833	0.00	0.04	0.018	O					0.05
47.917	0.00	0.04	0.018	O					0.05
48.000	0.00	0.04	0.018	O					0.05
48.083	0.00	0.04	0.017	O					0.05
48.167	0.00	0.04	0.017	O					0.05
48.250	0.00	0.04	0.017	O					0.05
48.333	0.00	0.04	0.016	O					0.05
48.417	0.00	0.04	0.016	O					0.05
48.500	0.00	0.04	0.016	O					0.05
48.583	0.00	0.04	0.016	O					0.04
48.667	0.00	0.04	0.015	O					0.04
48.750	0.00	0.04	0.015	O					0.04
48.833	0.00	0.04	0.015	O					0.04
48.917	0.00	0.03	0.015	O					0.04
49.000	0.00	0.03	0.014	O					0.04
49.083	0.00	0.03	0.014	O					0.04
49.167	0.00	0.03	0.014	O					0.04
49.250	0.00	0.03	0.014	O					0.04
49.333	0.00	0.03	0.014	O					0.04
49.417	0.00	0.03	0.013	O					0.04
49.500	0.00	0.03	0.013	O					0.04
49.583	0.00	0.03	0.013	O					0.04
49.667	0.00	0.03	0.013	O					0.04
49.750	0.00	0.03	0.012	O					0.04
49.833	0.00	0.03	0.012	O					0.04
49.917	0.00	0.03	0.012	O					0.03
50.000	0.00	0.03	0.012	O					0.03
50.083	0.00	0.03	0.012	O					0.03
50.167	0.00	0.03	0.011	O					0.03
50.250	0.00	0.03	0.011	O					0.03
50.333	0.00	0.03	0.011	O					0.03
50.417	0.00	0.03	0.011	O					0.03
50.500	0.00	0.03	0.011	O					0.03
50.583	0.00	0.02	0.011	O					0.03
50.667	0.00	0.02	0.010	O					0.03
50.750	0.00	0.02	0.010	O					0.03
50.833	0.00	0.02	0.010	O					0.03
50.917	0.00	0.02	0.010	O					0.03
51.000	0.00	0.02	0.010	O					0.03
51.083	0.00	0.02	0.010	O					0.03
51.167	0.00	0.02	0.009	O					0.03
51.250	0.00	0.02	0.009	O					0.03
51.333	0.00	0.02	0.009	O					0.03
51.417	0.00	0.02	0.009	O					0.03
51.500	0.00	0.02	0.009	O					0.03
51.583	0.00	0.02	0.009	O					0.03
51.667	0.00	0.02	0.009	O					0.02
51.750	0.00	0.02	0.008	O					0.02
51.833	0.00	0.02	0.008	O					0.02
51.917	0.00	0.02	0.008	O					0.02

52.000	0.00	0.02	0.008	O					0.02
52.083	0.00	0.02	0.008	O					0.02
52.167	0.00	0.02	0.008	O					0.02
52.250	0.00	0.02	0.008	O					0.02
52.333	0.00	0.02	0.008	O					0.02
52.417	0.00	0.02	0.007	O					0.02
52.500	0.00	0.02	0.007	O					0.02
52.583	0.00	0.02	0.007	O					0.02
52.667	0.00	0.02	0.007	O					0.02
52.750	0.00	0.02	0.007	O					0.02
52.833	0.00	0.02	0.007	O					0.02
52.917	0.00	0.02	0.007	O					0.02
53.000	0.00	0.02	0.007	O					0.02
53.083	0.00	0.02	0.007	O					0.02
53.167	0.00	0.02	0.006	O					0.02
53.250	0.00	0.01	0.006	O					0.02
53.333	0.00	0.01	0.006	O					0.02
53.417	0.00	0.01	0.006	O					0.02
53.500	0.00	0.01	0.006	O					0.02
53.583	0.00	0.01	0.006	O					0.02
53.667	0.00	0.01	0.006	O					0.02
53.750	0.00	0.01	0.006	O					0.02
53.833	0.00	0.01	0.006	O					0.02
53.917	0.00	0.01	0.006	O					0.02
54.000	0.00	0.01	0.005	O					0.02
54.083	0.00	0.01	0.005	O					0.02
54.167	0.00	0.01	0.005	O					0.02
54.250	0.00	0.01	0.005	O					0.01
54.333	0.00	0.01	0.005	O					0.01
54.417	0.00	0.01	0.005	O					0.01
54.500	0.00	0.01	0.005	O					0.01
54.583	0.00	0.01	0.005	O					0.01
54.667	0.00	0.01	0.005	O					0.01
54.750	0.00	0.01	0.005	O					0.01
54.833	0.00	0.01	0.005	O					0.01
54.917	0.00	0.01	0.005	O					0.01
55.000	0.00	0.01	0.004	O					0.01
55.083	0.00	0.01	0.004	O					0.01
55.167	0.00	0.01	0.004	O					0.01
55.250	0.00	0.01	0.004	O					0.01
55.333	0.00	0.01	0.004	O					0.01
55.417	0.00	0.01	0.004	O					0.01
55.500	0.00	0.01	0.004	O					0.01
55.583	0.00	0.01	0.004	O					0.01
55.667	0.00	0.01	0.004	O					0.01
55.750	0.00	0.01	0.004	O					0.01
55.833	0.00	0.01	0.004	O					0.01
55.917	0.00	0.01	0.004	O					0.01
56.000	0.00	0.01	0.004	O					0.01
56.083	0.00	0.01	0.004	O					0.01
56.167	0.00	0.01	0.004	O					0.01
56.250	0.00	0.01	0.004	O					0.01
56.333	0.00	0.01	0.003	O					0.01
56.417	0.00	0.01	0.003	O					0.01
56.500	0.00	0.01	0.003	O					0.01
56.583	0.00	0.01	0.003	O					0.01
56.667	0.00	0.01	0.003	O					0.01
56.750	0.00	0.01	0.003	O					0.01
56.833	0.00	0.01	0.003	O					0.01
56.917	0.00	0.01	0.003	O					0.01
57.000	0.00	0.01	0.003	O					0.01
57.083	0.00	0.01	0.003	O					0.01
57.167	0.00	0.01	0.003	O					0.01

57.250	0.00	0.01	0.003	O					0.01
57.333	0.00	0.01	0.003	O					0.01
57.417	0.00	0.01	0.003	O					0.01
57.500	0.00	0.01	0.003	O					0.01
57.583	0.00	0.01	0.003	O					0.01
57.667	0.00	0.01	0.003	O					0.01
57.750	0.00	0.01	0.003	O					0.01
57.833	0.00	0.01	0.003	O					0.01
57.917	0.00	0.01	0.003	O					0.01
58.000	0.00	0.01	0.003	O					0.01
58.083	0.00	0.01	0.002	O					0.01
58.167	0.00	0.01	0.002	O					0.01
58.250	0.00	0.01	0.002	O					0.01
58.333	0.00	0.01	0.002	O					0.01
58.417	0.00	0.01	0.002	O					0.01
58.500	0.00	0.01	0.002	O					0.01
58.583	0.00	0.01	0.002	O					0.01
58.667	0.00	0.01	0.002	O					0.01
58.750	0.00	0.01	0.002	O					0.01
58.833	0.00	0.01	0.002	O					0.01
58.917	0.00	0.00	0.002	O					0.01
59.000	0.00	0.00	0.002	O					0.01
59.083	0.00	0.00	0.002	O					0.01
59.167	0.00	0.00	0.002	O					0.01
59.250	0.00	0.00	0.002	O					0.01
59.333	0.00	0.00	0.002	O					0.01
59.417	0.00	0.00	0.002	O					0.01
59.500	0.00	0.00	0.002	O					0.01
59.583	0.00	0.00	0.002	O					0.01
59.667	0.00	0.00	0.002	O					0.01
59.750	0.00	0.00	0.002	O					0.01
59.833	0.00	0.00	0.002	O					0.01
59.917	0.00	0.00	0.002	O					0.00
60.000	0.00	0.00	0.002	O					0.00
60.083	0.00	0.00	0.002	O					0.00
60.167	0.00	0.00	0.002	O					0.00
60.250	0.00	0.00	0.002	O					0.00
60.333	0.00	0.00	0.002	O					0.00
60.417	0.00	0.00	0.002	O					0.00
60.500	0.00	0.00	0.002	O					0.00
60.583	0.00	0.00	0.002	O					0.00
60.667	0.00	0.00	0.001	O					0.00
60.750	0.00	0.00	0.001	O					0.00
60.833	0.00	0.00	0.001	O					0.00
60.917	0.00	0.00	0.001	O					0.00
61.000	0.00	0.00	0.001	O					0.00
61.083	0.00	0.00	0.001	O					0.00
61.167	0.00	0.00	0.001	O					0.00
61.250	0.00	0.00	0.001	O					0.00
61.333	0.00	0.00	0.001	O					0.00
61.417	0.00	0.00	0.001	O					0.00
61.500	0.00	0.00	0.001	O					0.00
61.583	0.00	0.00	0.001	O					0.00
61.667	0.00	0.00	0.001	O					0.00
61.750	0.00	0.00	0.001	O					0.00
61.833	0.00	0.00	0.001	O					0.00
61.917	0.00	0.00	0.001	O					0.00
62.000	0.00	0.00	0.001	O					0.00
62.083	0.00	0.00	0.001	O					0.00
62.167	0.00	0.00	0.001	O					0.00
62.250	0.00	0.00	0.001	O					0.00
62.333	0.00	0.00	0.001	O					0.00
62.417	0.00	0.00	0.001	O					0.00

62.500	0.00	0.00	0.001	O					0.00
62.583	0.00	0.00	0.001	O					0.00
62.667	0.00	0.00	0.001	O					0.00
62.750	0.00	0.00	0.001	O					0.00
62.833	0.00	0.00	0.001	O					0.00
62.917	0.00	0.00	0.001	O					0.00
63.000	0.00	0.00	0.001	O					0.00
63.083	0.00	0.00	0.001	O					0.00
63.167	0.00	0.00	0.001	O					0.00
63.250	0.00	0.00	0.001	O					0.00
63.333	0.00	0.00	0.001	O					0.00
63.417	0.00	0.00	0.001	O					0.00
63.500	0.00	0.00	0.001	O					0.00
63.583	0.00	0.00	0.001	O					0.00
63.667	0.00	0.00	0.001	O					0.00
63.750	0.00	0.00	0.001	O					0.00
63.833	0.00	0.00	0.001	O					0.00
63.917	0.00	0.00	0.001	O					0.00
64.000	0.00	0.00	0.001	O					0.00
64.083	0.00	0.00	0.001	O					0.00
64.167	0.00	0.00	0.001	O					0.00
64.250	0.00	0.00	0.001	O					0.00
64.333	0.00	0.00	0.001	O					0.00
64.417	0.00	0.00	0.001	O					0.00
64.500	0.00	0.00	0.001	O					0.00
64.583	0.00	0.00	0.001	O					0.00
64.667	0.00	0.00	0.001	O					0.00
64.750	0.00	0.00	0.001	O					0.00
64.833	0.00	0.00	0.001	O					0.00
64.917	0.00	0.00	0.001	O					0.00
65.000	0.00	0.00	0.001	O					0.00
65.083	0.00	0.00	0.001	O					0.00
65.167	0.00	0.00	0.001	O					0.00
65.250	0.00	0.00	0.001	O					0.00
65.333	0.00	0.00	0.001	O					0.00
65.417	0.00	0.00	0.001	O					0.00
65.500	0.00	0.00	0.001	O					0.00
65.583	0.00	0.00	0.001	O					0.00
65.667	0.00	0.00	0.001	O					0.00
65.750	0.00	0.00	0.001	O					0.00
65.833	0.00	0.00	0.001	O					0.00
65.917	0.00	0.00	0.001	O					0.00
66.000	0.00	0.00	0.001	O					0.00
66.083	0.00	0.00	0.001	O					0.00
66.167	0.00	0.00	0.001	O					0.00
66.250	0.00	0.00	0.001	O					0.00
66.333	0.00	0.00	0.000	O					0.00
66.417	0.00	0.00	0.000	O					0.00
66.500	0.00	0.00	0.000	O					0.00
66.583	0.00	0.00	0.000	O					0.00
66.667	0.00	0.00	0.000	O					0.00
66.750	0.00	0.00	0.000	O					0.00
66.833	0.00	0.00	0.000	O					0.00
66.917	0.00	0.00	0.000	O					0.00
67.000	0.00	0.00	0.000	O					0.00
67.083	0.00	0.00	0.000	O					0.00
67.167	0.00	0.00	0.000	O					0.00

*****HYDROGRAPH DATA*****

Number of intervals = 806
 Time interval = 5.0 (Min.)
 Maximum/Peak flow rate = 22.426 (CFS)
 Total volume = 13.173 (Ac.Ft)

Status of hydrographs being held in storage

	Stream 1	Stream 2	Stream 3	Stream 4	Stream 5
Peak (CFS)	0.000	0.000	0.000	0.000	0.000
Vol (Ac.Ft)	0.000	0.000	0.000	0.000	0.000

Appendix E
Hydraulic Analysis (WSPG)

Will be provided in Final Drainage report

Appendix F

Catch Basin Calculations

Will be provided in Final Drainage report

Appendix G

Hydrologic Soils Group and Isohyetal Map



Riverside County SWCT² Stormwater & Water Conservation Tracking Tool

TOC

Choose search item from list

Enter Value

Locate

Clear

Clear All Metadata

Base Maps

Topo Map

Street Map

Aerial Photo

USGS Maps

Base Data

Stormwater Data


Groundwater Data

U.S. Fish and Wildlife Critical Habitat

WRMSHCP Potential Survey Areas

SKRHCP

CVMSHCP Survey Data and Conservation Areas

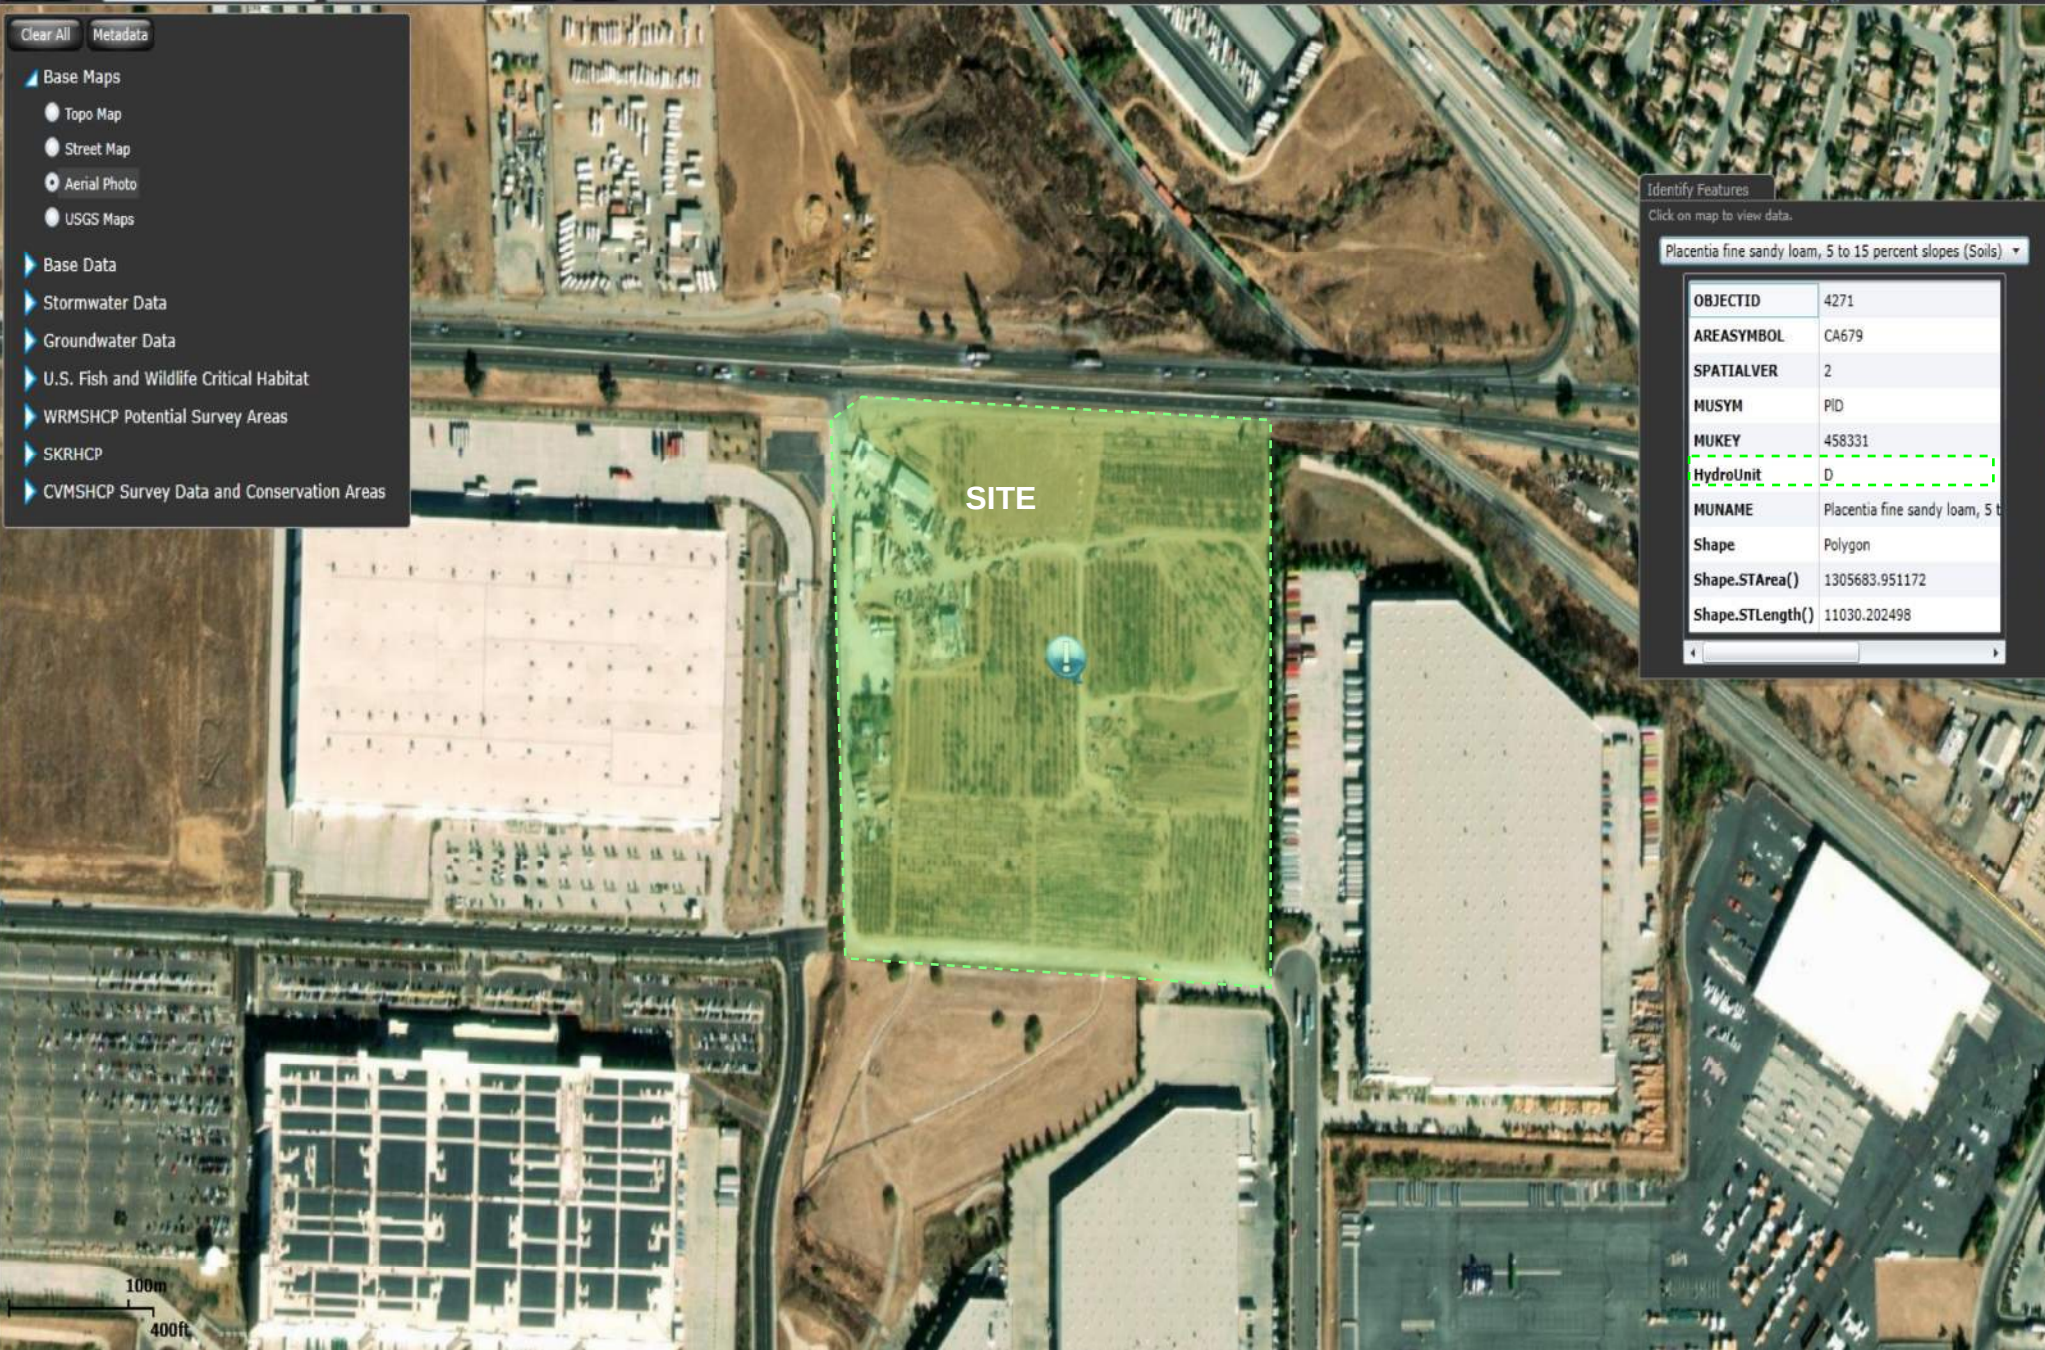


Identify Features

Click on map to view data.

Placentia fine sandy loam, 5 to 15 percent slopes (Soils)

OBJECTID	4271
AREASYMBOL	CA679
SPATIALVER	2
MUSYM	PID
MUKEY	458331
HydroUnit	D
MUNAME	Placentia fine sandy loam, 5 to 15 percent slopes (Soils)
Shape	Polygon
Shape.STArea()	1305683.951172
Shape.STLength()	11030.202498

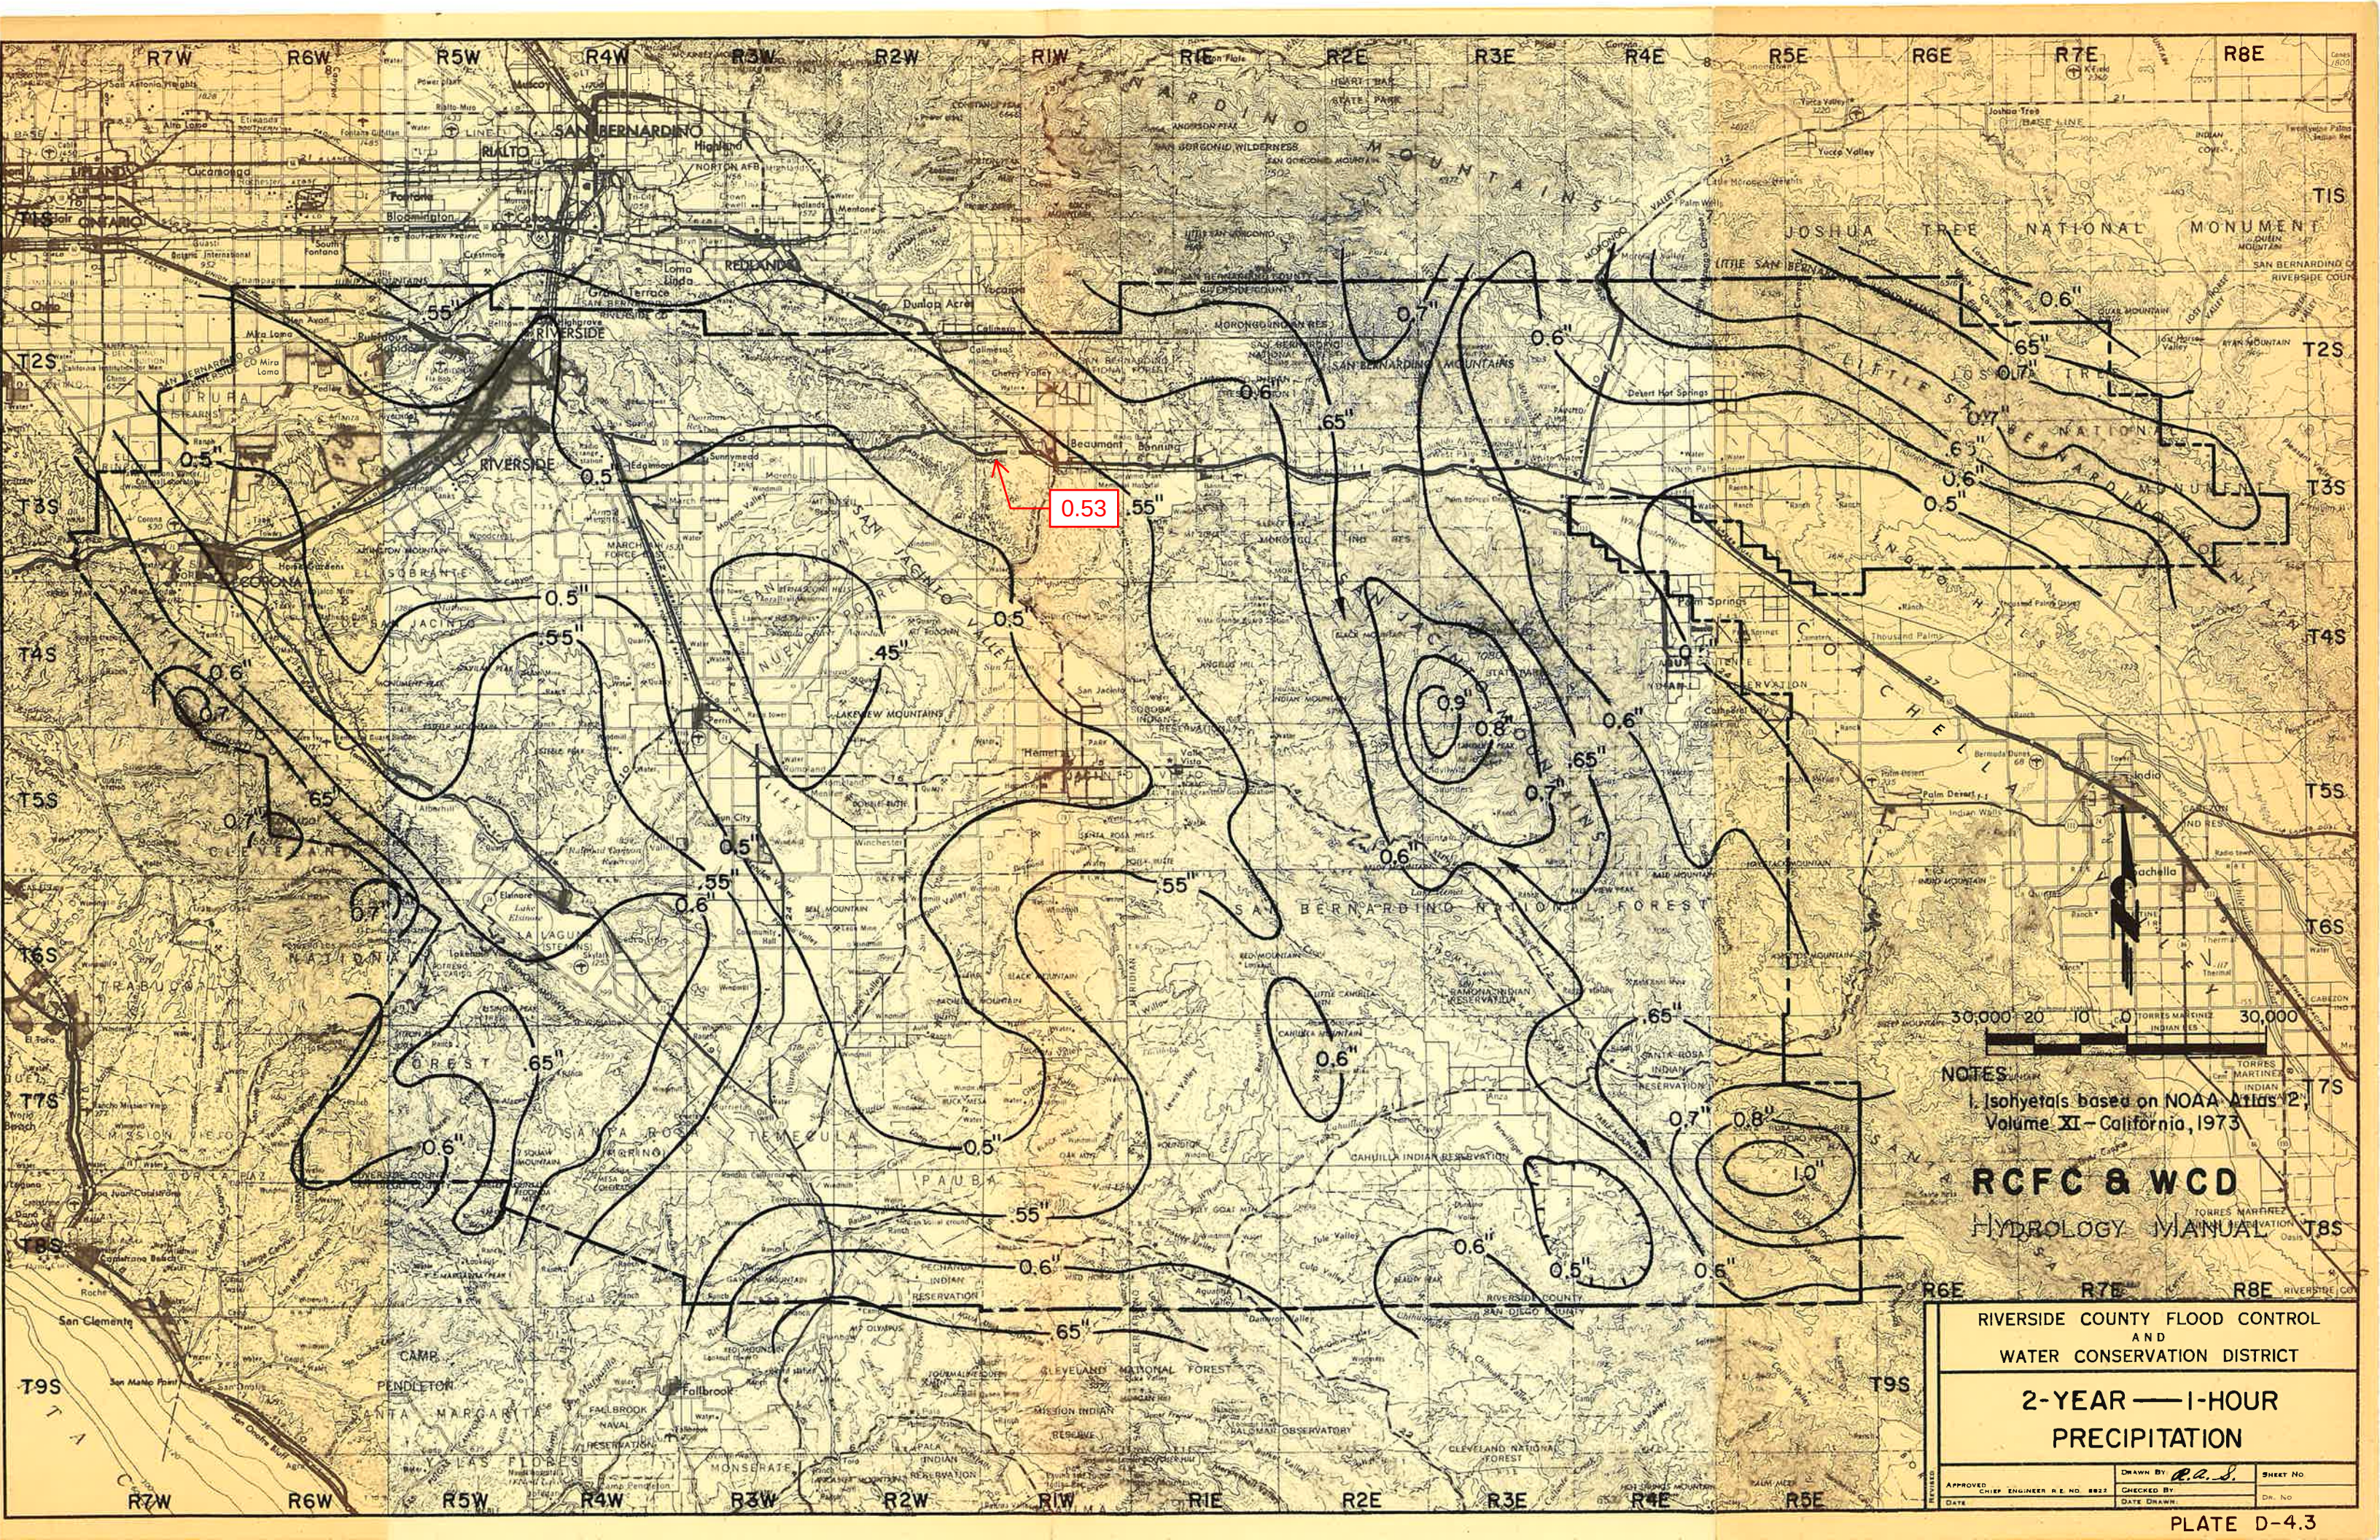


NOTES:
1. Isohyets based on NOAA Atlas 2,
Volume XI - California, 1973

RCFC & WCD
HYDROLOGY MANUAL

RIVERSIDE COUNTY FLOOD CONTROL
AND
WATER CONSERVATION DISTRICT

**2-YEAR — 1-HOUR
PRECIPITATION**

APPROVED	CHIEF ENGINEER R.E. NO. 8822	DRAWN BY	P.L.S.	SHEET NO.
DATE		CHECKED BY		Dr. No.
		DATE DRAWN		

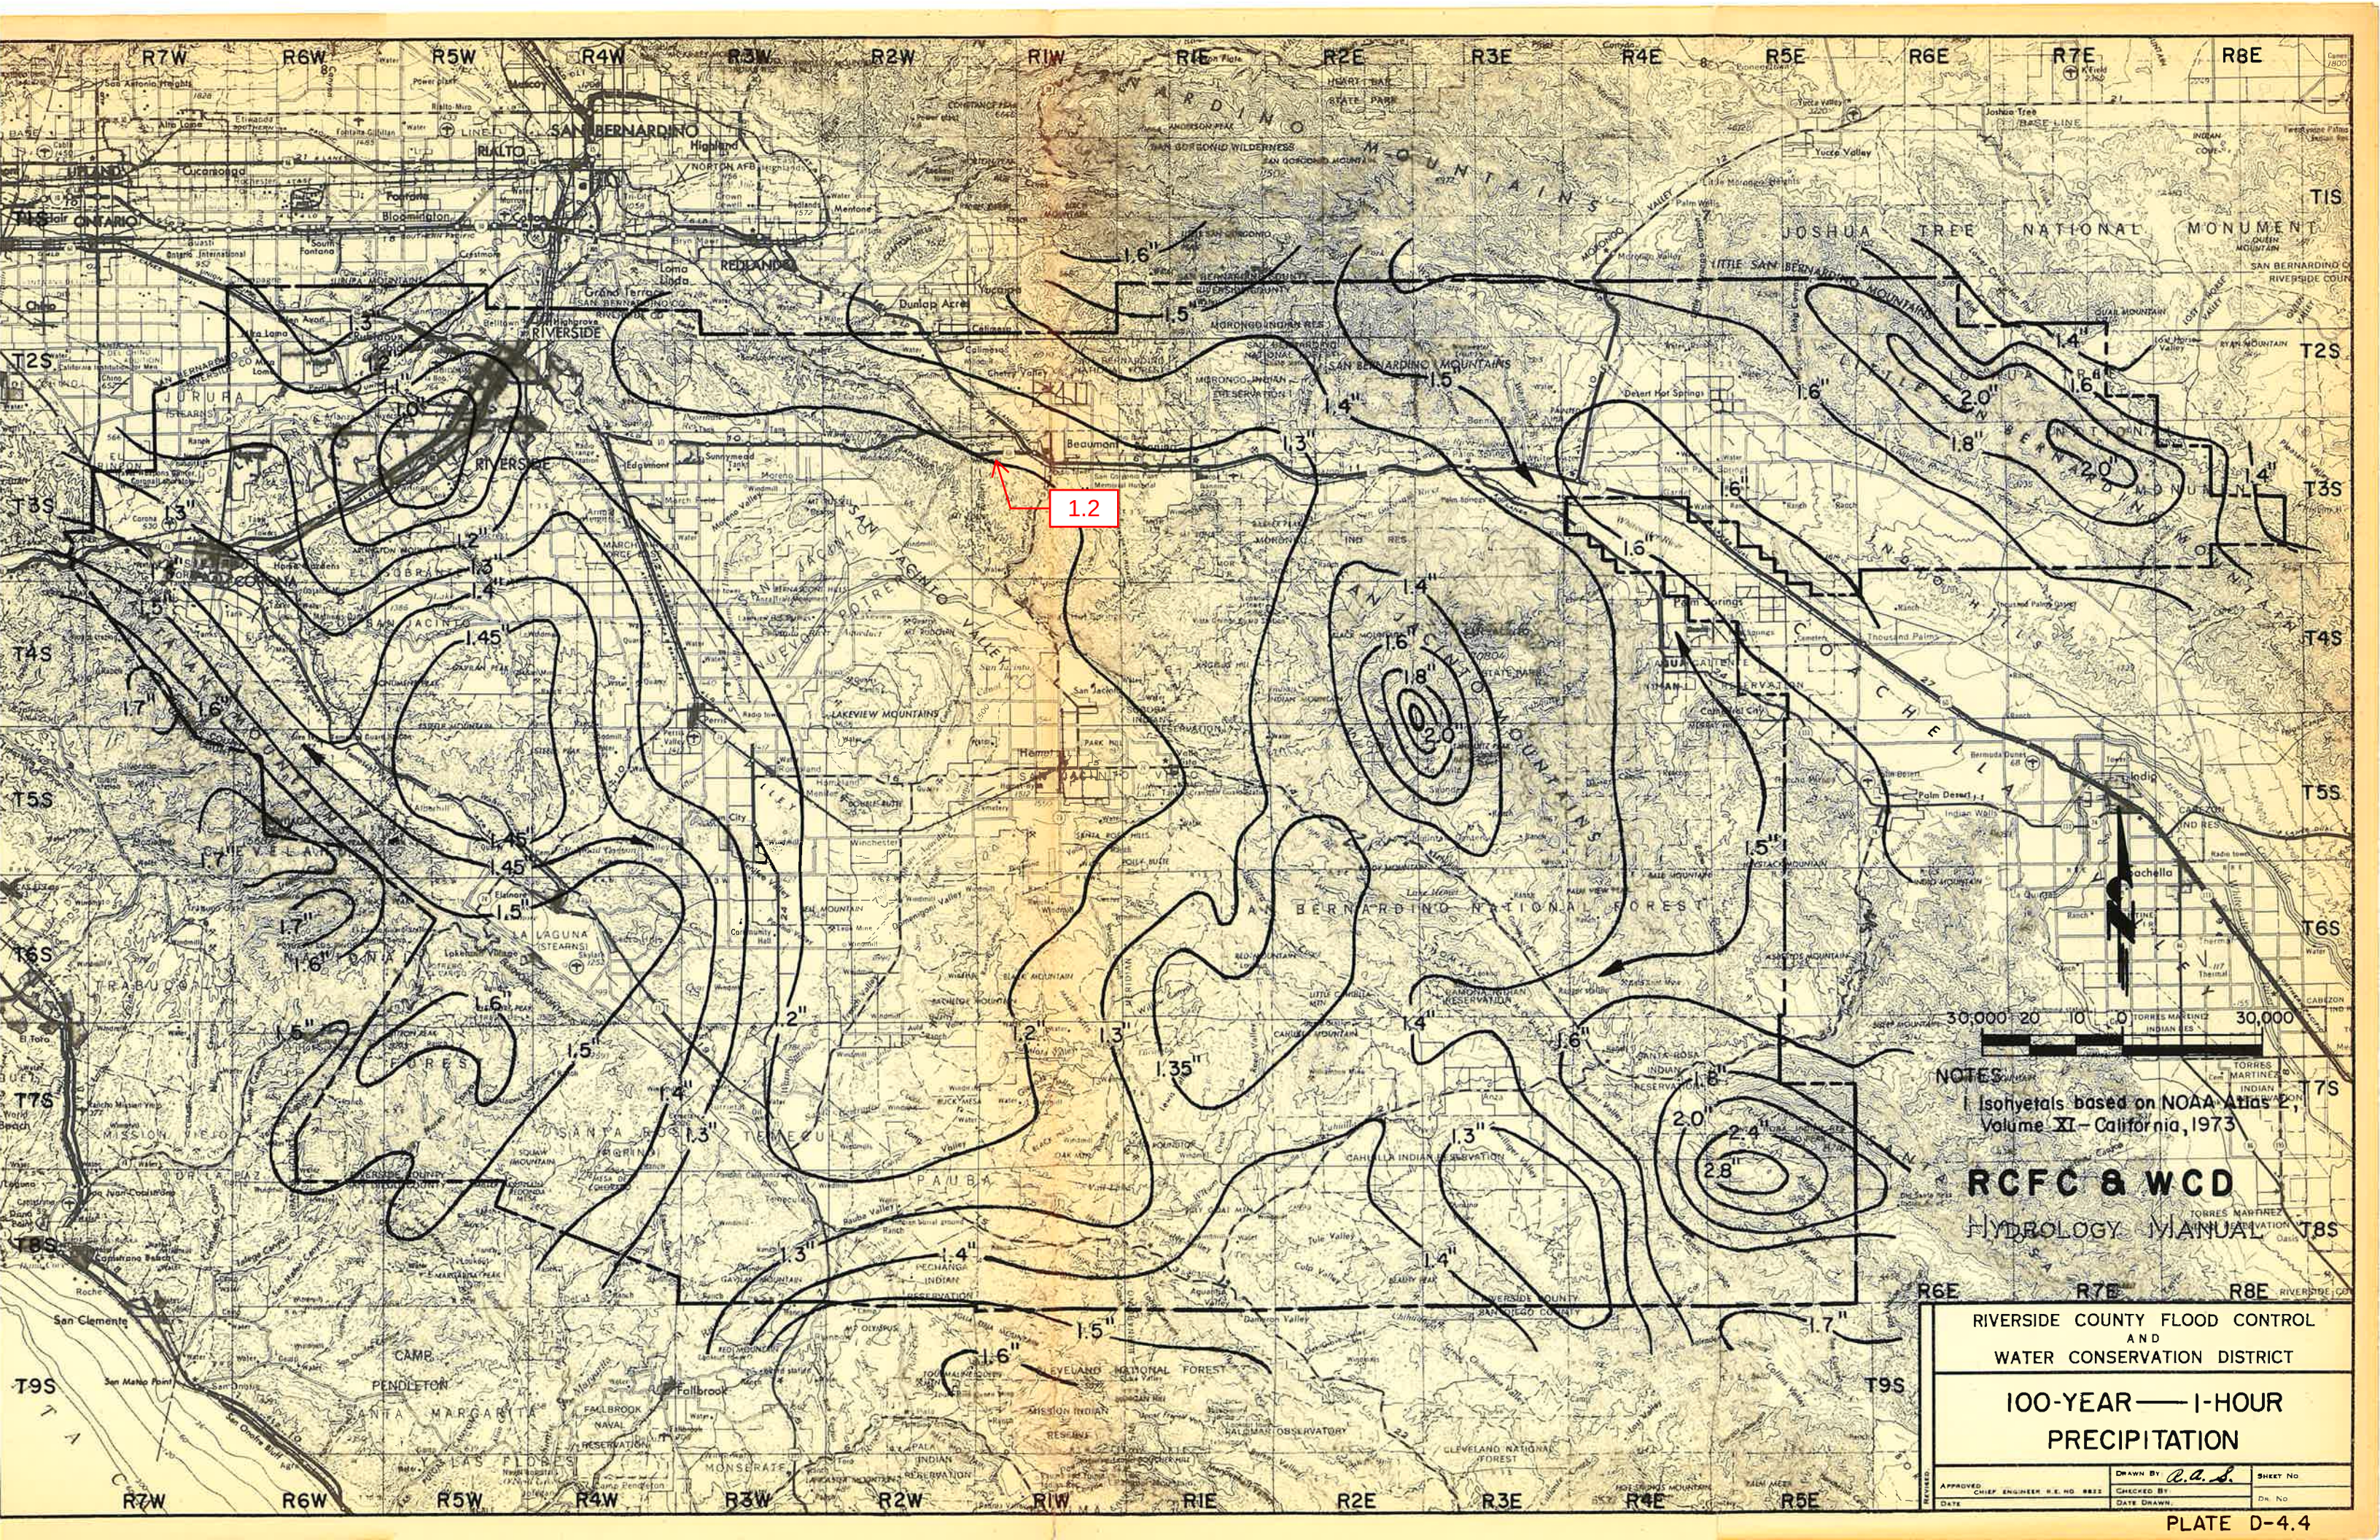


1.2

NOTES:
Isohyets based on NOAA Atlas 2,
Volume XI—California, 1973

RCFC & WCD
HYDROLOGY MANUAL


RIVERSIDE COUNTY FLOOD CONTROL AND WATER CONSERVATION DISTRICT		
100-YEAR—1-HOUR PRECIPITATION		
APPROVED: CHIEF ENGINEER DATE	DRAWN BY: <i>R.A.S.</i> CHECKED BY: DATE	SHEET NO. OF DATE

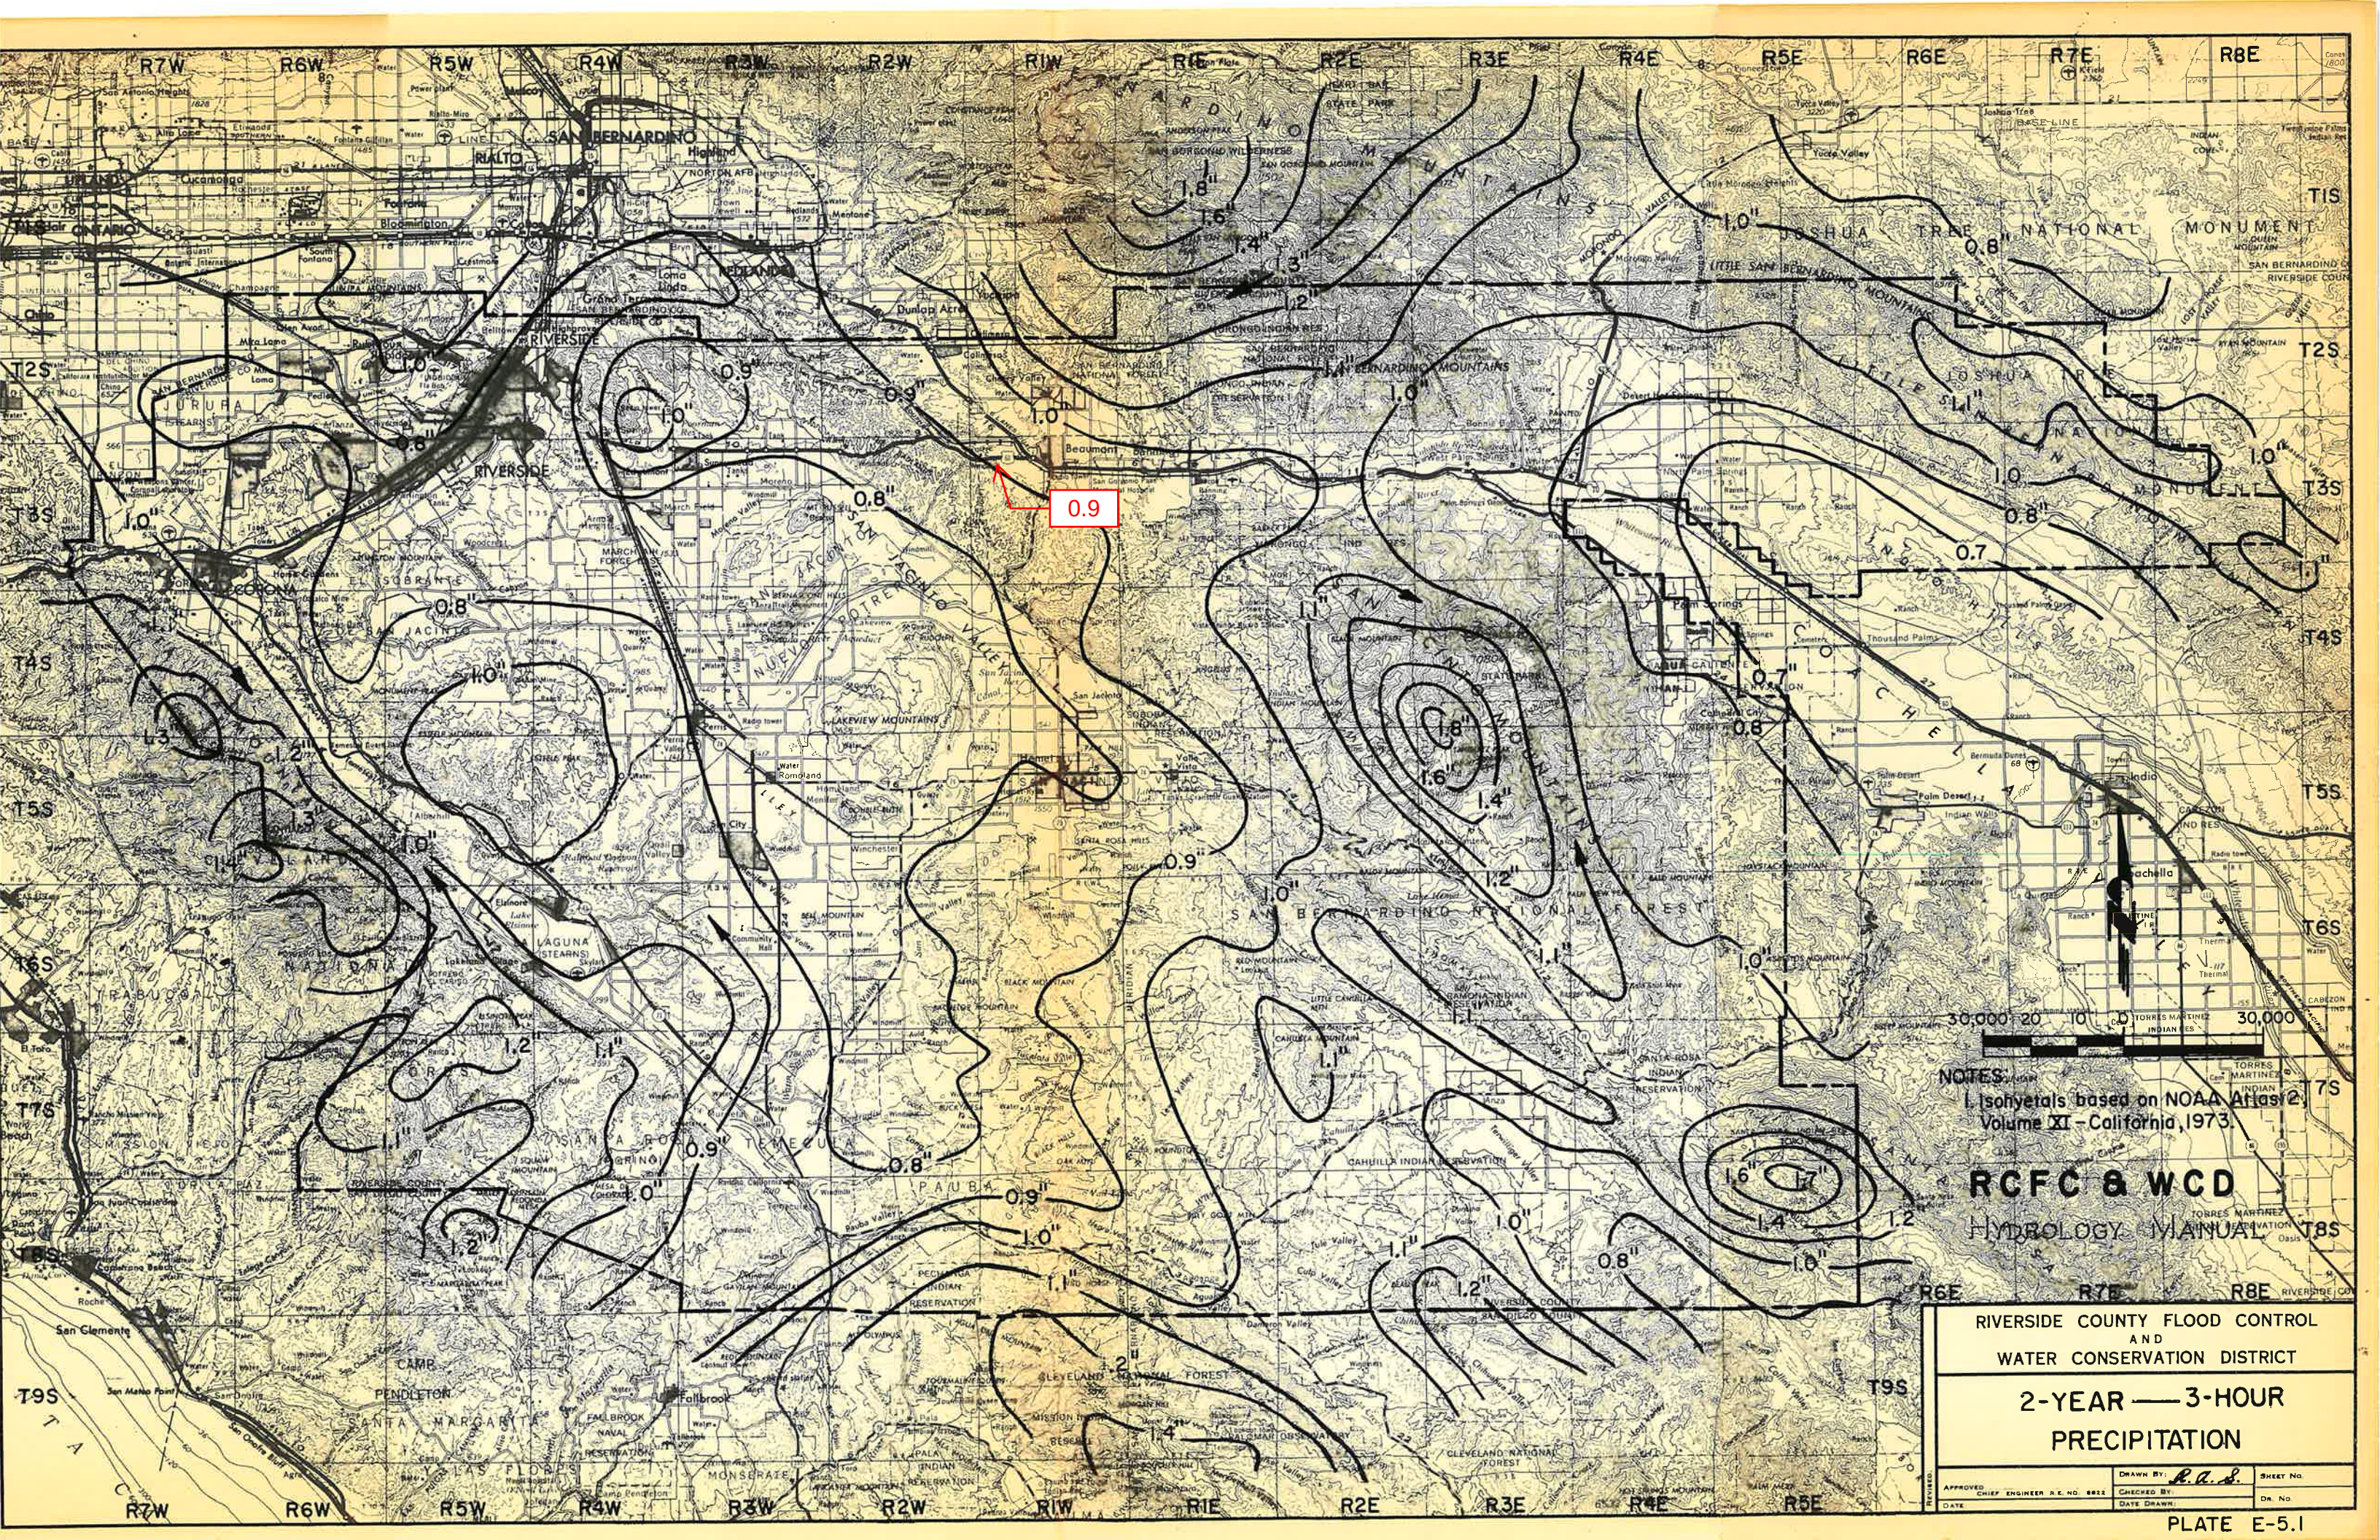

NOTES:
1. Isohyets based on NOAA Atlas 2,
Volume XI - California, 1973.

RCFC & WCD
HYDROLOGY MANUAL


RIVERSIDE COUNTY FLOOD CONTROL AND WATER CONSERVATION DISTRICT		
2-YEAR — 3-HOUR PRECIPITATION		
APPROVED DATE	CHIEF ENGINEER A.E. NO. 8822 CHECKED BY DATE	DRAWN BY: P.A.S. SHEET NO. DATE

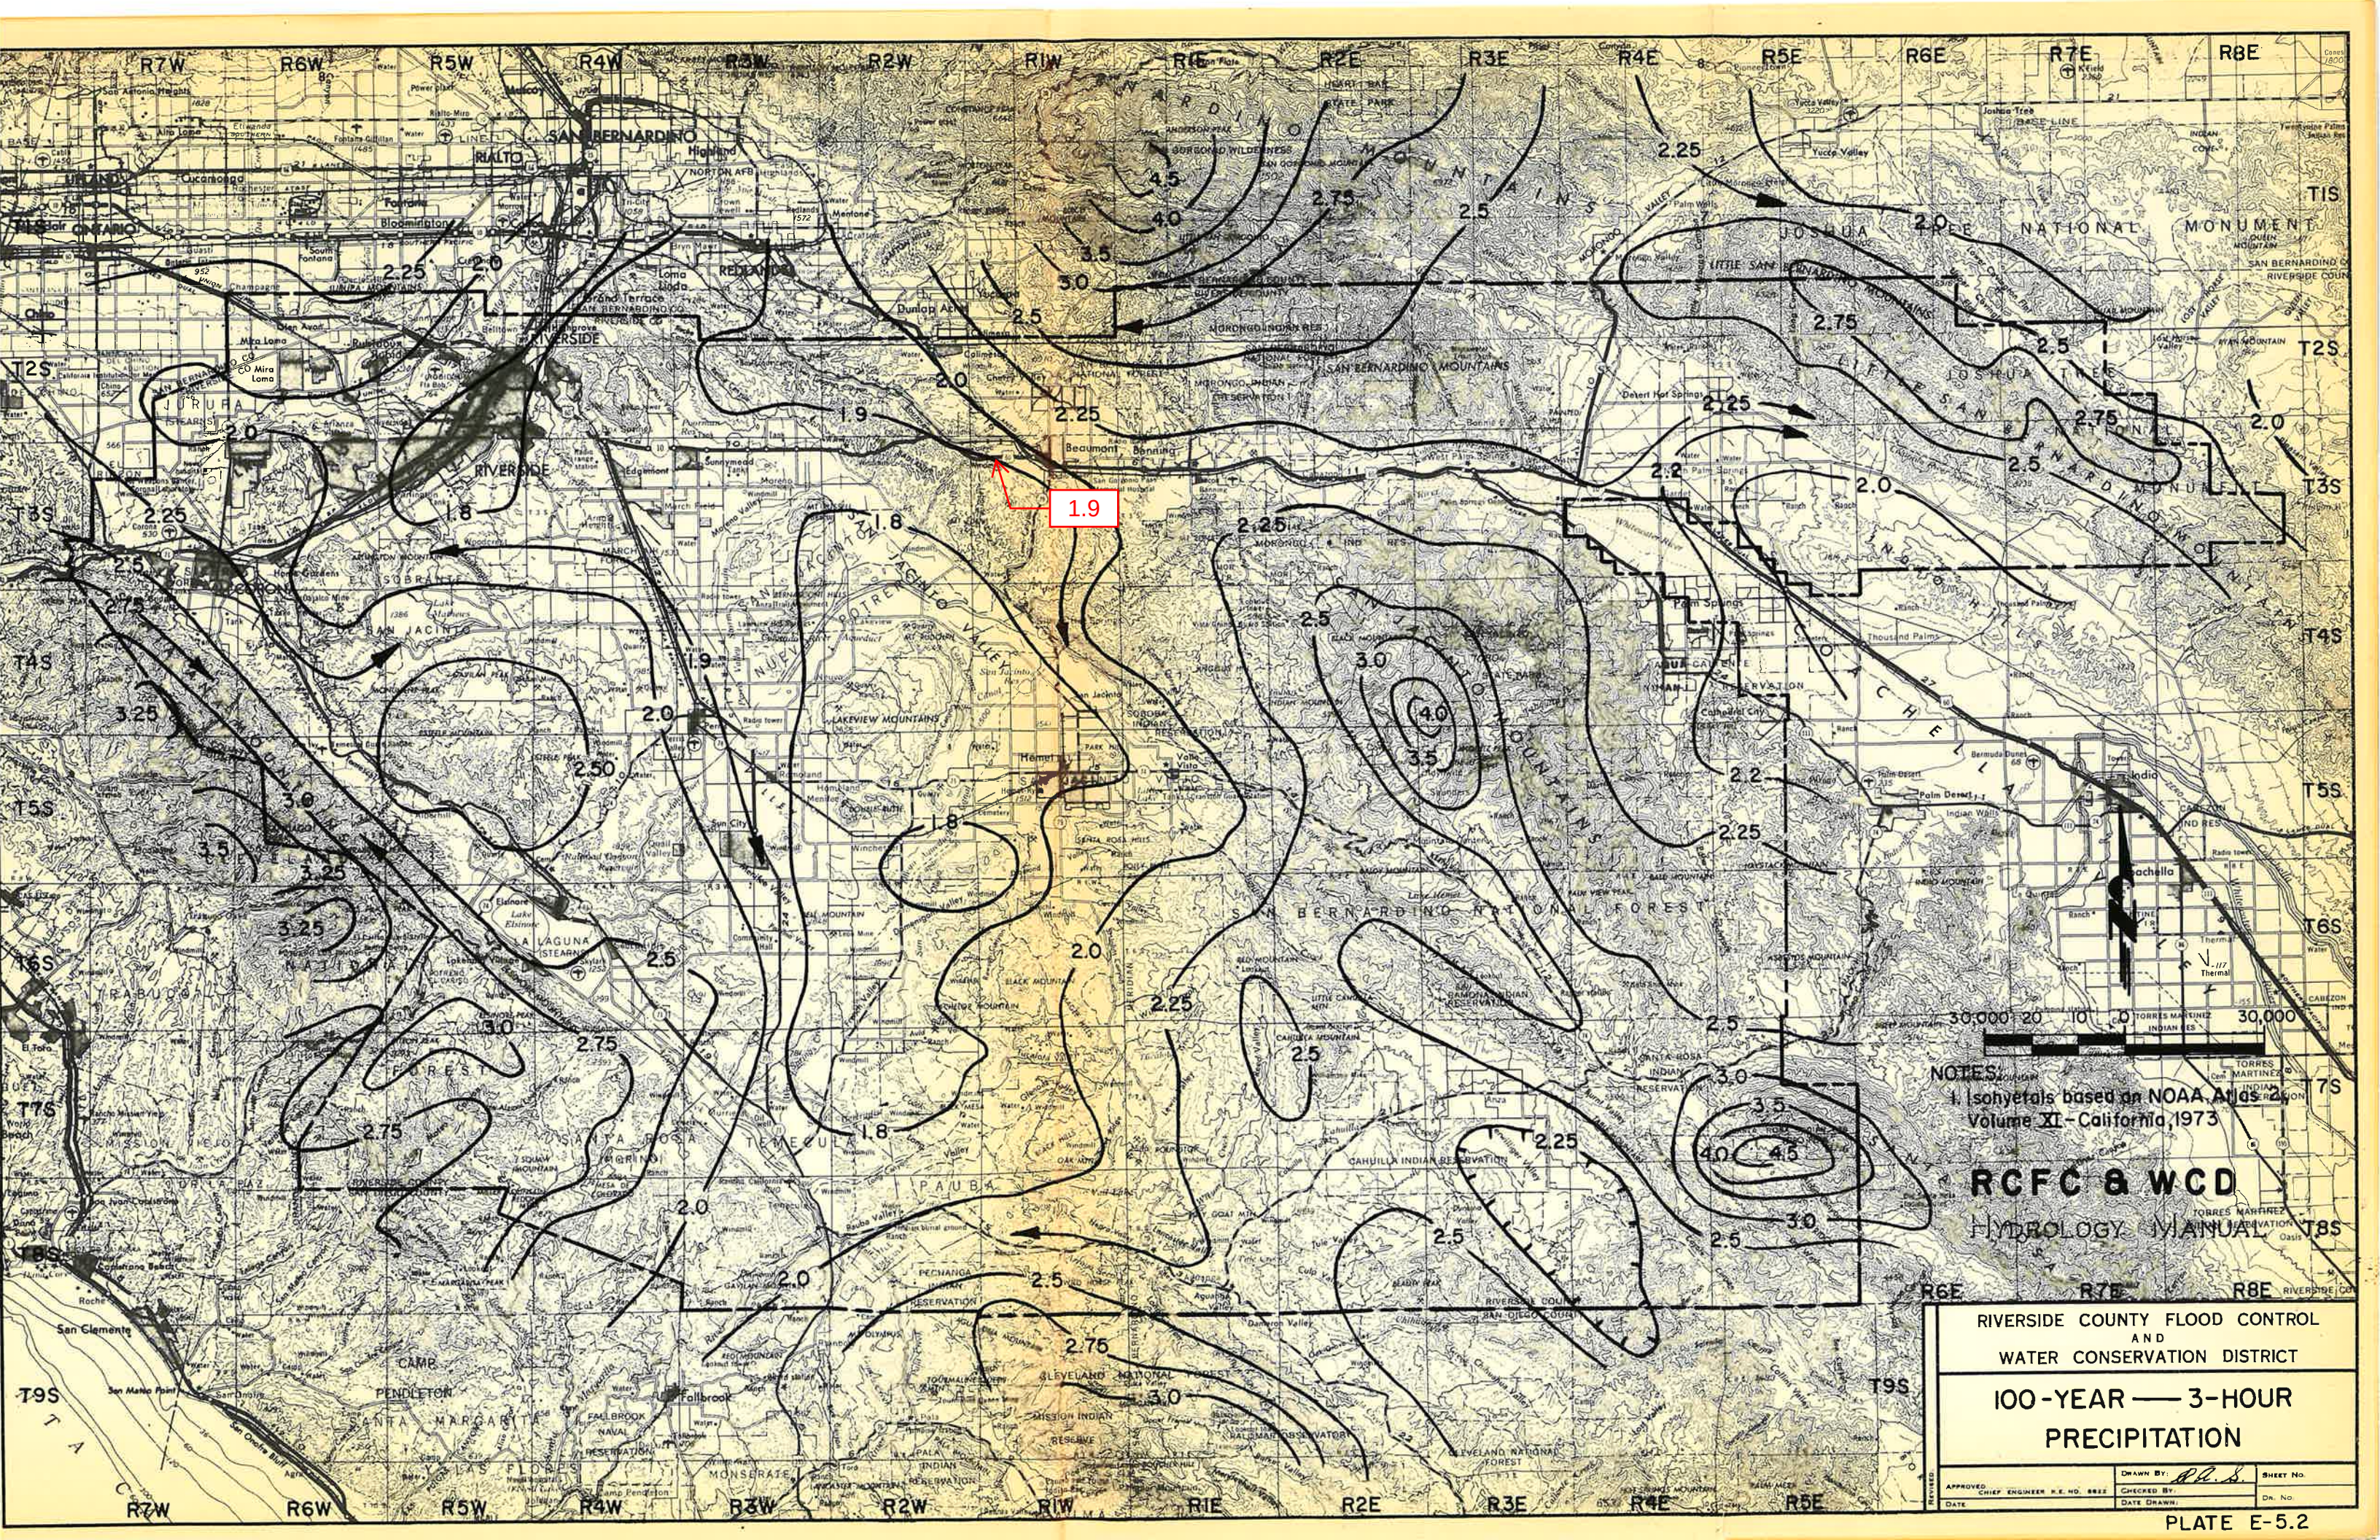

NOTES:
1. Isohyets based on NOAA Atlas 2,
Volume XI - California, 1973

RCFC & WCD
HYDROLOGY MANUAL

RIVERSIDE COUNTY FLOOD CONTROL AND WATER CONSERVATION DISTRICT			
100-YEAR — 3-HOUR PRECIPITATION			
APPROVED	CHIEF ENGINEER W.E. NO. 8822	DRAWN BY: <i>RLS</i>	SHEET NO.
DATE	CHECKED BY:	DATE DRAWN:	Dr. No.

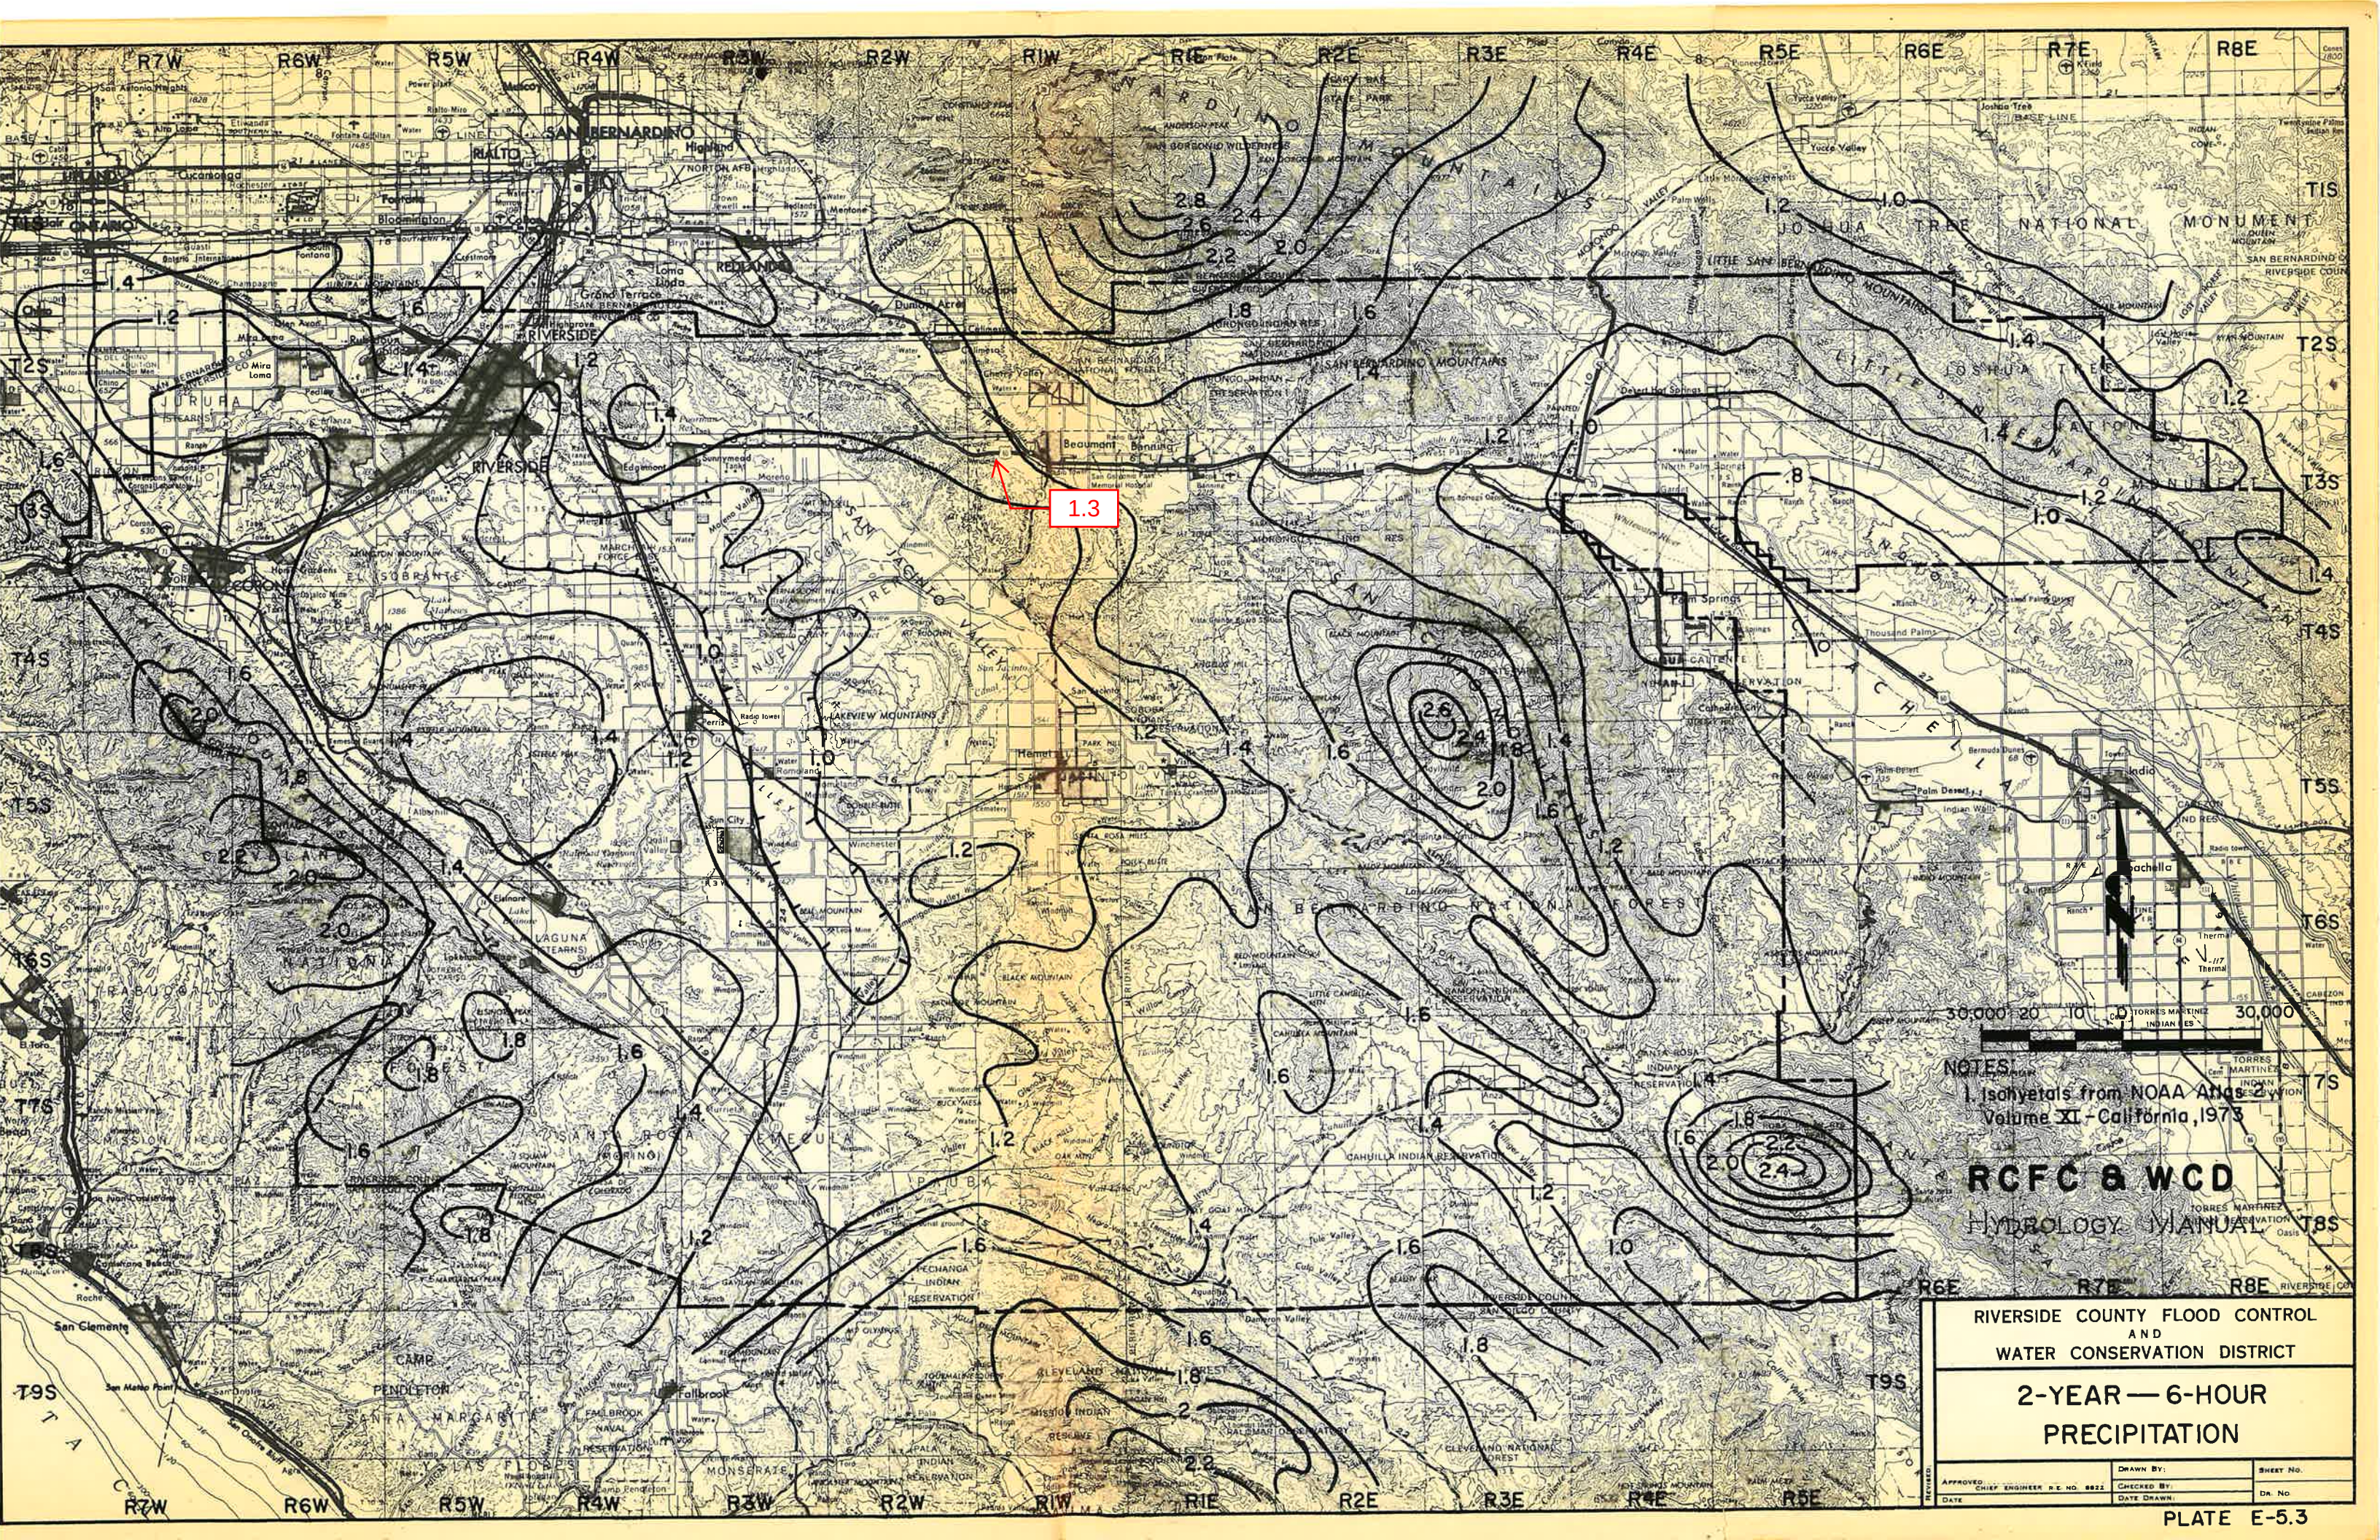


1.3

NOTES:
1. Isohyets from NOAA Atlas
Volume XI - California, 1973

RCFC & WCD
HYDROLOGY MANUAL

RIVERSIDE COUNTY FLOOD CONTROL AND WATER CONSERVATION DISTRICT		
2-YEAR — 6-HOUR PRECIPITATION		
APPROVED: CHIEF ENGINEER R.E. NO. 8822	DRAWN BY:	SHEET NO.
CHECKED BY:	DATE DRAWN:	DR. NO.

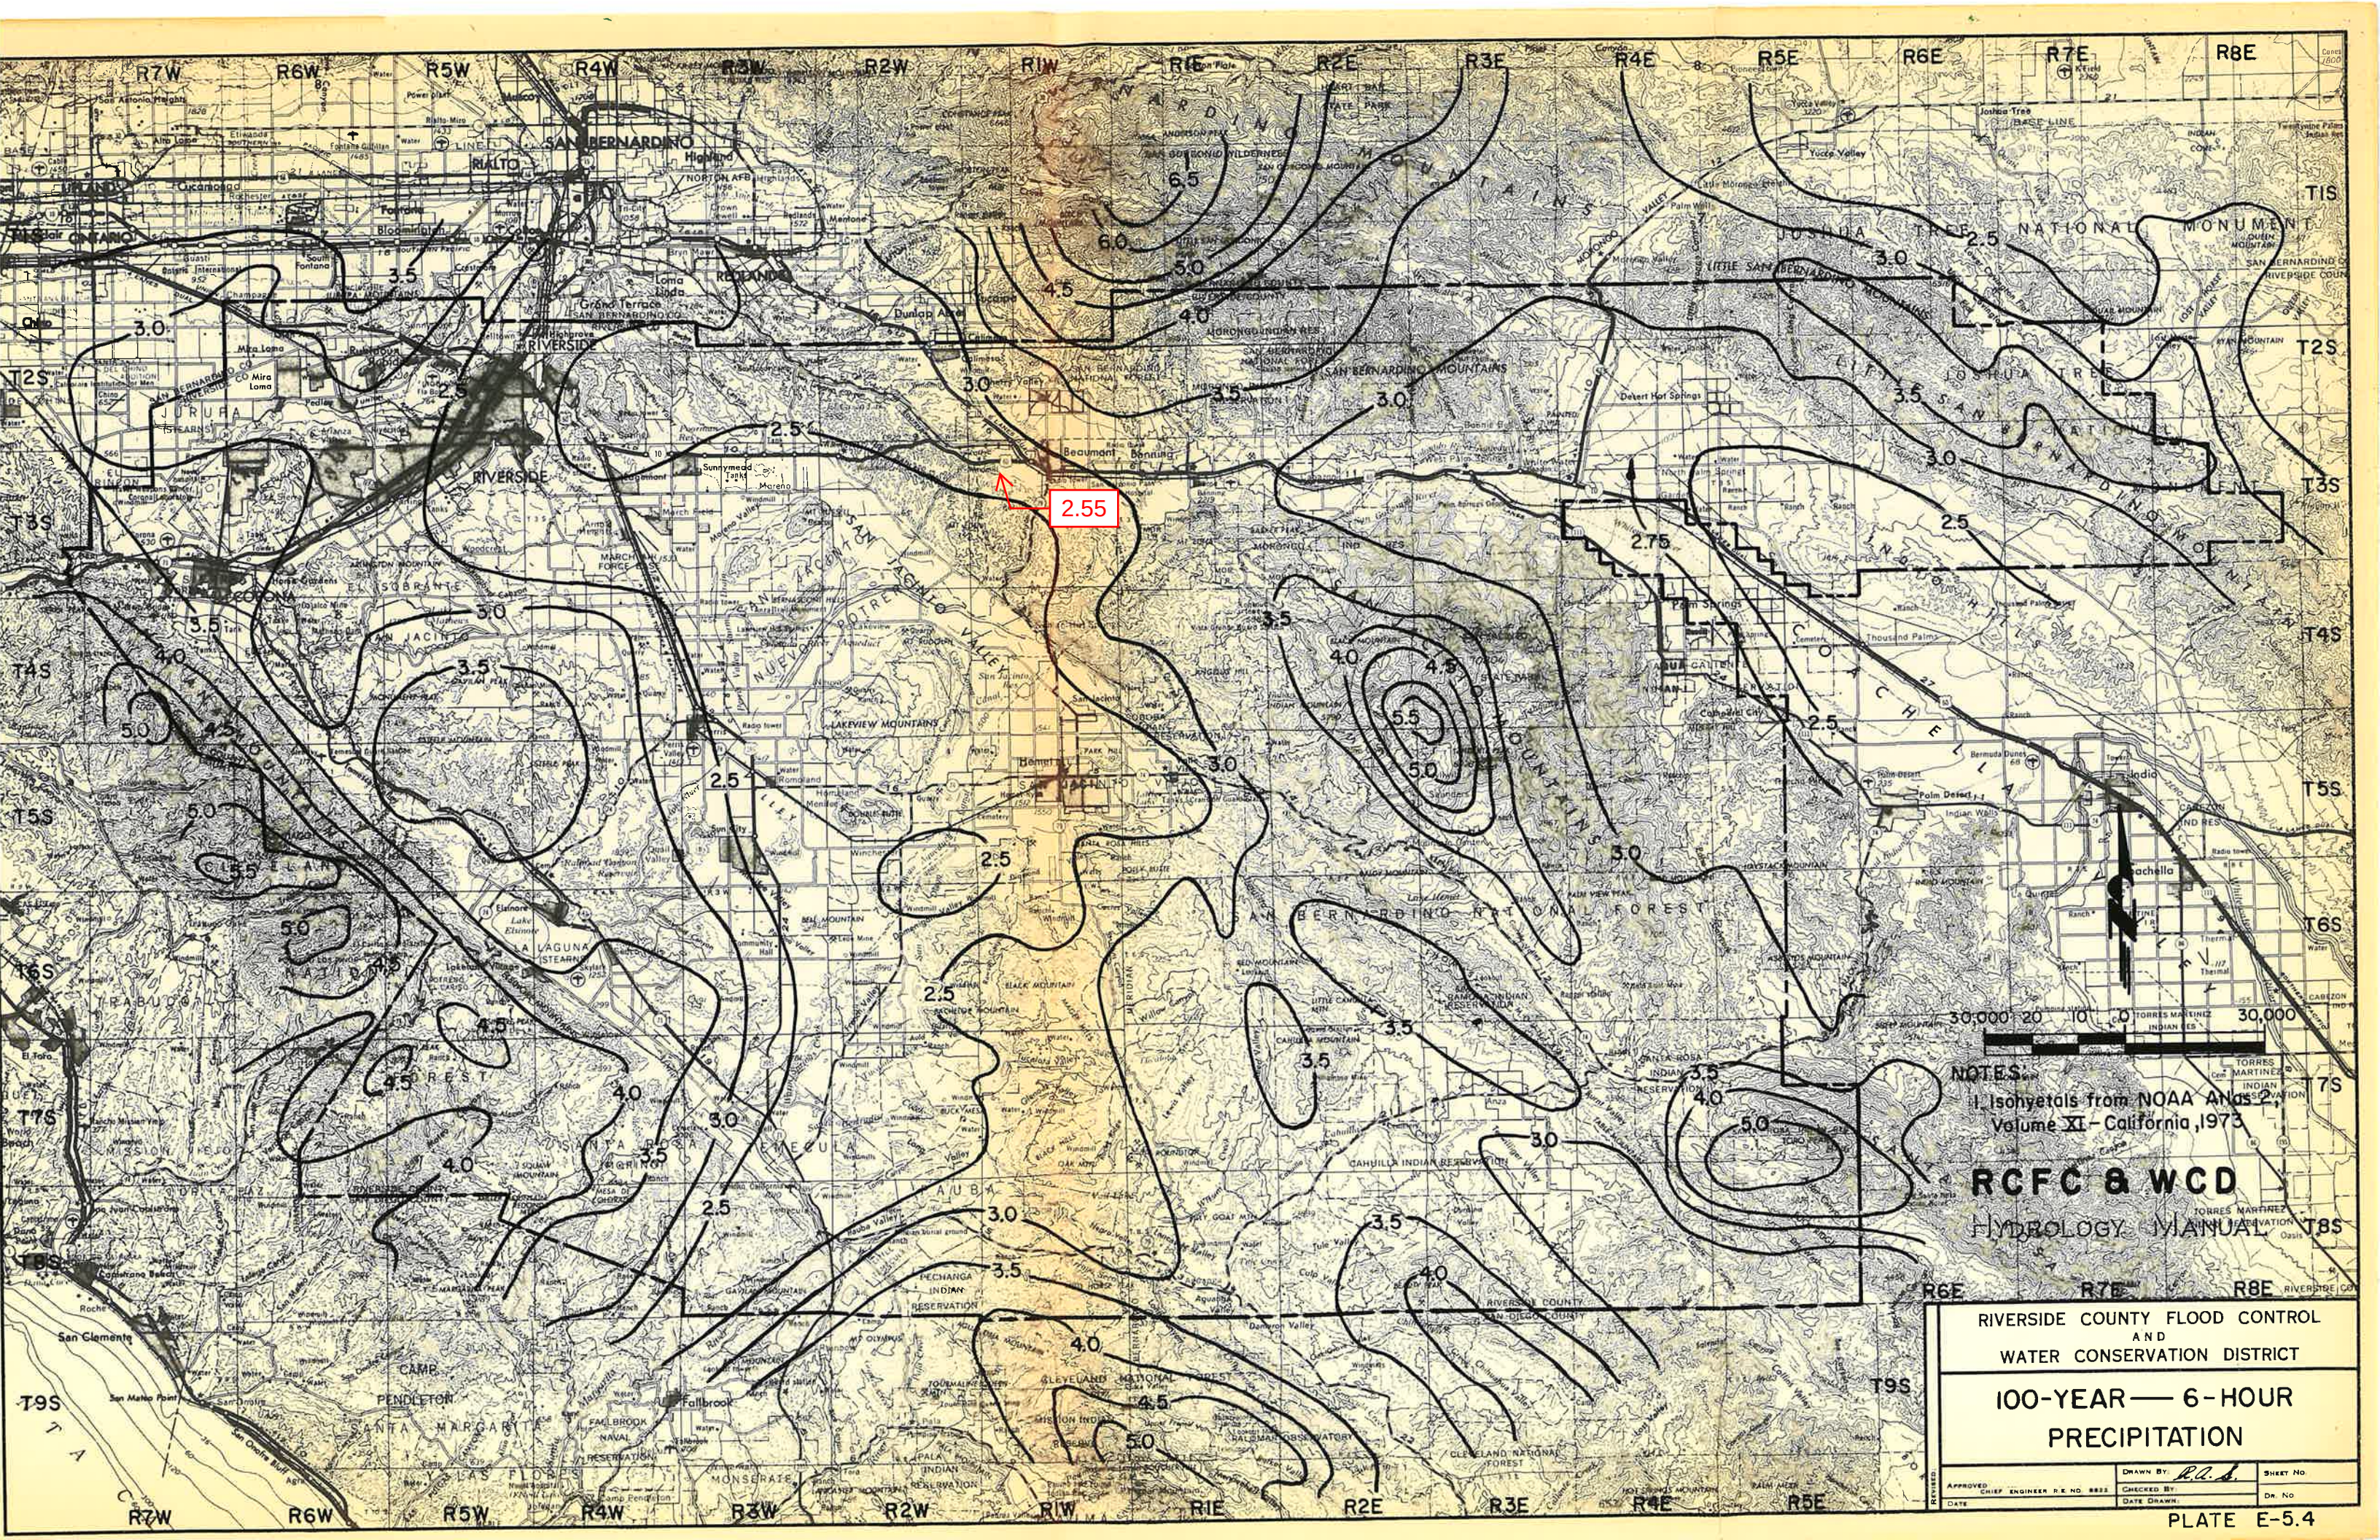


NOTES:
1. Isohyets from NOAA Atlas 2,
Volume XI - California, 1973

RCFC & WCD
HYDROLOGY MANUAL

RIVERSIDE COUNTY FLOOD CONTROL
AND
WATER CONSERVATION DISTRICT
**100-YEAR — 6-HOUR
PRECIPITATION**

APPROVED CHIEF ENGINEER R.E. NO. 8822	DRAWN BY P.A.A.	SHEET NO.
DATE	CHECKED BY	DR. NO.

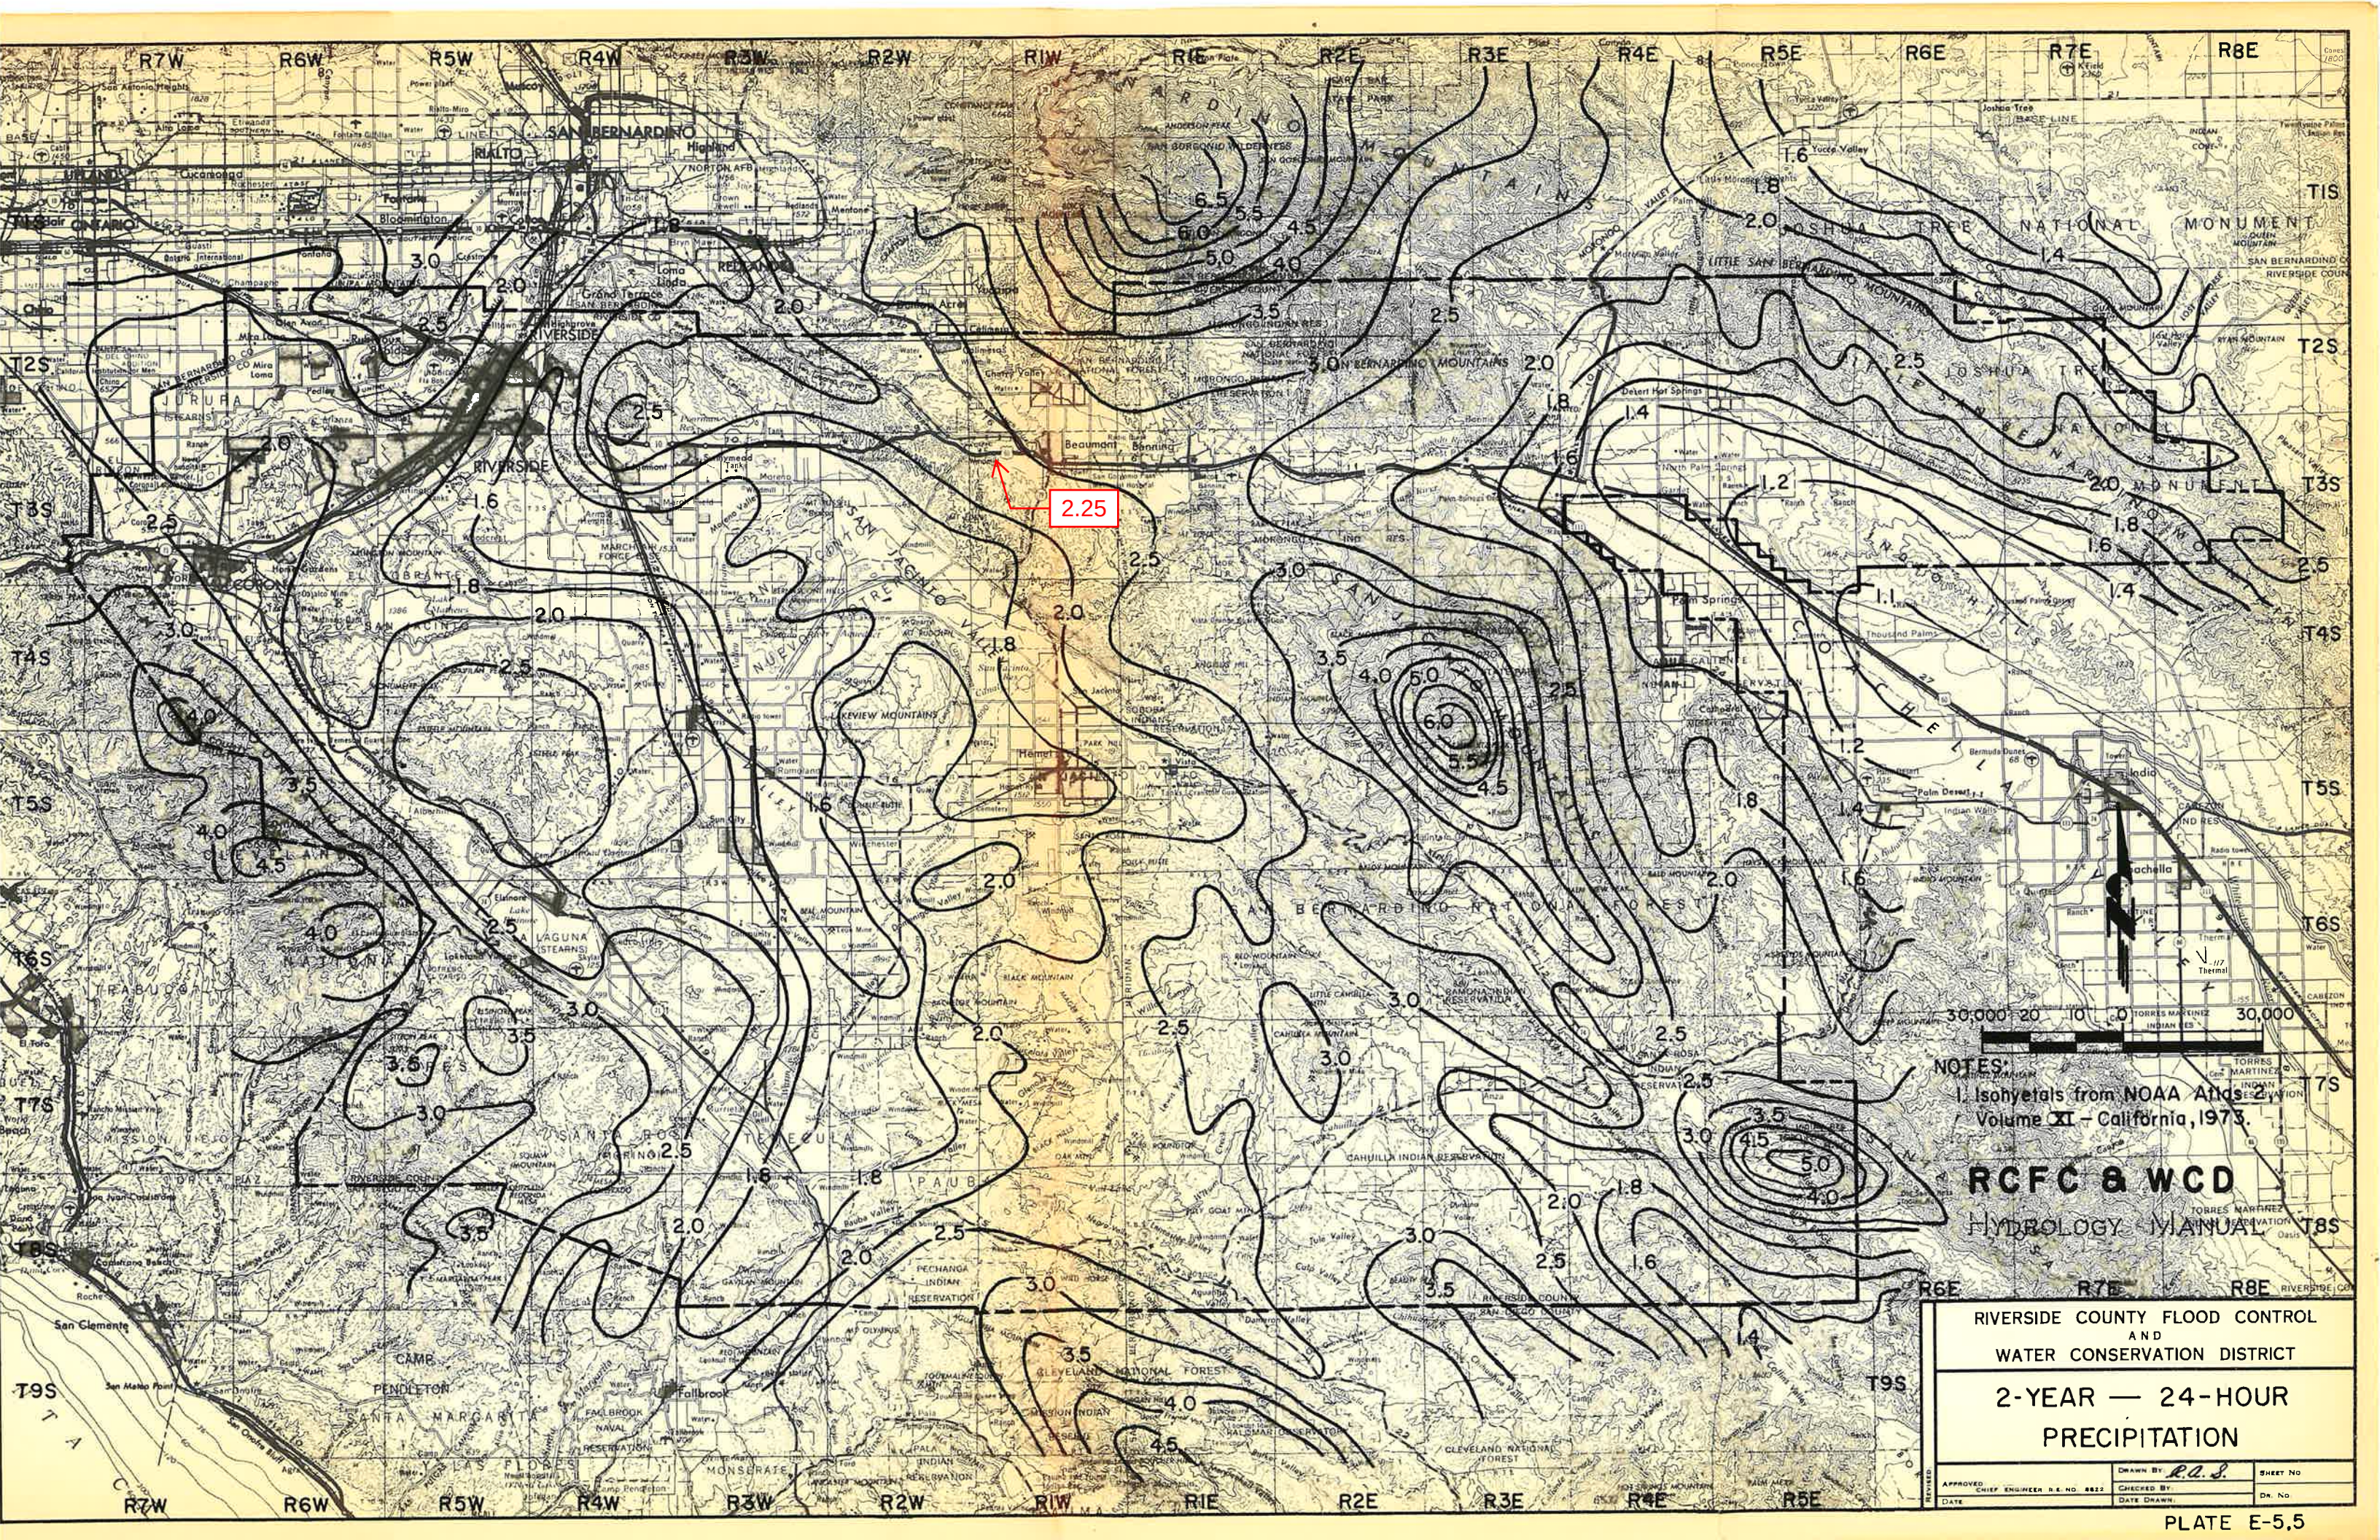

2.25


NOTES:
1. Isohyets from NOAA Atlas
Volume XI - California, 1973.

RCFC & WCD
HYDROLOGY MANUAL

RIVERSIDE COUNTY FLOOD CONTROL
AND
WATER CONSERVATION DISTRICT

2-YEAR — 24-HOUR
PRECIPITATION

APPROVED	CHIEF ENGINEER R.E. NO. 8822	DRAWN BY <i>R.E.S.</i>	SHEET NO.
DATE	CHECKED BY	DATE DRAWN	DR. NO.

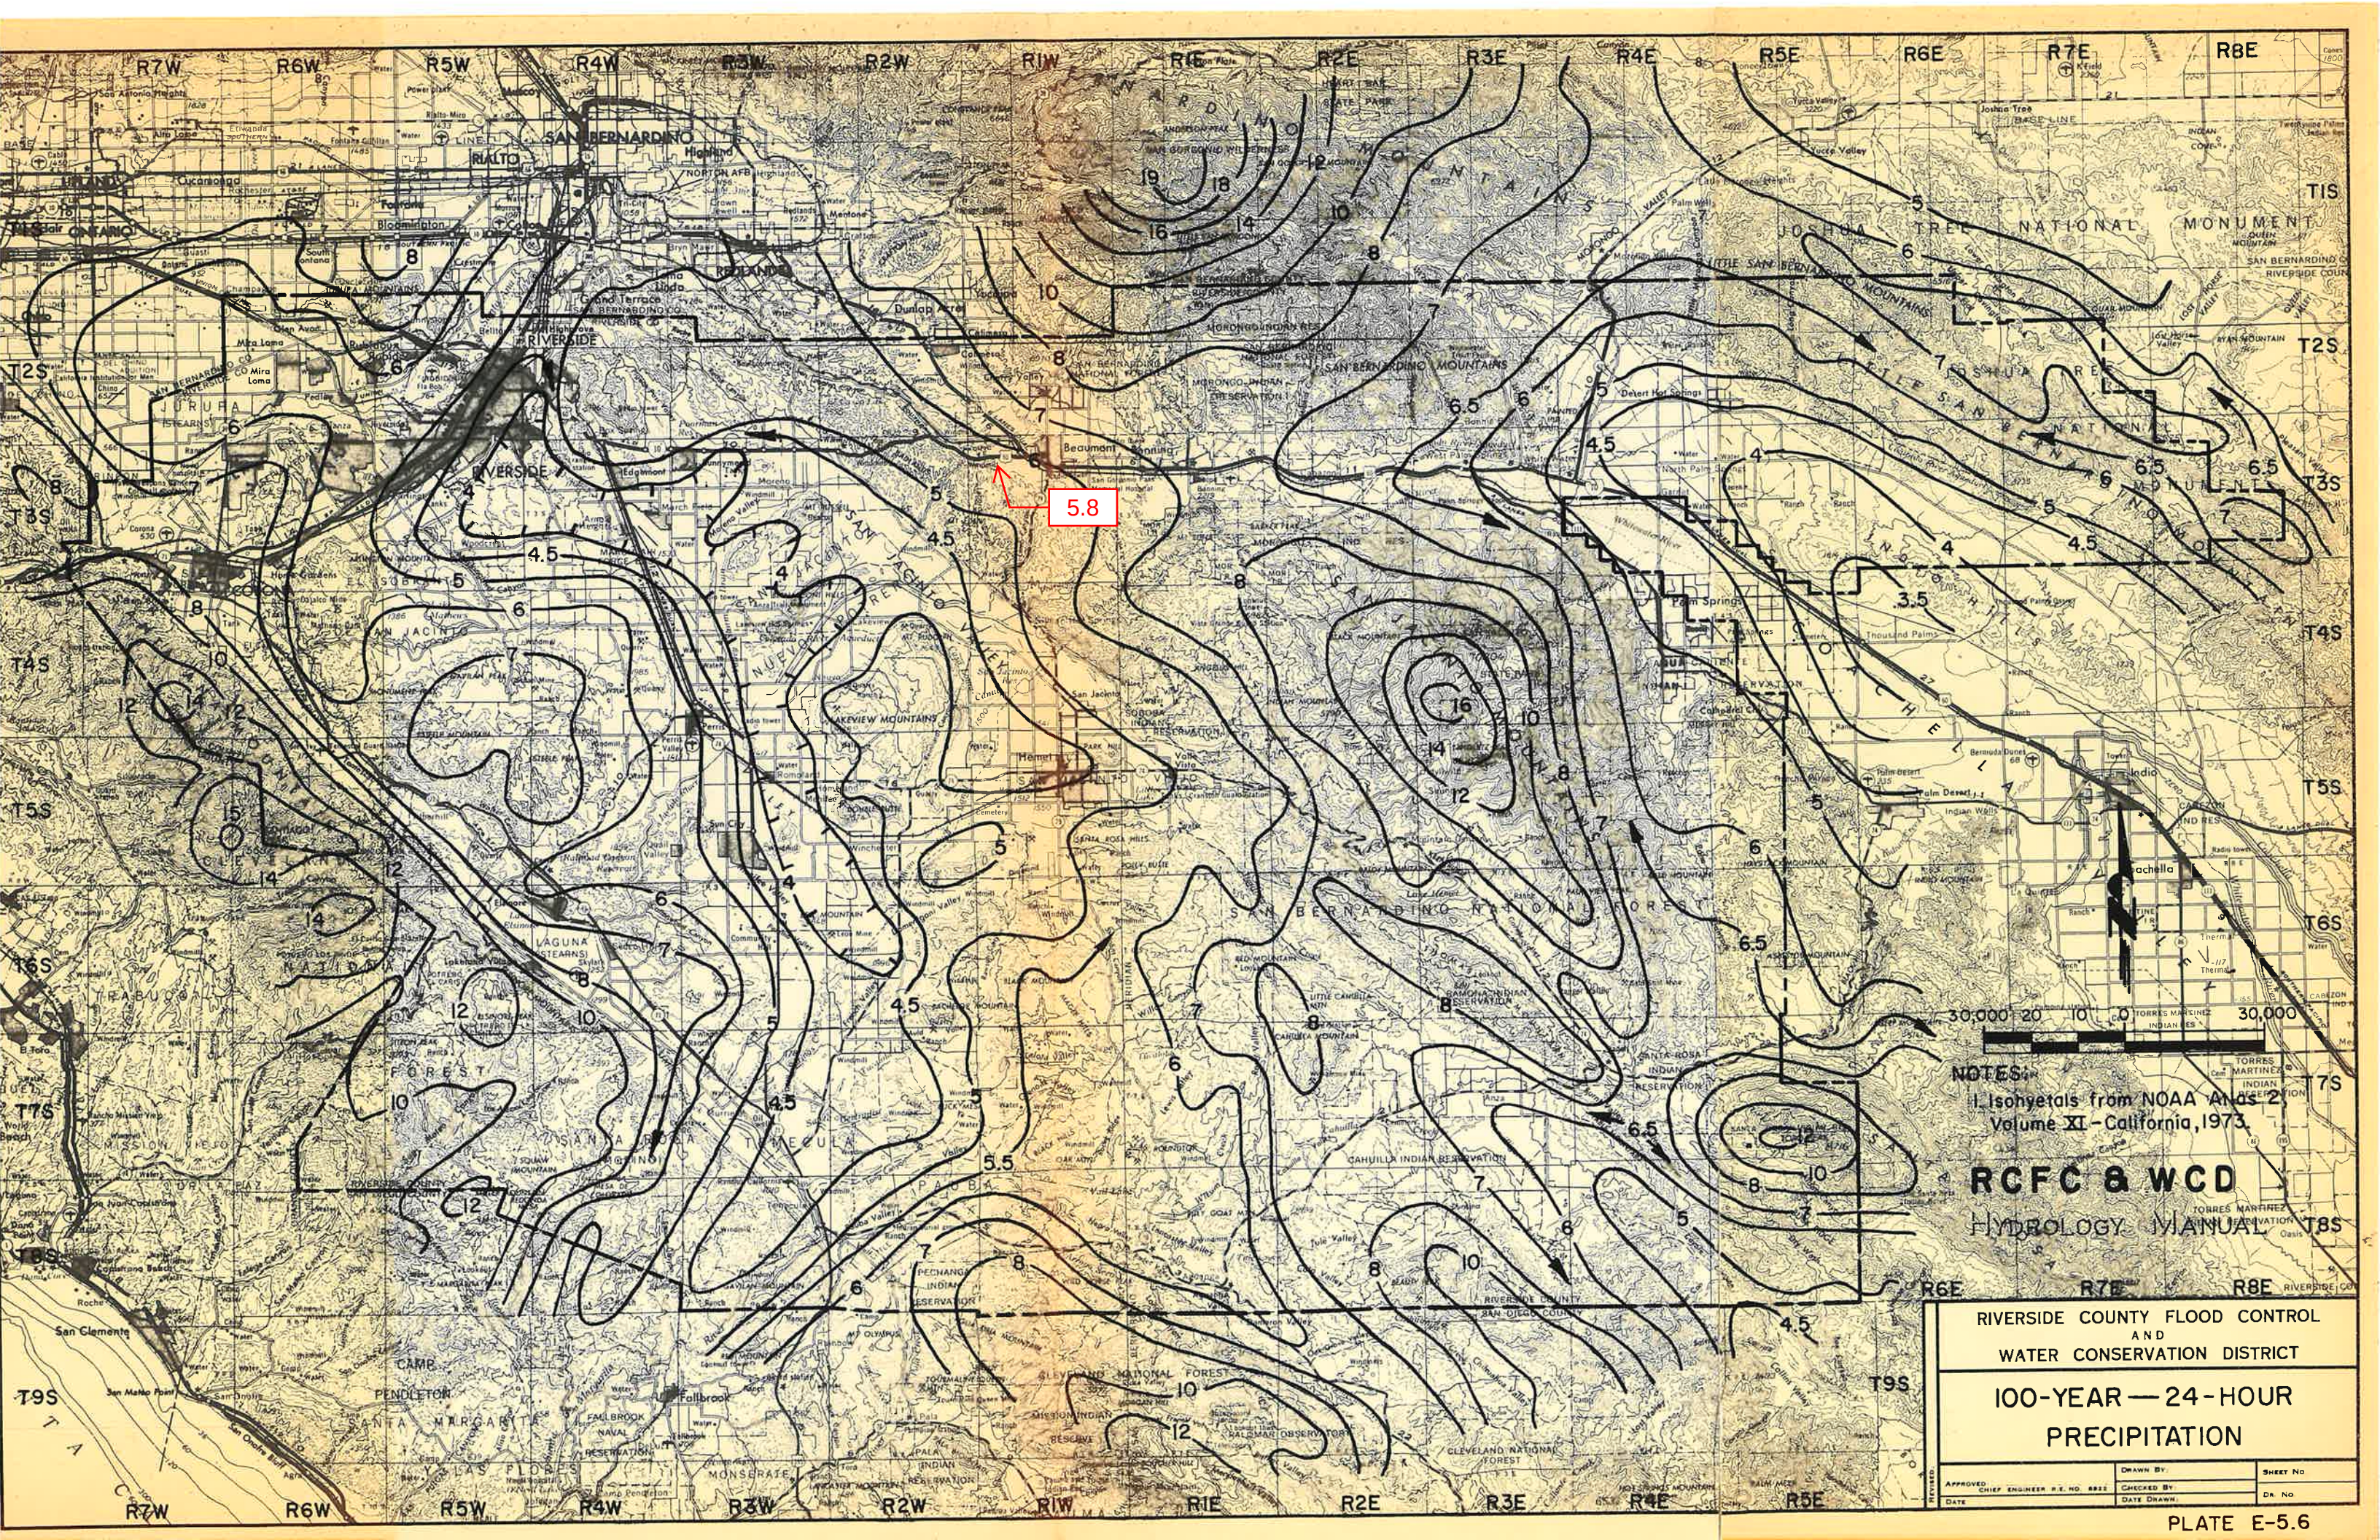

5.8

NOTES:
1. Isohyets from NOAA Atlas 2,
Volume XI - California, 1973.

RCFC & WCD
HYDROLOGY MANUAL

RIVERSIDE COUNTY FLOOD CONTROL
AND
WATER CONSERVATION DISTRICT

**100-YEAR — 24-HOUR
PRECIPITATION**

APPROVED	CHIEF ENGINEER R.E. NO. 8822	DRAWN BY	SHEET NO.
DATE	CHECKED BY	DATE DRAWN	DR. NO.


Appendix H

Reference Plan

CROSSROADS LOGISTICS CENTER

PLOT PLAN No. 04-PP-18

STORM DRAIN IMPROVEMENT PLAN

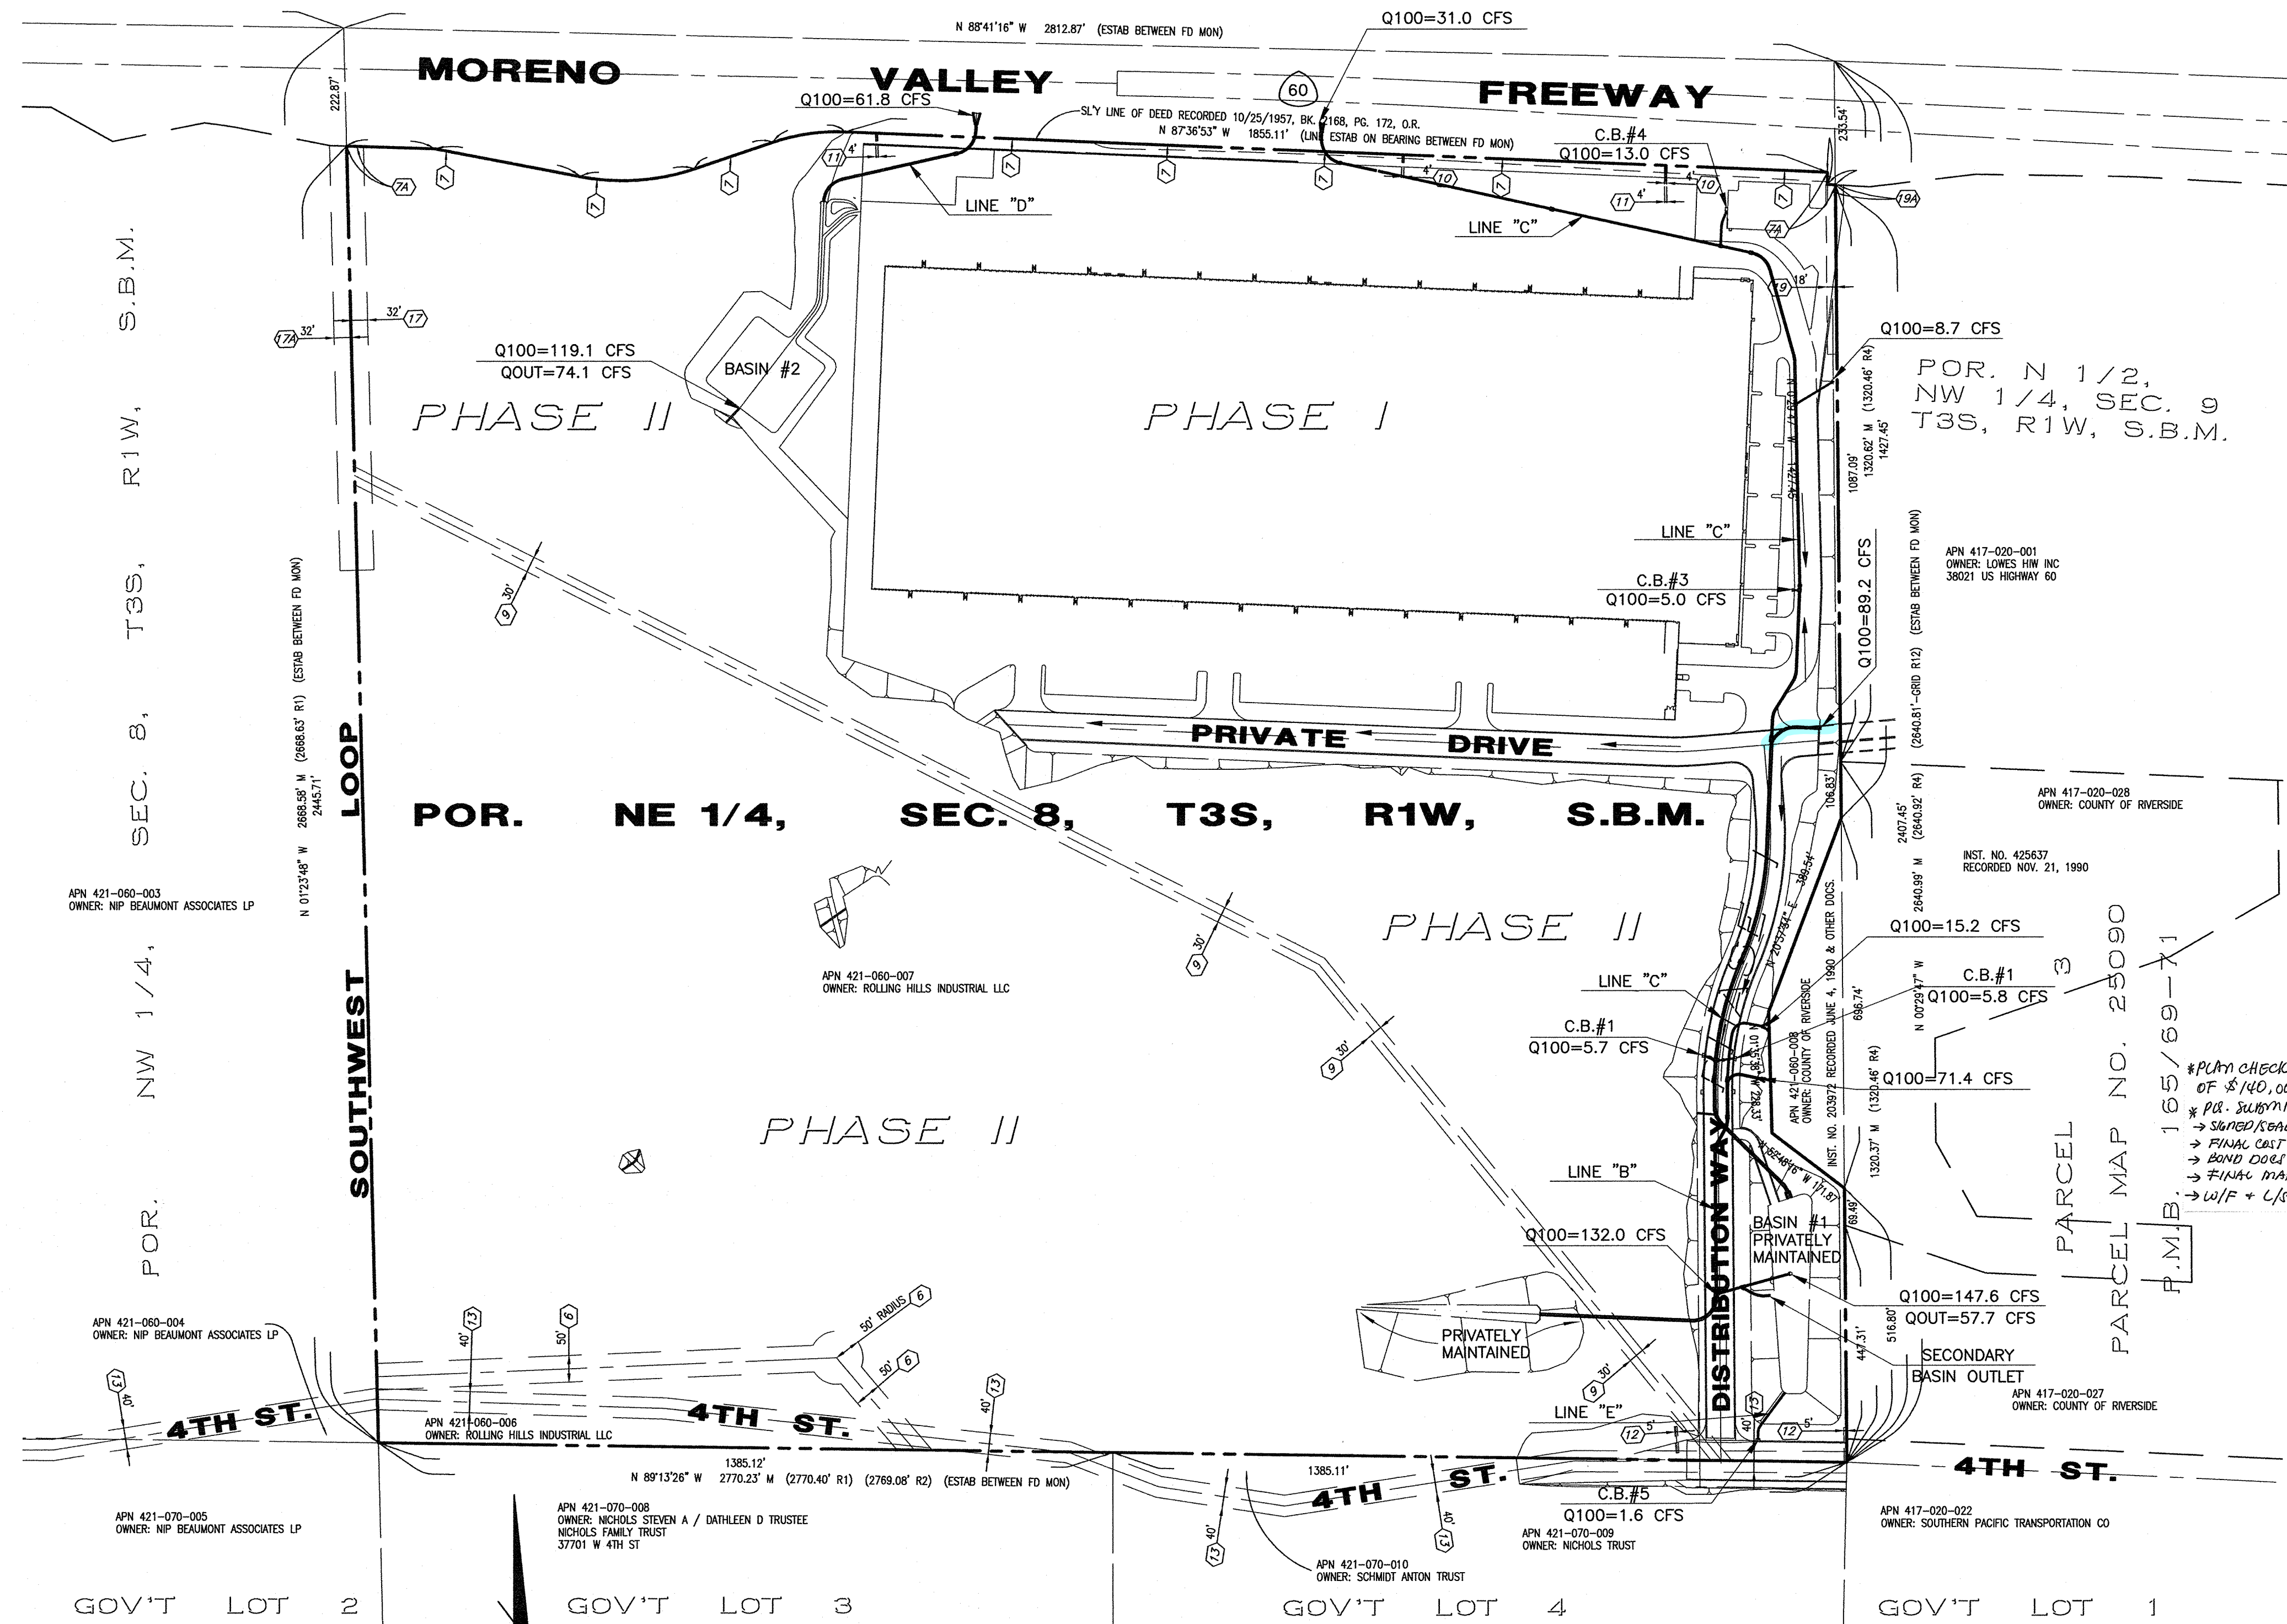

SITE PLAN
SCALE: 1"=200'

TANGENT TABLE:

NUMBER	DISTANCE	BEARING
T1	15.00'	N 86°46'09" W
T2	23.26'	N 00°29'47" W
T3	156.05'	S 71°19'44" W
T4	279.43'	N 79°09'57" W
T5	166.25'	N 88°06'53" W

CURVE TABLE:

NUMBER	DELTA	RADIUS	LENGTH	TANGENT
C1	21°07'38"	375.00'	138.28'	69.69'
C2	29°30'19"	425.00'	218.86'	111.91'

PREPARED FOR: PROLOGIS DEVELOPMENT SERVICES
CONTACT PERSON: FREDERICK SCHUMACHER
PHONE NO. (949) 251-6100

TITLE REPORT:

THE FOLLOWING EASEMENTS, STATEMENTS AND MATTERS AS DISCLOSED IN FIRST AMERICAN TITLE INSURANCE COMPANY PRELIMINARY REPORT, ORDER NO. NCS-116755RIV, DATED AS OF SEPTEMBER 09, 2004.

NO RESPONSIBILITY FOR COMPLETENESS, ACCURACY OR CONTENT OF SAID PRELIMINARY TITLE REPORT IS ASSUMED BY THIS MAP.

(1) INDICATES ITEM NUMBER PER EXCEPTIONS TO COVERAGE OF ABOVE REPORT.
(2) PERTAINS TO TAXES, ASSESSMENTS AND LIEN OF SUPPLEMENTAL TAXES, IF ANY.

(3) PERTAINS TO WATER RIGHTS, CLAIMS OR TITLE TO WATER, WHETHER OR NOT SHOWN BY THE PUBLIC RECORDS.

(4) AN EASEMENT FOR ELECTRIC TRANSMISSION LINE OR LINES CONSISTING OF STEEL OR WOODEN TOWERS OR STEEL OR WOODEN POLES WITH NECESSARY GUYS AND ANCHORS TOGETHER WITH TRANSMISSION, DISTRIBUTION, TELEPHONE AND TELEGRAPH WIRES AND INCIDENTAL PURPOSES IN FAVOR OF METROPOLITAN WATER DISTRICT OF SOUTHERN CALIFORNIA, RECORDED OCTOBER 19, 1933 IN BK. 143 PG. 291, O.R. (EASEMENT PLOTTED HEREON).

(5) PERTAINS TO THE FACT THAT ABUTTER'S RIGHTS OF INGRESS AND EGRESS TO AND FROM THE MORENO VALLEY (STATE 60) FREEWAY ABUTTING SAID LAND HAVE BEEN RELINQUISHED IN THE DOCUMENT RECORDED OCTOBER 25, 1957 IN BK. 2168 PG. 172, O.R. (AT THIS TIME ACCESS STILL EXISTS OVER A PORTION OF THE BOUNDARY OF SAID FREEWAY WITH SAID LAND AND WILL CONTINUE TO EXIST UNTIL SUCH TIME AS A FRONTAGE ROAD IS CONSTRUCTED). (SAID BOUNDARY OF SAID FREEWAY WITH SAID LAND IS PLOTTED HEREON AS 7, EXCEPT FOR THAT PORTION WHERE ACCESS STILL EXISTS. THAT PORTION WHERE ACCESS STILL EXISTS IS PLOTTED HEREON AS 7A).

(6) PERTAINS TO A WAIVER OF ANY CLAIMS FOR DAMAGES TO SAID PROPERTY BY REASON OF THE LOCATION, CONSTRUCTION, LANDSCAPING OR MAINTENANCE OF THE MORENO VALLEY (STATE 60) FREEWAY ADJOINING SAID PROPERTY, AS CONTAINED IN THE DEED TO THE STATE OF CALIFORNIA, RECORDED OCTOBER 25, 1957, BK. 2168 PG. 172, O.R.

(7) AN EASEMENT FOR PIPE LINES AND INCIDENTAL PURPOSES IN FAVOR OF FOUR CORNERS PIPELINE COMPANY, RECORDED NOVEMBER 14, 1957 IN BK. 2177 PG. 572, O.R. (EASEMENT PLOTTED HEREON).

(8) AN EASEMENT FOR TELEPHONE FACILITIES AND INCIDENTAL PURPOSES, IN FAVOR OF CALIFORNIA WATER AND TELEPHONE COMPANY, A CORPORATION, RECORDED AUGUST 13, 1958 IN BK. 2317, PG. 223, O.R. (EASEMENT PLOTTED HEREON).

(9) AN EASEMENT FOR AN ELECTRIC LINE AND INCIDENTAL PURPOSES IN FAVOR OF SOUTHERN CALIFORNIA EDISON COMPANY, A CORPORATION, RECORDED AUGUST 25, 1958 IN BK. 2323, PG. 291, O.R. (EASEMENT PLOTTED HEREON).

(10) AN EASEMENT FOR STUB POLES, GUY WIRES AND ANCHORS AND INCIDENTAL PURPOSES IN FAVOR OF SOUTHERN CALIFORNIA EDISON COMPANY, A CORPORATION, RECORDED JANUARY 21, 1970 AS INST. NO. 6063, O.R. (EASEMENT PLOTTED HEREON).

(11) PERTAINS TO RIGHTS OF THE PUBLIC AS TO ANY PORTION OF THE LAND LYING WITHIN THE AREA COMMONLY KNOWN AS 4TH STREET. (4TH STREET PLOTTED HEREON).

(12) PERTAINS TO CC & R'S AND EASEMENTS IN THE DOCUMENT RECORDED NOVEMBER 28, 1989 AS INST. NO. 414488, O.R. (PLOTTABLE EASEMENTS ARE NOT DESCRIBED IN SAID DOCUMENT).

(13) PERTAINS TO A DOCUMENT ENTITLED "EASEMENT AGREEMENT", EXECUTED BY AND BETWEEN HI-SIXTY ASSOCIATES, L.P., AND THE COUNTY OF RIVERSIDE, RECORDED JUNE 4, 1990 AS INST. NO. 203973, O.R. (EASEMENT NOT PLOTTABLE).

(14) PERTAINS TO A DOCUMENT ENTITLED "RESOLUTION NO. F91-21", RECORDED JUNE 10, 1991 AS INST. NO. 193749, O.R.

(15) PERTAINS TO A DOCUMENT ENTITLED "RECIPROCAL EASEMENT AGREEMENT" EXECUTED BY AND BETWEEN INLAND PACIFIC REAL ESTATE, INC., A CALIFORNIA CORPORATION, AND HI-SIXTY ASSOCIATES L.P., A CALIFORNIA LIMITED PARTNERSHIP RECORDED SEPTEMBER 28, 1992 AS INST. NO. 361272, O.R. A DOCUMENT ENTITLED "REAFFIRMATION AGREEMENT" RECORDED MAY 24, 1994 AS INST. NO. 210792, O.R. (EASEMENT OVER SAID LAND PLOTTED HEREON AS 17). (EASEMENT OVER ADJACENT PROPERTY PLOTTED HEREON AS 17A).

(16) PERTAINS TO A DOCUMENT ENTITLED "HI-SIXTY ASSOCIATES L.P., A CALIFORNIA LIMITED PARTNERSHIP DEVELOPMENT AGREEMENT" RECORDED FEBRUARY 9, 1994 AS INST. NO. 56818, O.R. A DOCUMENT ENTITLED "AMENDMENT AND RESTATEMENT OF DEVELOPMENT AGREEMENT" RECORDED AUGUST 17, 2004 AS INST. NO. 2004-0644858, O.R. (NOT PLOTTABLE).

(17) PERTAINS TO A DOCUMENT ENTITLED "RECIPROCAL EASEMENT AGREEMENT AND DEED" RECORDED MAY 17, 1994 AS INST. NO. 201445, O.R. (HI-SIXTY PROPERTY INGRESS AND EGRESS EASEMENT PLOTTED HEREON AS 19). (DOWLING PROPERTY INGRESS AND EGRESS EASEMENT PLOTTED HEREON AS 19A).

(18) PERTAINS TO A DOCUMENT ENTITLED "REIMBURSEMENT AGREEMENT" RECORDED NOVEMBER 3, 1995 AS INST. NO. 369494, O.R.

(19) PERTAINS TO A DOCUMENT ENTITLED "RESOLUTION NO. 1999-43" RECORDED JANUARY 11, 2000 AS INST. NO. 2000-10972, O.R.


(20) PERTAINS TO THE EFFECT OF A MAP PURPORTING TO SHOW THE LAND AND OTHER PROPERTY, FILED IN BK. 97, PG. 77, RECORD OF SURVEYS.

(21) PERTAINS TO THE EFFECT OF A DEED EXECUTED BY JOHN WESSMAN, A MARRIED MAN AS HIS SOLE AND SEPARATE PROPERTY TO JOHN WESSMAN, TRUSTEE OF THE WESSMAN FAMILY TRUST DATED NOVEMBER 16, 1998, RECORDED JANUARY 14, 2002 AS INST. NO. 2002-022293, O.R. AT THE DATE OF RECORDING OF THE DOCUMENT, THE GRANTOR HAD NO RECORD INTEREST IN THE LAND.

(22) PERTAINS TO A DEED OF TRUST RECORDED JANUARY 14, 2002 AS INST. NO. 2002-022295, O.R. ASSIGNMENT OF RENTS RECORDED JANUARY 14, 2002 AS INSTRUMENT NO. 2002-022296, O.R.


(23) PERTAINS TO A DEED OF TRUST RECORDED JULY 6, 2004 AS INST. NO. 2004-0521294, O.R.

(24) PERTAINS TO RIGHTS OF PARTIES IN POSSESSION.

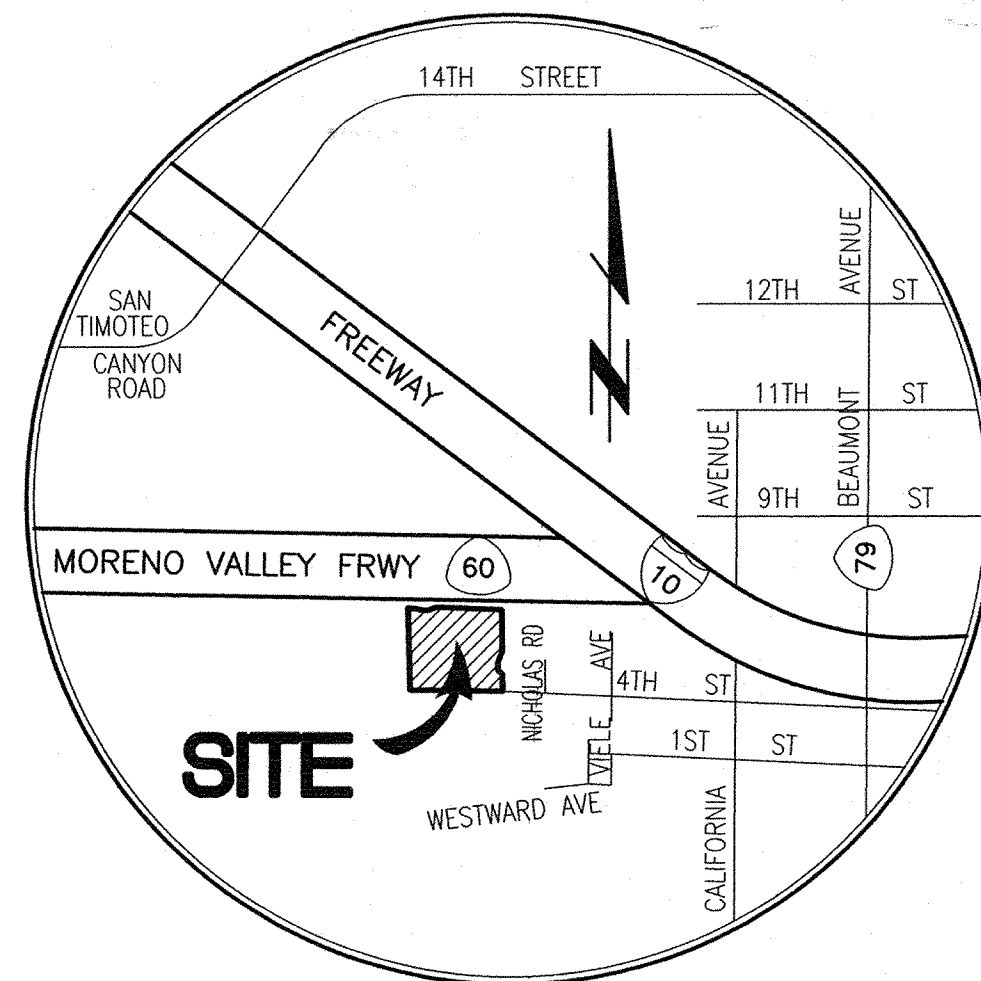

VICINITY MAP

N.T.S.

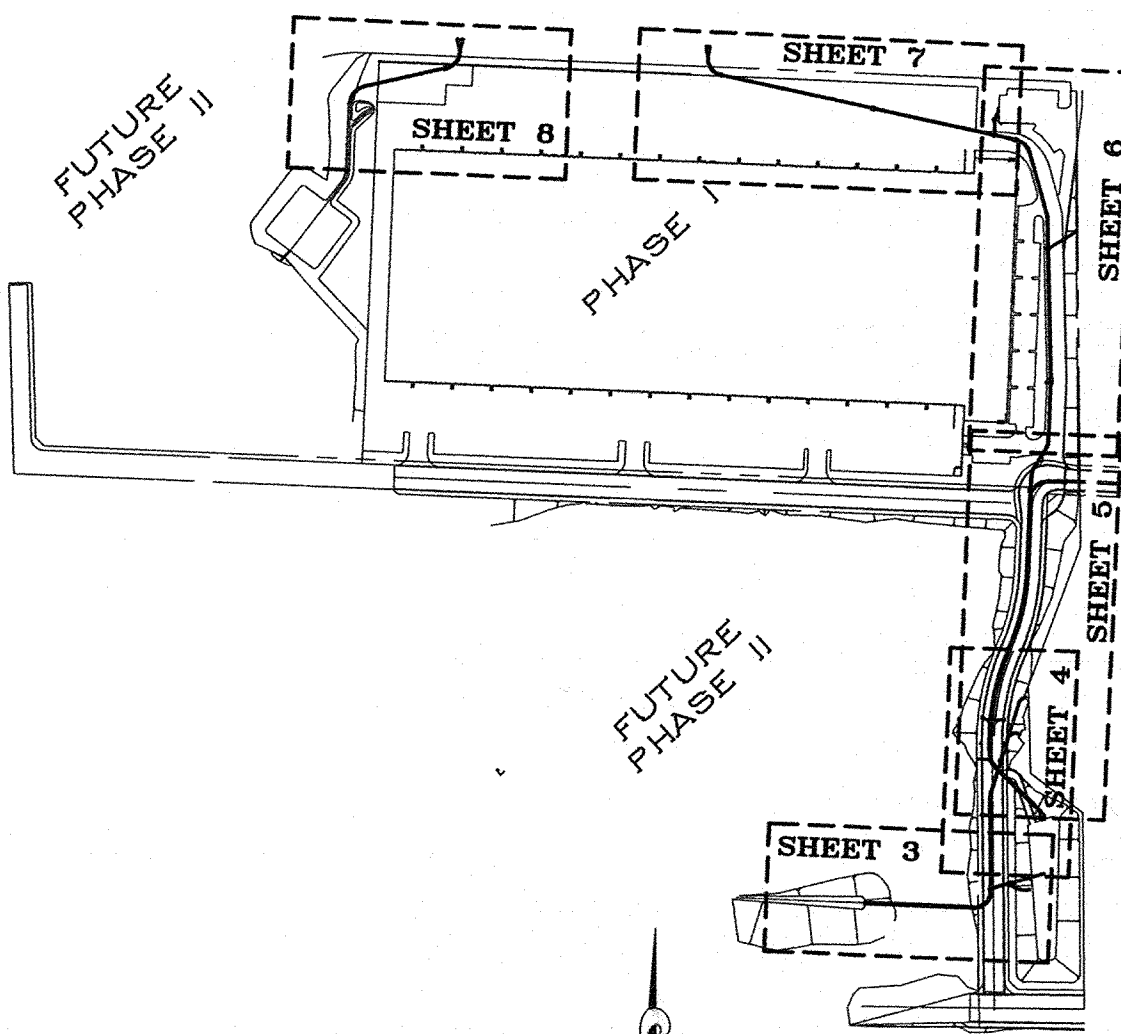

SHEET INDEX

N.T.S.

Last Update: 10/18/06
N:\2004\Storm drain\SD-SHT1.dwg

BASIS OF BEARING								REVIEWED BY: <u>[Signature]</u> DATE <u>10/25/06</u>				PREPARED BY:		CITY OF BEAUMONT		SHEET	
THE BEARINGS SHOWN HEREON ARE BASED ON THE NORTH LINE OF THE NORTHWEST 1/4 OF SECTION 8, TOWNSHIP 3 SOUTH, RANGE 1 WEST, SAN BERNARDINO MERIDIAN, BEING N 89°00'52" W AS PER RECORD OF SURVEY R.S.B. 85 / 20-25, RECORDS OF COUNTY OF RIVERSIDE, STATE OF CALIFORNIA.		1"=40'						STAFF ENGINEER				CIVIL ENGINEERING • LAND SURVEYING 14349 FIRESTONE BOULEVARD LA MIRADA, CALIFORNIA 90838 (916)492-4911 FAX(714)321-1173		STORM DRAIN IMPROVEMENT PLAN		1	
BENCHMARK: U.S.C. & G.S. BENCHMARK No. 0 71 (RIVERSIDE COUNTY DESIGNATION 603-89-80) 0.8 MILES WEST ALONG THE SOUTHERN PACIFIC RAILROAD FROM THE STATION AT BEAUMONT, AT THE U.S. HWY. BRIDGE OVER THE RAILROAD, SET VERTICALLY IN THE NORTHWEST CORNER, 5.3 FT. SOUTHWEST OF THE SOUTHWEST CORNER OF THE SOUTHWEST TRACK AND 2.4 FT. ABOVE THE GROUND. THIS MARK HAS BEEN HAMMERED AND BATTERED BUT IS STILL SOLID. THE RAIL BED HAS BEEN WIDENED AND IS NOW DOUBLE TRACKED. ELEVATION = 2523.981 (NGVD 29 DATUM - 1970 ADJ.)		DESIGNED B.W.		DRAWN B.W.								R.C.E. NO. 56155 Exp. 12-31-06		BEAUMONT LOGISTIC CENTER		OF 9	
CHECKED R.S.		APPROVED						ADMINISTRATIVE ENGINEER <u>[Signature]</u>				DATE <u>11/28/06</u>		REINHARD STENZEL R.C.E. NO. 56155		TITLE SHEET	
REV.		BY		REVISION DESCRIPTION		APPV'D		DATE		CIVIL STATE OF CALIFORNIA		DATE: <u>10-18-06</u> EXPIRES 12-31-06					
										CITY OF BEAUMONT PUBLIC WORKS DEPT., ENGINEERING DIVISION							

1. THE CONTRACTOR SHALL CONSTRUCT THE DRAINAGE IMPROVEMENT SHOWN ON THE DRAWINGS IN CONFORMANCE WITH THE REQUIREMENTS OF THE CITY OF BEAUMONT RECENT EDITION, AND IN CONFORMANCE WITH THE REQUIREMENTS OF THE BEAUMONT DRAINAGE MANAGEMENT PLAN.
2. THE CONTRACTOR IS REQUIRED TO CONTACT ALL UTILITY AGENCIES REGARDING TEMPORARY SUPPORT AND SHORING REQUIREMENTS FOR THE VARIOUS UTILITIES SHOWN IN THE PLANS.
3. CONSTRUCTION INSPECTION WILL BE PERFORMED BY CITY OF BEAUMONT. CONTACT (951) 769-8520. THE CITY MUST BE NOTIFIED ONE WEEK PRIOR TO CONSTRUCTION.
4. ALL STATIONING REFERS TO THE CENTERLINE OR CONSTRUCTION UNLESS OTHERWISE NOTED.
5. STATIONING FOR LATERALS AND CONNECTOR PIPE REFER TO THE CENTERLINE-CENTERLINE-INTERSECTION STATION.
6. FORTY-EIGHT HOURS BEFORE EXCAVATION CALL UNDERGROUND SERVICE ALERT 1-800-227-2800.
7. ALL CROSS SECTIONS ARE TAKEN LOOKING UPSTREAM.
8. ELEVATIONS AND LOCATIONS OF UTILITIES SHOWN ARE APPROXIMATE UNLESS OTHERWISE NOTED. ALL UTILITIES SHOWN ARE TO BE PROTECTED IN PLACE UNLESS OTHERWISE NOTED.
9. OPENINGS RESULTING FROM THE CUTTING OR PARTIAL REMOVAL OF EXISTING CULVERTS PIPES OR SIMILAR STRUCTURES TO BE ABANDONED SHALL BE SEALED WITH 6 INCHES OR CLASS "B" CONCRETE.
10. PIPE CONNECTED TO THE MAINLINE PIPE SHALL CONFORM TO JUNCTION STRUCTURE NO 4 (J5 229) UNLESS OTHERWISE NOTED.
11. PIPE BEDDING SHALL CONFORM TO R.C.F.D. & W.C.D. STD. DWG. M 815
12. 'V' IS THE DEPTH OF INLET AT THE CATCH BASIN MEASURED FROM THE TOP OR THE CURB TO THE INVERT OR CONNECTOR PIPE.
13. ALL CURBS, GUTTERS, SIDEWALKS, DRIVEWAYS, AND OTHER EXISTING IMPROVEMENTS TO BE RECONSTRUCTED IN KIND PER LATEST COUNTY STANDARD AND AT THE SAME ELEVATION AND LOCATION AS THE EXISTING IMPROVEMENTS UNLESS OTHERWISE NOTED. FOR PAVEMENT OVERLAY, 0.10" MIN. FOR FULL LANE WIDTH IS REQUIRED.
14. HYDRAULIC GRADE LINES SHOWN IN PROFILES ARC FOR 100 YEAR FREQUENCY FLOWS. UNLESS OTHERWISE NOTED.
15. THE CONTRACTOR SHALL COMPLY WITH THE STATE AND LOCAL SAFETY CODES DURING THE PROGRESS OF WORK.
16. THE CONTRACTOR SHALL MAINTAIN ADJACENT STREETS IN NEAT, SAFETY, CLEAN AND SANITARY CONDITION AT ALL TIMES AND TO THE SATISFACTION OF THE CITY INSPECTOR. THE ADJACENT STREETS SHALL BE KEPT CLEAN OF DEBRIS WITH DUST AND OTHER NUISANCE BEING CONTROLLED AT ALL TIMES. THE DEVELOPER SHALL BE RESPONSIBLE FOR ANY CLEAN UP ON ADJACENT STREETS AFFECTED BY HIS CONSTRUCTION. METHOD OR STREET CLEANING SHALL BE DRY SWEEPING OF ALL PAVED AREAS.

THE EXISTENCE AND LOCATION OF ANY UNDERGROUND PIPES OR STRUCTURES SHOWN ON THESE PLANS ARE OBTAINED BY A SEARCH OF AVAILABLE DATA. TO THE BEST OF OUR KNOWLEDGE THERE ARE NO EXISTING UTILITIES EXCEPT AS SHOWN ON THESE PLANS. THE CONTRACTOR IS REQUIRED TO TAKE PRECAUTIONARY MEASURES TO PROTECT THE UTILITIES SHOWN AND ANY OTHER LINES OR STRUCTURES NOT SHOWN ON THESE PLANS.

ALL CONTRACTORS AND SUBCONTRACTORS PERFORMING WORK SHOWN ON OR RELATED TO THESE PLANS SHALL CONDUCT THEIR OPERATIONS SO THAT ALL EMPLOYEES ARE PROVIDED A SAFE PLACE TO WORK AND THE PUBLIC IS PROTECTED. THEY MUST OBEY THE OCCUPATIONAL SAFETY AND HEALTH REGULATIONS OF THE U.S. DEPARTMENT OF LABOR AND CALIFORNIA STATE INDUSTRIAL RELATIONS "CONSTRUCTION AND SAFETY ORDERS" AND KEEP THE ENGINEER HARMLESS FROM ANY PROBLEMS.

1. THE LOCATIONS OF EXISTING UNDERGROUND PIPELINE SHOWN HEREON WERE OBTAINED FROM AVAILABLE RECORDS. THEIR EXACT LOCATIONS AND DEPTHS ARE NOT KNOWN. THERE MAY BE OTHER LINES NOT OF RECORD, THE CONTRACTOR SHALL BE RESPONSIBLE TO THOROUGHLY RELOCATE ALL EXISTING UNDERGROUND PIPELINES PRIOR TO DOING ANY WORK.
2. THE CONTRACTOR SHALL PROTECT ALL EXISTING UNDERGROUND PIPELINES DURING CONSTRUCTION. WHEN A PIPELINE IS FOUND TO INTERFERE WITH THE PROPOSED CONSTRUCTION, THE CONTRACTOR SHALL NOTIFY THE OWNER OF THE PIPE AND:
 - (A) WHEN THE PIPE IS DETERMINED TO BE ACTIVE, CONTRACTOR SHALL REQUEST THE OWNER TO RELOCATE THE LINE AND COORDINATE HIS WORK WITH RELOCATION.
 - (B) WHEN THE PIPELINE IS DETERMINED ABANDONED, THE CONTRACTOR SHALL REMOVE THE ABANDONED LINE IN CONFORMANCE WITH THE REQUIREMENTS OF THE CITY OF CARSON BUILDING OFFICIAL.
3. IN THE EVENT THE OWNER OF THE PIPELINE CANNOT BE DETERMINED, THE CONTRACTOR SHALL RELOCATE THE LINE OR ABANDON OR RELOCATE THE LINE IF ACTUALLY TO BE RELOCATED. THE CONTRACTOR SHALL SUBMIT DETAILS OR RELOCATION TO CITY ENGINEER FOR APPROVAL.

I HEREBY DECLARE THAT IN MY PROFESSIONAL OPINION, THE DESIGN OF THE IMPROVEMENTS AS SHOWN ON THESE PLANS COMPLIES WITH THE CURRENT PROFESSIONAL STANDARDS AND PRACTICES. IN MY CAPACITY AS ENGINEER IN RESPONSIBLE CHARGE OF THE DESIGN OF THESE IMPROVEMENTS, I ACCEPT FULL RESPONSIBILITY FOR SUCH DESIGN. I UNDERSTAND AND ACKNOWLEDGE THAT THE PLAN CHECK OF THESE PLANS BY THE CITY OF BEAUMONT IS A REVIEW FOR THE LIMITED PURPOSES OF ENSURING THAT THE PLANS COMPLY WITH ALL PRECEDENT AND OTHER APPLICABLE CODES AND ORDINANCES. THE PLAN REVIEW PROCESS IS NOT A DETERMINATION OF THE TECHNICAL ADEQUACY OF THE DESIGN OF THE IMPROVEMENTS. SUCH PLAN CHECK DOES NOT THEREFORE RELIEVE ME OF MY DESIGN RESPONSIBILITY.

AS THE ENGINEER OF RECORD, I AGREE TO DEFEND AND INDEMNIFY THE CITY OF BEAUMONT, ITS OFFICERS, ITS AGENTS, AND ITS EMPLOYEES FROM ANY AND ALL LIABILITY, CLAIMS, DAMAGES, OR INJURIES TO ANY PERSON OR PROPERTY ARISING FROM NEGLIGENT ACTS, ERRORS OR OMISSIONS OF THE ENGINEER OF RECORD, HIS EMPLOYEES, HIS AGENTS OR HIS CONSULTANTS.

- 1 CONSTRUCT CURB INLET CATCH BASIN PER COUNTY OF RIVERSIDE
STD. NO. 300(A), W PER PLAN.
- 2 CONSTRUCT GUTTER DEPRESSION FOR CUP OPENING CATCH BASIN
PER COUNTY OF RIVERSIDE STD. NO. 311.
- 3 CONSTRUCT MANHOLE PER A.P.W.A. STD. PLAN NO. 320-1.
- 4 CONSTRUCT HEADWALL PER CALTRANS STD. PLAN NO D89.
- 5 CONSTRUCT CONCRETE COLLAR PER A.P.W.A. STD. PLAN NO. 380-3.
- 6 CONSTRUCT 18" R.C.P., D PER PLAN.
- 7 CONSTRUCT 24" R.C.P., D PER PLAN.
- 8 CONSTRUCT 30" R.C.P., D PER PLAN.
- 9 CONSTRUCT 36" R.C.P., D PER PLAN.
- 10 CONSTRUCT 42" R.C.P., D PER PLAN.
- 11 CONSTRUCT JUNCTION STRUCTURE #6 PER RIVERSIDE COUNTY FLOOD
CONTROL DISTRICT STD. PLAN NO. JS231.
- 12 CONSTRUCT 54" R.C.P., D PER PLAN.
- 13 CONSTRUCT INLET TYPE X PER RIVERSIDE COUNTY FLOOD CONTROL DISTRICT
STD. PLAN NO. CB108, MODIFIED PER DETAIL ON SHT. NO. 9.
- 14 CONSTRUCT MANHOLE PER A.P.W.A. STD. PLAN NO. 322-1.
- 15 CONSTRUCT JUNCTION STRUCTURE PER A.P.W.A. STD. PLAN NO. 340-1.
- 16 CONSTRUCT HEADWALL PER CALTRANS STD. DWG. D86B.
- 17 CONSTRUCT TRANSITION STRUCTURE #1 PER R.C.F.C.&W.C.D. STD. DWG. TS301.
- 18 SEAL END OF PIPE PER DETAIL ON SHT. NO. 9.
- 19 CONSTRUCT MANHOLE PER A.P.W.A. STD. PLAN NO. 321-1.
- 20 CONSTRUCT JUNCTION STRUCTURE PER A.P.W.A. STD. PLAN NO. 332-1.
- 21 CONSTRUCT JUNCTION STRUCTURE PER A.P.W.A. STD. PLAN NO. 331-1.
- 22 CONSTRUCT SAFETY LEDGE PER A.P.W.A. STD. PLAN NO. 330-1.
- 23 CONSTRUCT 12" H.D.P.E. N-12 PIPE.
- 24 CONSTRUCT GRATE INLET PER A.P.W.A. STD. PLAN NO. 304-2. SEE
DETAIL ON SHT. NO. 9.
- 25 CONSTRUCT MONOLITHIC CONNECTION PER A.P.W.A. STD. PLAN NO. 308-1.
- 26 INSTALL 3' THICK 1/4 TON GROUTED RIPRAP.
- 27 CONSTRUCT PIPE ANCHOR PER A.P.W.A. STD. PLAN NO. 221-1.
NOTE: PIPE ANCHORS ARE REQUIRED AT 7' INTERVALS
WHEN SLOPE EXCEEDS 5:1 (20%)



2 EA.
2 EA.
7 EA.
1 EA.
5 EA.
371 L.F.
152 L.F.
1035 L.F.
1349 L.F.
496 L.F.
2 EA.
1268 L.F.
1 EA.
2 EA.
2 EA.
2 EA.
2 EA.
2 EA.
2 EA.
3 EA.
1 EA.
2 EA.
243 L.F.
6 EA.
2 EA.
1400 C.F.
14 EA.

	EXIST. FIRE HYDRANT		EXIST. CABLE TV CONDUIT
	EXIST. WATER METER		EXIST. EDGE OF A.C. PAVEMENT
	EXIST. WATER VALVE		EXIST. CURB AND GUTTER
	EXIST. GAS VALVE		EXIST. SANITARY SEWER
	GUY WIRE/DEADMAN		EXIST. STORM DRAIN
	EXIST. POWER POLE		EXIST. GAS LINE
	EXIST. TRAFFIC SIGNAL		EXIST. TELEPHONE CONDUIT
	EXIST. CROSSWALK SIGNAL		EXIST. WATER LINE
	STREET LIGHTING BOX		EXIST. CONTOUR
	EXIST. STREET LIGHT		NEW PIPE LINE
	EXIST. STORMDRAIN MANHOLE		PROPERTY LINE
	EXIST. SEWER MANHOLE		NEW FIRE HYDRANT
	EXIST. VAULT		NEW WATER METER
	EXIST. SIGN		NEW WATER VALVE
	TREE		NEW THRUST BLOCK
	EXIST. TRAFFIC SIGNAL BOX		NEW SEWER MANHOLE
	EXIST. GAS METER		NEW SEWER CLEAN OUT
	EXIST. MAIL BOX		NEW SEWER MANHOLE
	EXIST. TELEPHONE MANHOLE		NEW CATCH BASIN
			CONSTRUCTION NOTES BUBBLE
			PROPOSED CONTOUR

[illegible]



Last Update: 10/18/06
N:\2524\Storm drain\SD-SHT2.dwg

1586

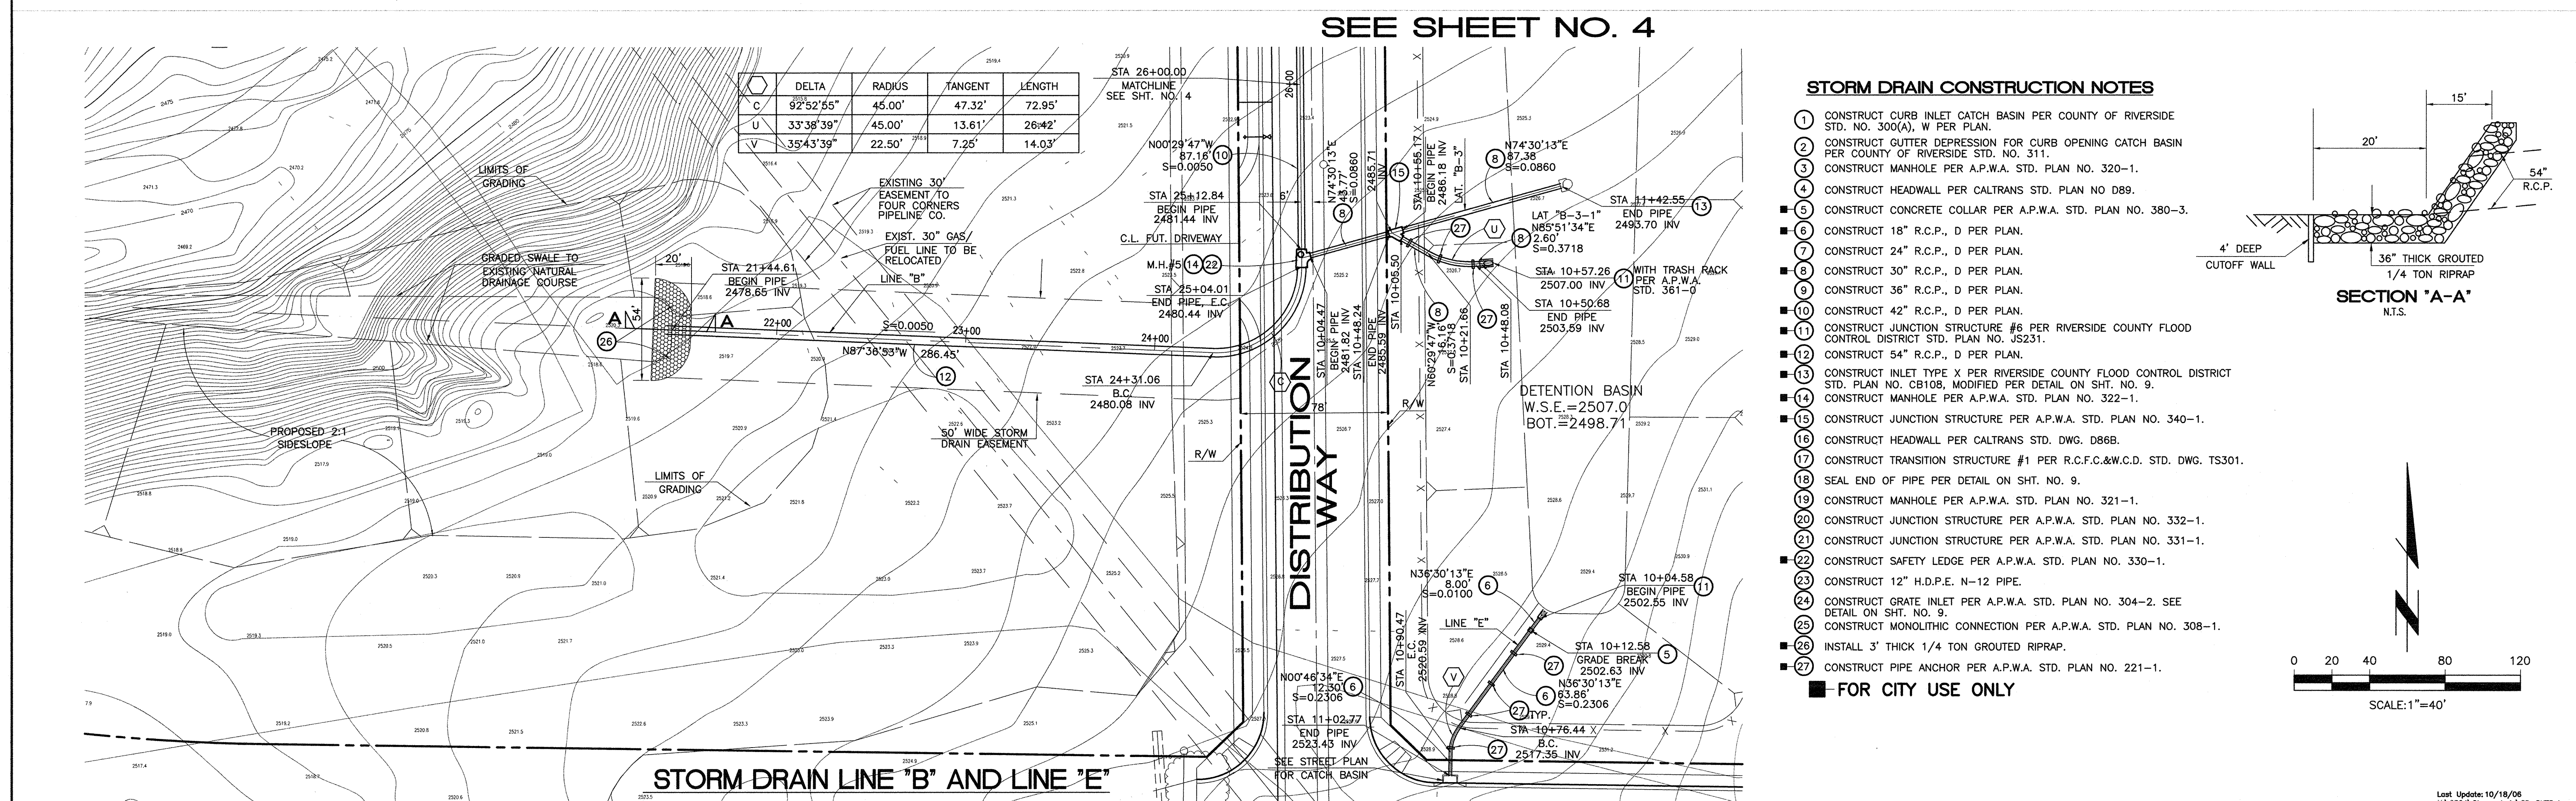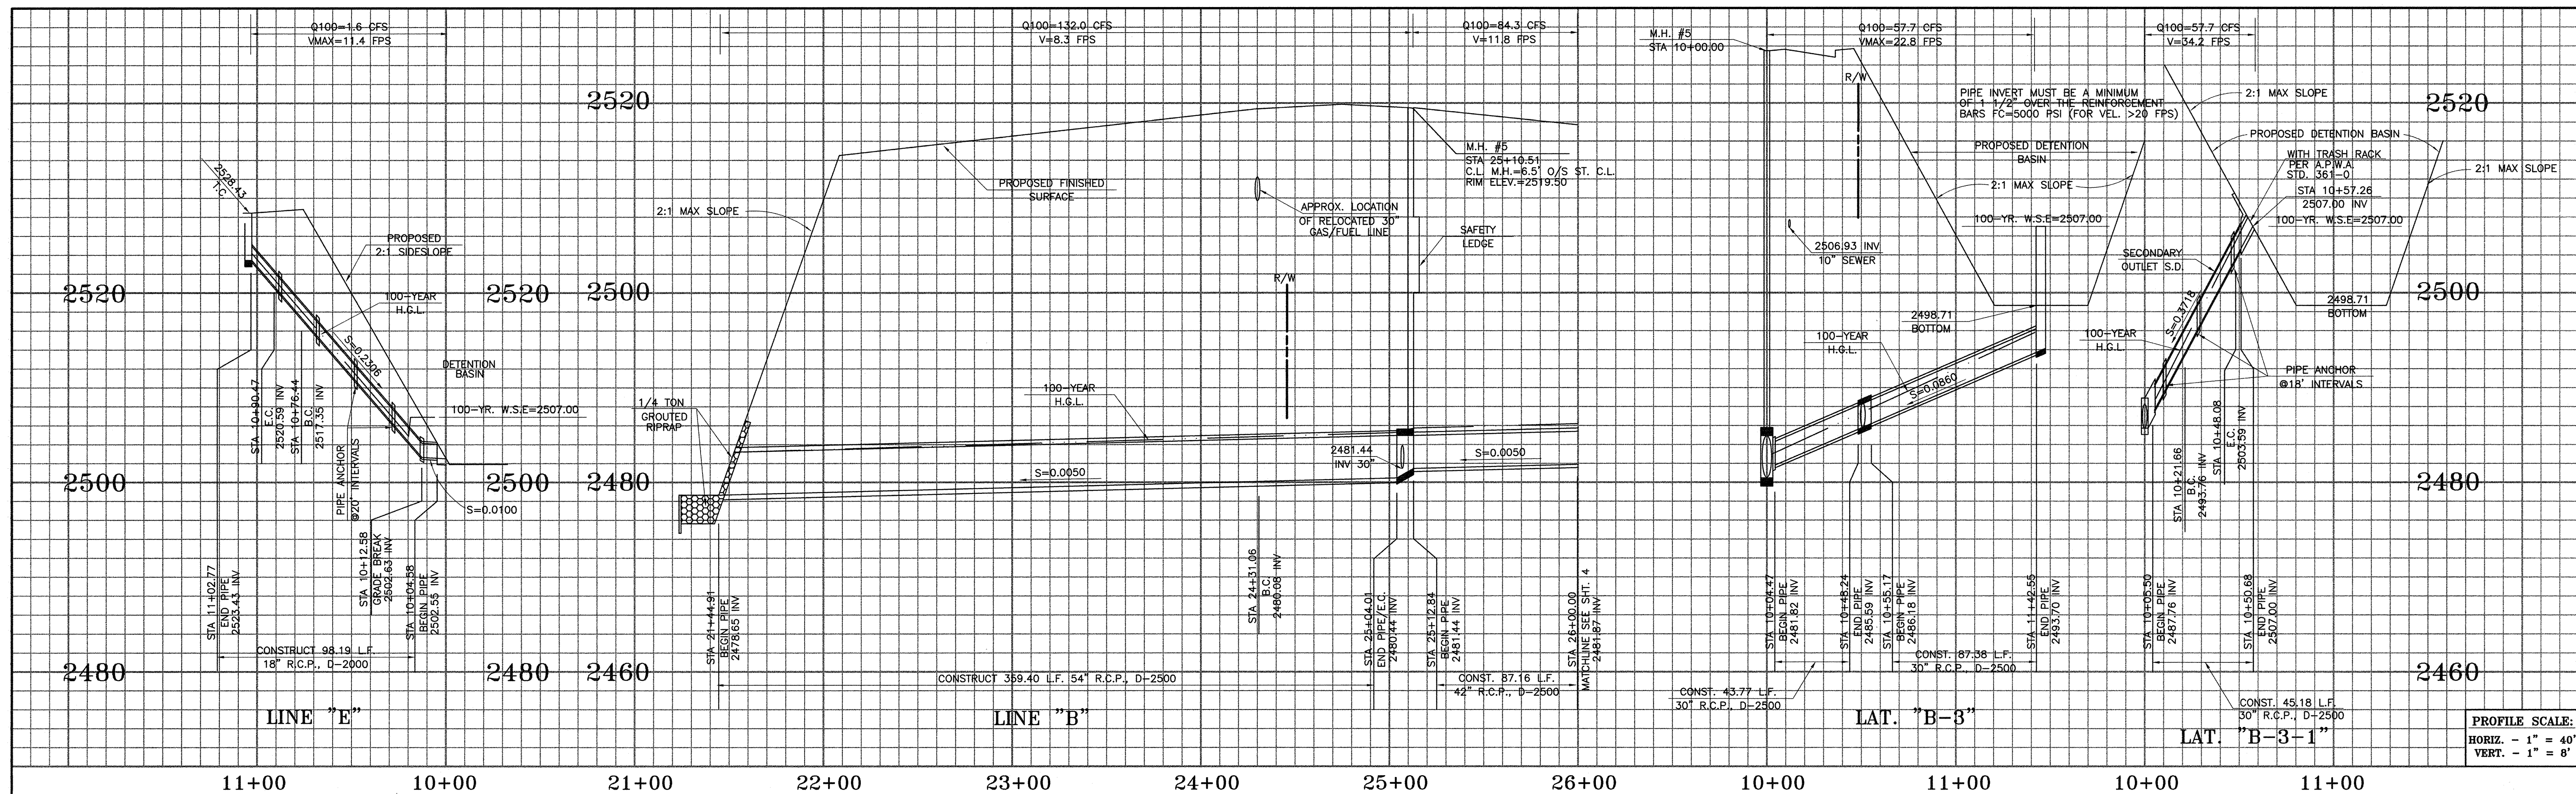


STORM DRAIN CONSTRUCTION NOTES


1. CONSTRUCT CURB INLET CATCH BASIN PER COUNTY OF RIVERSIDE STD. NO. 300(A), W PER PLAN.
2. CONSTRUCT GUTTER DEPRESSION FOR CURB OPENING CATCH BASIN PER COUNTY OF RIVERSIDE STD. NO. 311.
3. CONSTRUCT MANHOLE PER A.P.W.A. STD. PLAN NO. 320-1.
4. CONSTRUCT HEADWALL PER CALTRANS STD. PLAN NO D89.
5. CONSTRUCT CONCRETE COLLAR PER A.P.W.A. STD. PLAN NO. 380-3.
6. CONSTRUCT 18" R.C.P., D PER PLAN.
7. CONSTRUCT 24" R.C.P., D PER PLAN.
8. CONSTRUCT 30" R.C.P., D PER PLAN.
9. CONSTRUCT 36" R.C.P., D PER PLAN.
10. CONSTRUCT 42" R.C.P., D PER PLAN.
11. CONSTRUCT JUNCTION STRUCTURE #6 PER RIVERSIDE COUNTY FLOOD CONTROL DISTRICT STD. PLAN NO. JS231.
12. CONSTRUCT 54" R.C.P., D PER PLAN.
13. CONSTRUCT INLET TYPE X PER RIVERSIDE COUNTY FLOOD CONTROL DISTRICT STD. PLAN NO. CB108, MODIFIED PER DETAIL ON SHT. NO. 9.
14. CONSTRUCT MANHOLE PER A.P.W.A. STD. PLAN NO. 322-1.
15. CONSTRUCT JUNCTION STRUCTURE PER A.P.W.A. STD. PLAN NO. 340-1.
16. CONSTRUCT HEADWALL PER CALTRANS STD. DWG. D86B.
17. CONSTRUCT TRANSITION STRUCTURE #1 PER R.C.F.C.&W.C.D. STD. DWG. TS301.
18. SEAL END OF PIPE PER DETAIL ON SHT. NO. 9.
19. CONSTRUCT MANHOLE PER A.P.W.A. STD. PLAN NO. 321-1.
20. CONSTRUCT JUNCTION STRUCTURE PER A.P.W.A. STD. PLAN NO. 332-1.
21. CONSTRUCT JUNCTION STRUCTURE PER A.P.W.A. STD. PLAN NO. 331-1.
22. CONSTRUCT SAFETY LEDGE PER A.P.W.A. STD. PLAN NO. 330-1.
23. CONSTRUCT 12" H.D.P.E. N-12 PIPE.
24. CONSTRUCT GRATE INLET PER A.P.W.A. STD. PLAN NO. 304-2. SEE DETAIL ON SHT. NO. 9.
25. CONSTRUCT MONOLITHIC CONNECTION PER A.P.W.A. STD. PLAN NO. 308-1.
26. INSTALL 3" THICK 1/4 TON GROUDED RIPRAP.
27. CONSTRUCT PIPE ANCHOR PER A.P.W.A. STD. PLAN NO. 221-1.

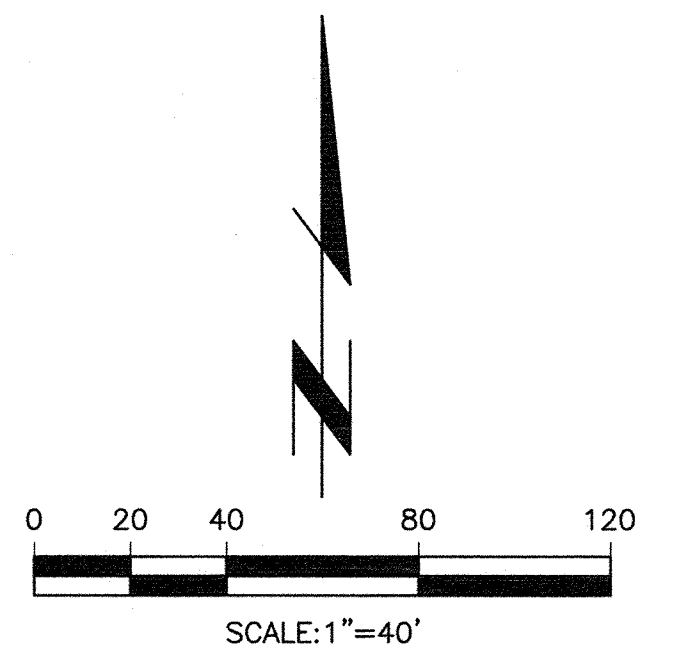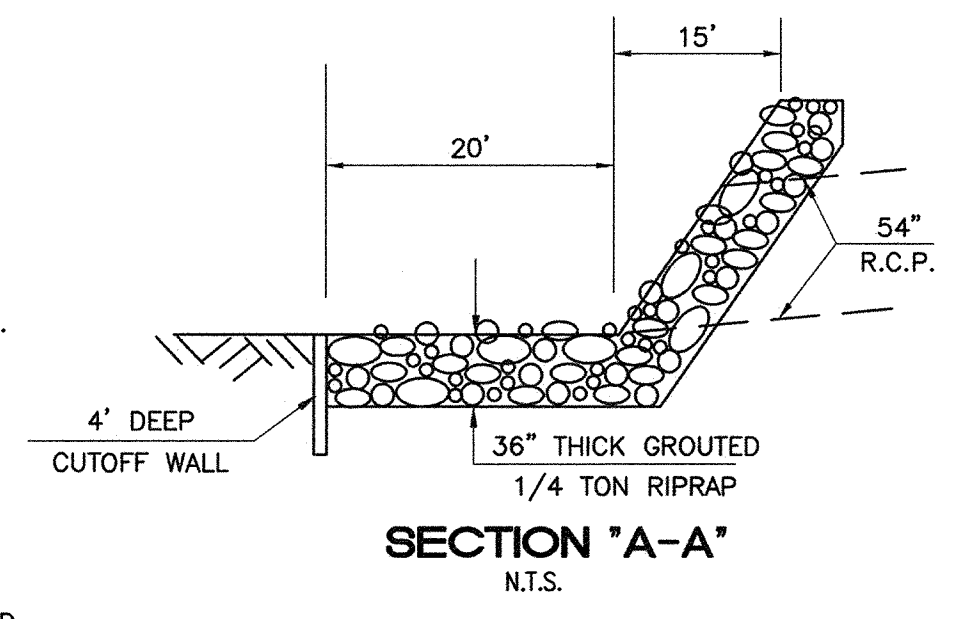

BASIS OF BEARING THE BEARINGS SHOWN HEREON ARE BASED ON THE NORTH LINE OF THE NORTHWEST 1/4 OF SECTION 8, TOWNSHIP 3 SOUTH, RANGE 1 WEST, SAN BERNARDINO MERIDIAN, BEING N 89°08'52\"/>		BENCHMARK: U.S.C. & G.S. BENCHMARK No. 0 71 (RIVERSIDE COUNTY DESIGNATION 603-99-68) 0.8 MILES WEST ALONG THE SOUTHERN PACIFIC RAILROAD FROM THE STATION AT BEAUMONT, AT THE U.S. HWY. BRIDGE OVER THE RAILROAD, SET VERTICALLY IN THE NORTHWEST END OF THE SOUTHWEST PIER, 5.3 FT. SOUTHWEST OF THE SOUTHWEST RAIL OF THE SOUTHWEST TRACK AND 2.4 FT. ABOVE THE GROUND. THIS MARK HAS BEEN HAMMERED AND AND BATTERED BUT IS STILL SOLID. THE RAIL BED HAS BEEN WIDENED AND IS NOW DOUBLE TRACKED. ELEVATION = 2523.981 (NAD 28 DATUM -- 1970 ADJ.)		1" = 40' DESIGNED B.W. CHECKED R.S.		DRAWN B.W. APPROVED		REV. BY REVISION DESCRIPTION APP'D DATE		REVIEWED BY: <i>[Signature]</i> DATE 10/24/06 RECOMMENDED FOR APPROVAL BY: <i>[Signature]</i> DATE 11/20/06 APPROVED BY: <i>[Signature]</i> DATE 11/28/06 CITY OF BEAUMONT PUBLIC WORKS DEPT., ENGINEERING DIVISION		PREPARED BY: <i>[Signature]</i> Thienes Engineering, Inc. CIVIL ENGINEERING & LAND SURVEYING 14349 FIRESTONE BOULEVARD LA MIRADA, CALIFORNIA 90638 (917) 492-1011 FAX (917) 492-1173 REINHARD STENZEL R.C.E. NO. 56155 DATE: 10-18-06 EXPIRES 12-31-06		CITY OF BEAUMONT STORM DRAIN IMPROVEMENT PLAN BEAUMONT LOGISTIC CENTER LINE "B" AND LINE "E" STA: 21+00.00 - 26+00.00 + 10+00.00 - 14+00.00		SHEET 3 OF 9 1586	
---	--	---	--	---	--	------------------------	--	---	--	--	--	---	--	---	--	---	--

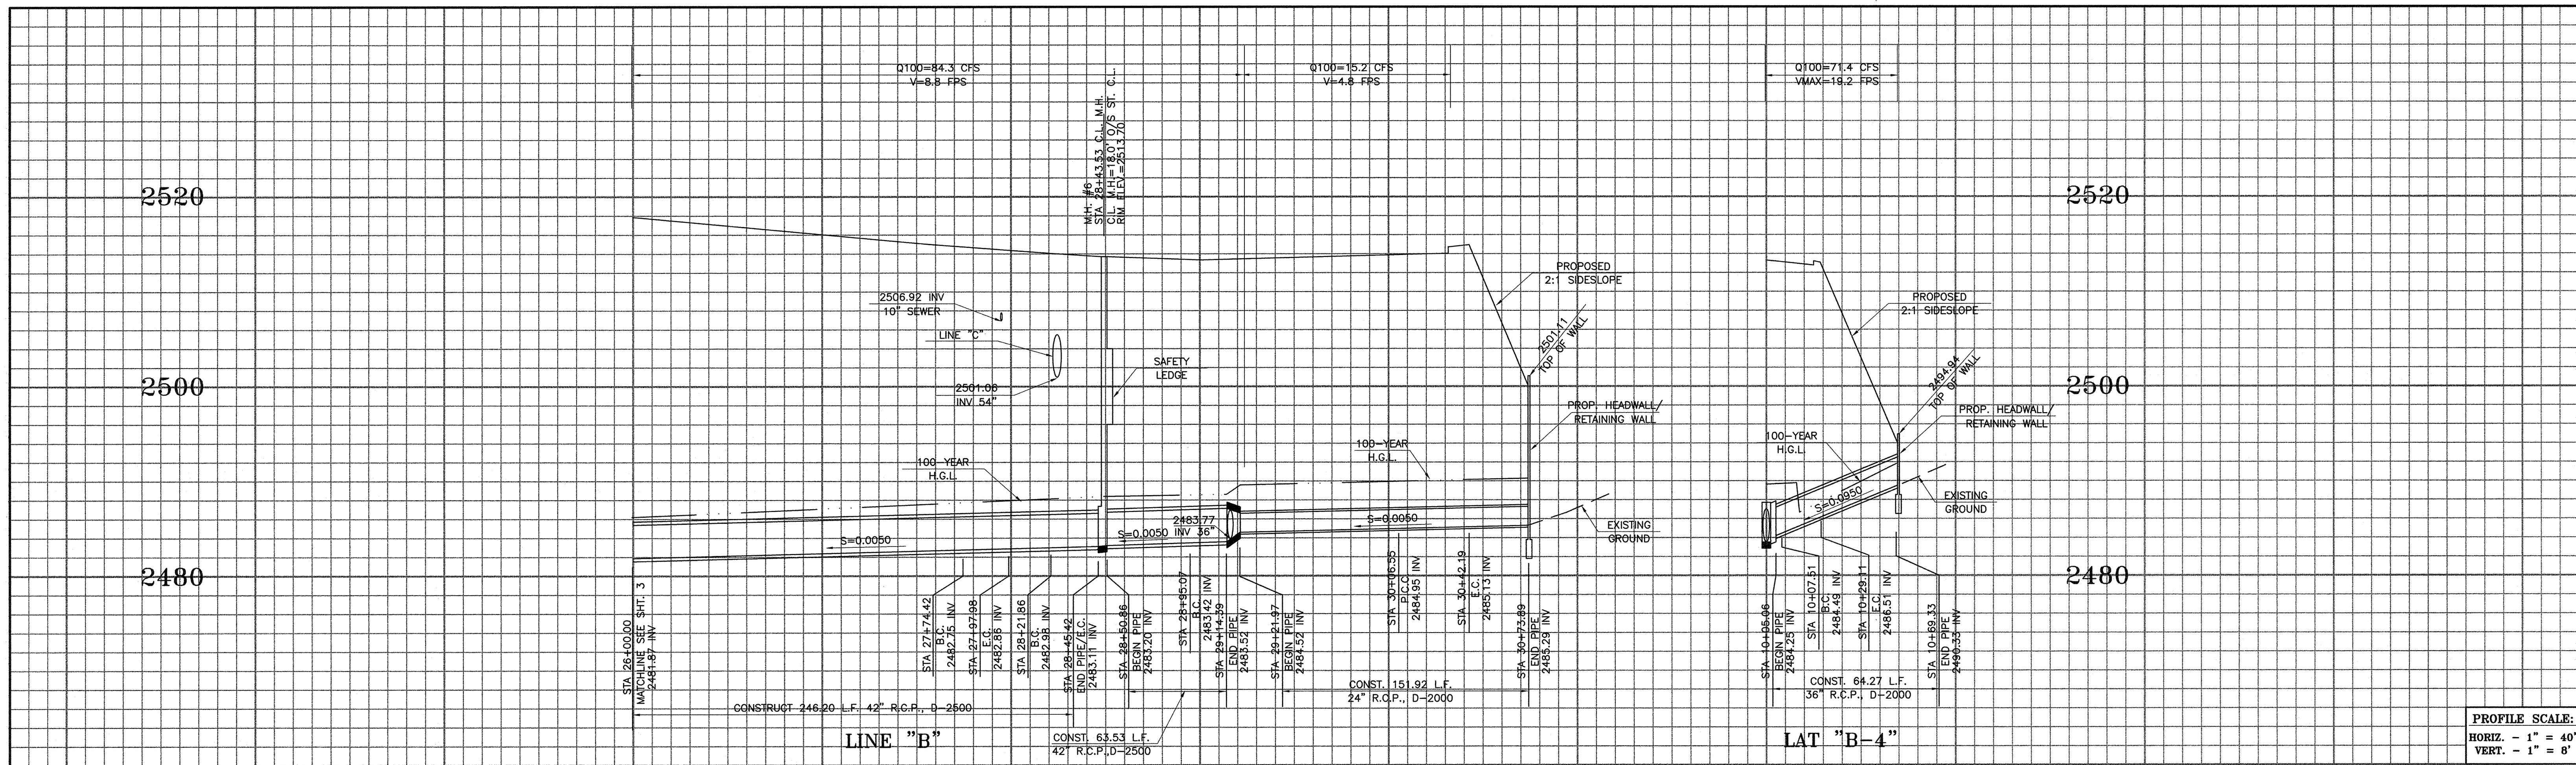


PROFILE SCALE:
HORIZ. - 1" = 40'
VERT. - 1" = 8'

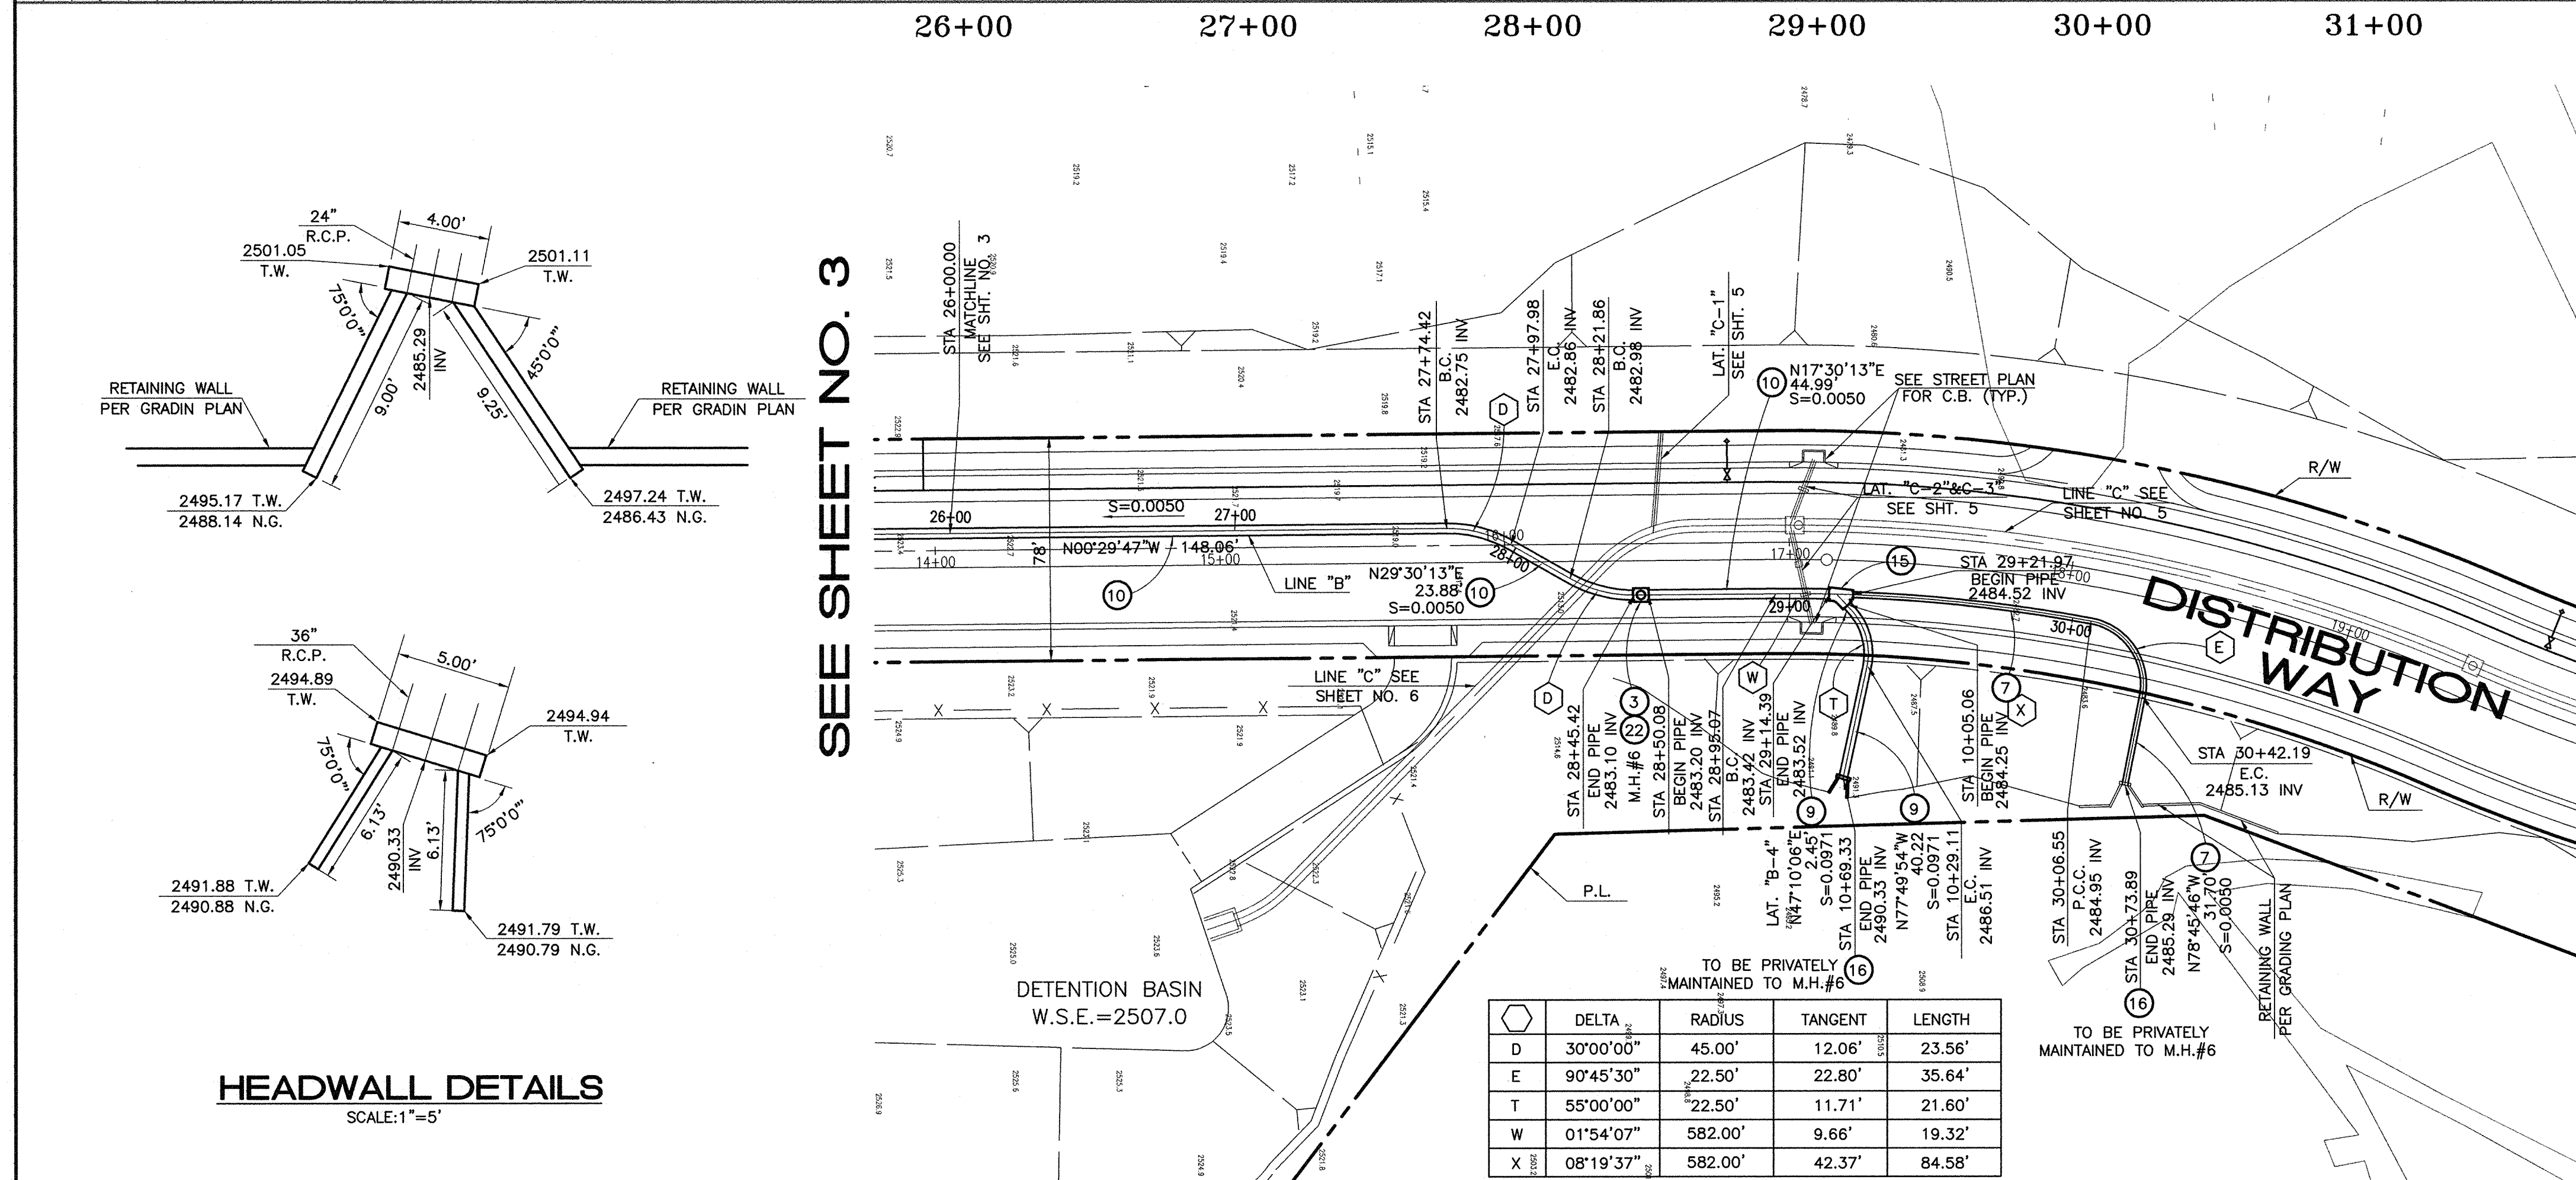

STORM DRAIN CONSTRUCTION NOTES

1. CONSTRUCT CURB INLET CATCH BASIN PER COUNTY OF RIVERSIDE STD. NO. 300(A), W PER PLAN.
2. CONSTRUCT GUTTER DEPRESSION FOR CURB OPENING CATCH BASIN PER COUNTY OF RIVERSIDE STD. NO. 311.
3. CONSTRUCT MANHOLE PER A.P.W.A. STD. PLAN NO. 320-1.
4. CONSTRUCT HEADWALL PER CALTRANS STD. PLAN NO. D89.
5. CONSTRUCT CONCRETE COLLAR PER A.P.W.A. STD. PLAN NO. 380-3.
6. CONSTRUCT 18" R.C.P., D PER PLAN.
7. CONSTRUCT 24" R.C.P., D PER PLAN.
8. CONSTRUCT 30" R.C.P., D PER PLAN.
9. CONSTRUCT 36" R.C.P., D PER PLAN.
10. CONSTRUCT 42" R.C.P., D PER PLAN.
11. CONSTRUCT JUNCTION STRUCTURE #6 PER RIVERSIDE COUNTY FLOOD CONTROL DISTRICT STD. PLAN NO. JS231.
12. CONSTRUCT 54" R.C.P., D PER PLAN.
13. CONSTRUCT INLET TYPE X PER RIVERSIDE COUNTY FLOOD CONTROL DISTRICT STD. PLAN NO. CB108, MODIFIED PER DETAIL ON SHT. NO. 9.
14. CONSTRUCT MANHOLE PER A.P.W.A. STD. PLAN NO. 322-1.
15. CONSTRUCT JUNCTION STRUCTURE PER A.P.W.A. STD. PLAN NO. 340-1.
16. CONSTRUCT HEADWALL PER CALTRANS STD. DWG. D86B.
17. CONSTRUCT TRANSITION STRUCTURE #1 PER R.C.F.C.&W.C.D. STD. DWG. TS301.
18. SEAL END OF PIPE PER DETAIL ON SHT. NO. 9.
19. CONSTRUCT MANHOLE PER A.P.W.A. STD. PLAN NO. 321-1.
20. CONSTRUCT JUNCTION STRUCTURE PER A.P.W.A. STD. PLAN NO. 332-1.
21. CONSTRUCT JUNCTION STRUCTURE PER A.P.W.A. STD. PLAN NO. 331-1.
22. CONSTRUCT SAFETY LEDGE PER A.P.W.A. STD. PLAN NO. 330-1.
23. CONSTRUCT 12" H.D.P.E. N-12 PIPE.
24. CONSTRUCT GRATE INLET PER A.P.W.A. STD. PLAN NO. 304-2. SEE DETAIL ON SHT. NO. 9.
25. CONSTRUCT MONOLITHIC CONNECTION PER A.P.W.A. STD. PLAN NO. 308-1.
26. INSTALL 3" THICK 1/4 TON GROUTED RIPRAP.
27. CONSTRUCT PIPE ANCHOR PER A.P.W.A. STD. PLAN NO. 221-1.

■ FOR CITY USE ONLY


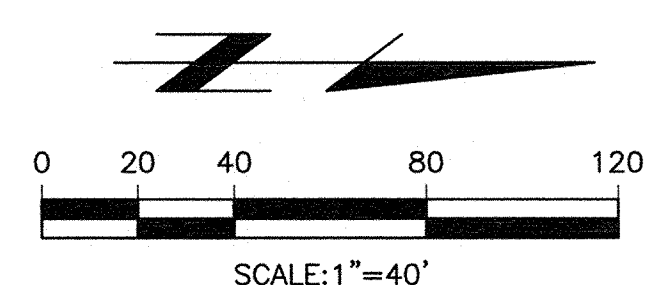


DELTA	RADIUS	TANGENT	LENGTH
D 30°00'00"	45.00'	12.06'	23.56'
E 90°45'30"	22.50'	22.80'	35.64'
T 55°00'00"	22.50'	11.71'	21.60'
W 01°54'07"	582.00'	9.66'	19.32'
X 08°19'37"	582.00'	42.37'	84.58'

STORM DRAIN LINE "B"


BASIS OF BEARING THE BEARINGS SHOWN HEREON ARE BASED ON THE NORTH LINE OF THE NORTHWEST 1/4 OF SECTION 8, TOWNSHIP 3 SOUTH, RANGE 1 WEST, SAN BERNARDINO MERIDIAN, BEING N 89°06'52" W AS PER RECORD OF SURVEY R.S.B. 85 / 20-25, RECORDS OF COUNTY OF RIVERSIDE, STATE OF CALIFORNIA.		1" = 40'				REVIEWED BY: <i>[Signature]</i> DATE: 10/25/06		PREPARED BY: <i>[Signature]</i> DATE: 10/25/06		CITY OF BEAUMONT		SHEET 4 OF 9	
BENCHMARK: U.S.C. & G.S. BENCHMARK No. 0 71 (RIVERSIDE COUNTY DESIGNATION 803-99-68) 0.8 MILES WEST ALONG THE SOUTHERN PACIFIC RAILROAD FROM THE STATION AT BEAUMONT, AT THE U.S. HWY. BRIDGE OVER THE RAILROAD, SET VERTICALLY IN THE NORTHWEST CORNER OF THE SOUTHWEST CORNER OF THE SOUTHWEST RAIL OF THE SOUTHWEST TRACK AND 2.4 FT. ABOVE THE GROUND. THIS MARK HAS BEEN HAMMERED AND AND BATTERED BUT IS STILL SOLID. THE RAIL BED HAS BEEN WIDENED AND IS NOW DOUBLE TRACKED. ELEVATION = 2553.981 (NAD 83 DATUM - 1970 ADJ.)		DESIGNED B.W. CHECKED R.S.		DRAWN B.W. APPROVED		REV. BY		REVISION DESCRIPTION		APP'D DATE		CITY OF BEAUMONT PUBLIC WORKS DEPT., ENGINEERING DIVISION	
												REINHARD STENZEL C.R.C.E. NO. 56155 EXPIRES 12-31-08	

Last Update: 10/18/06
N:\2524\Storm drain\SD-SHT4.dwg

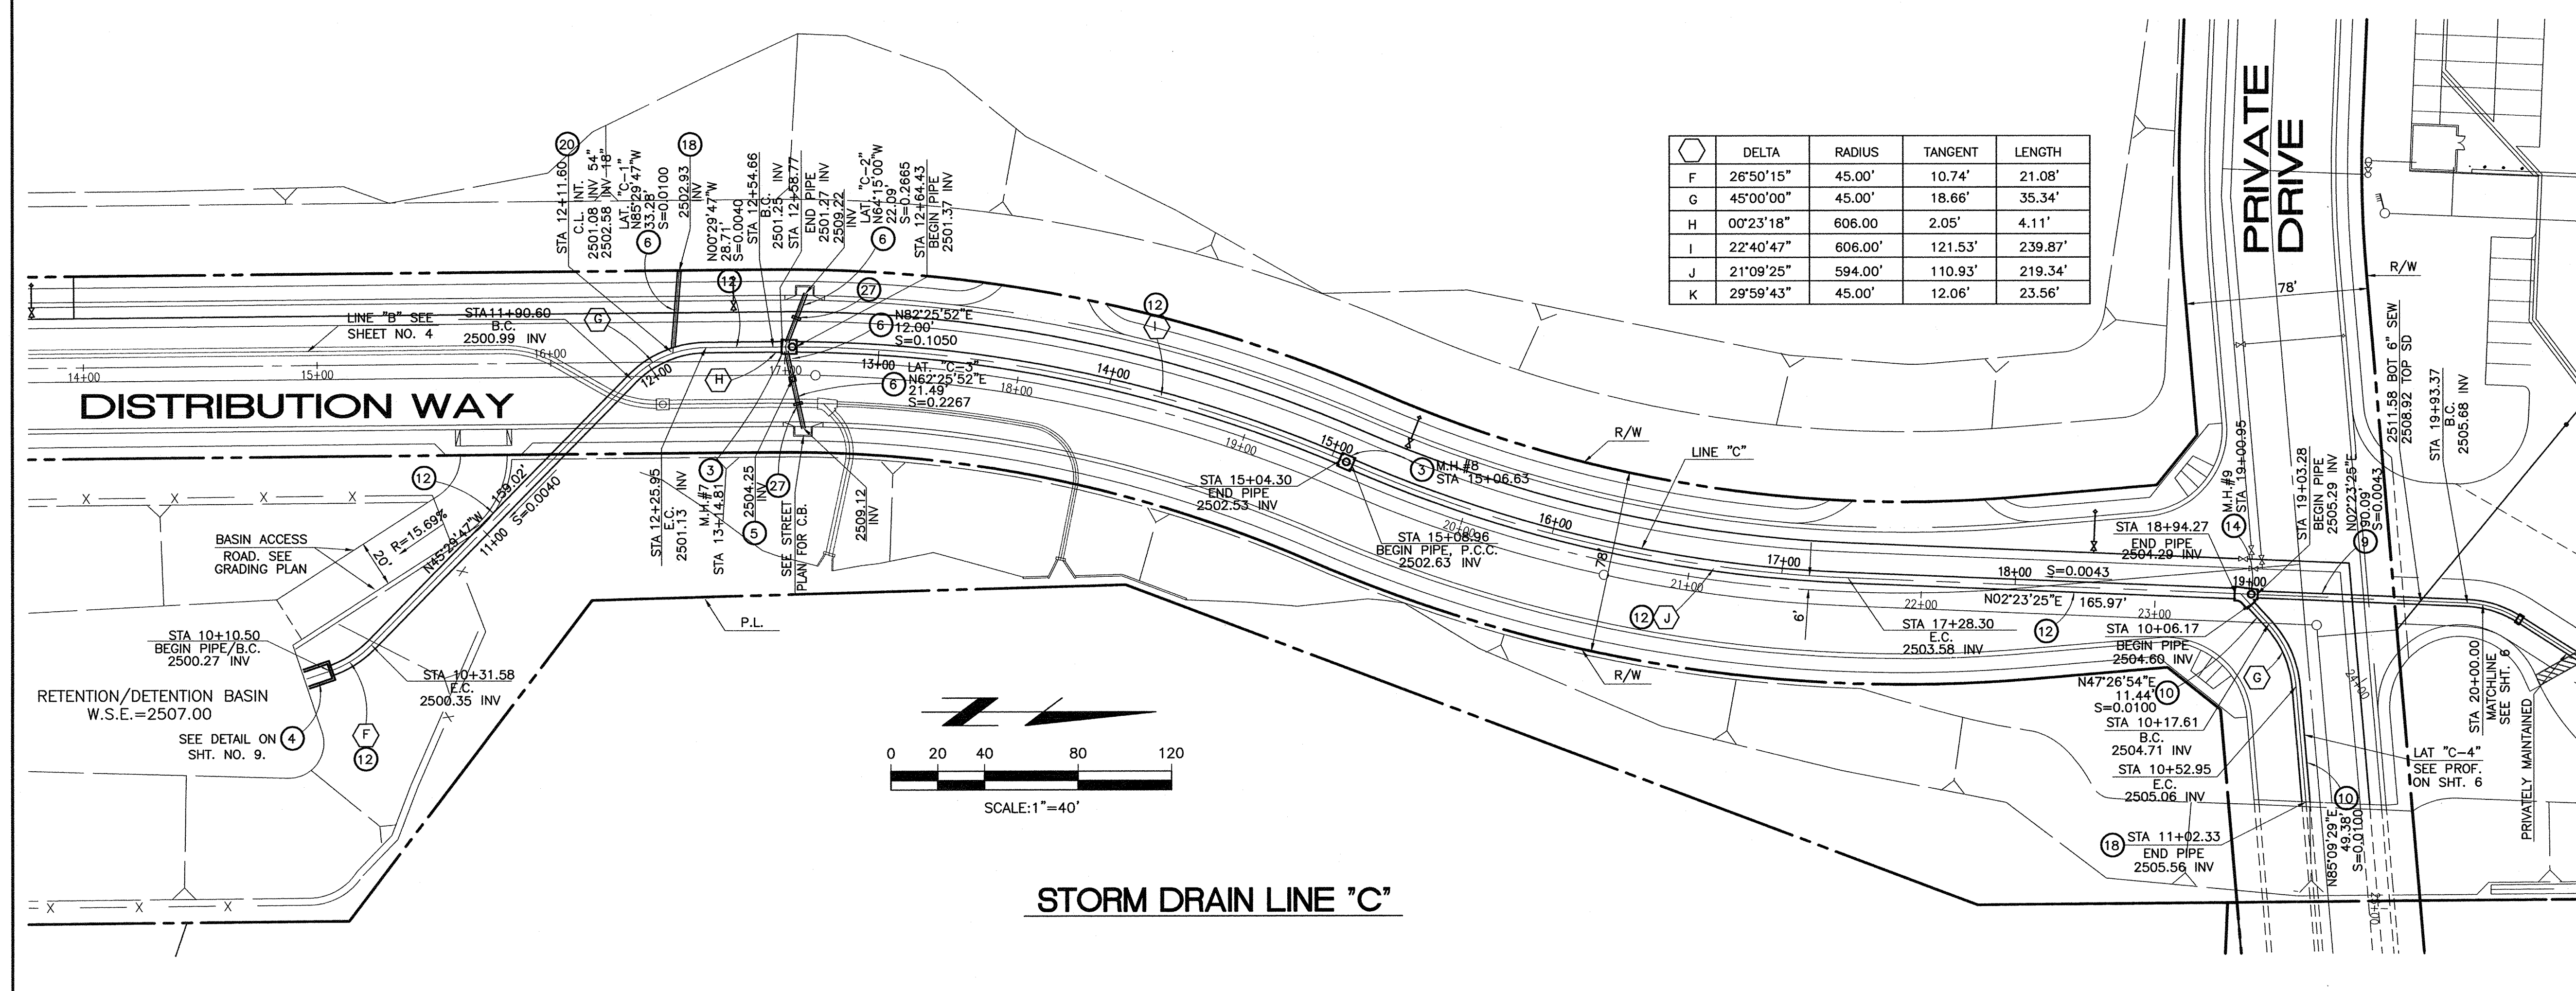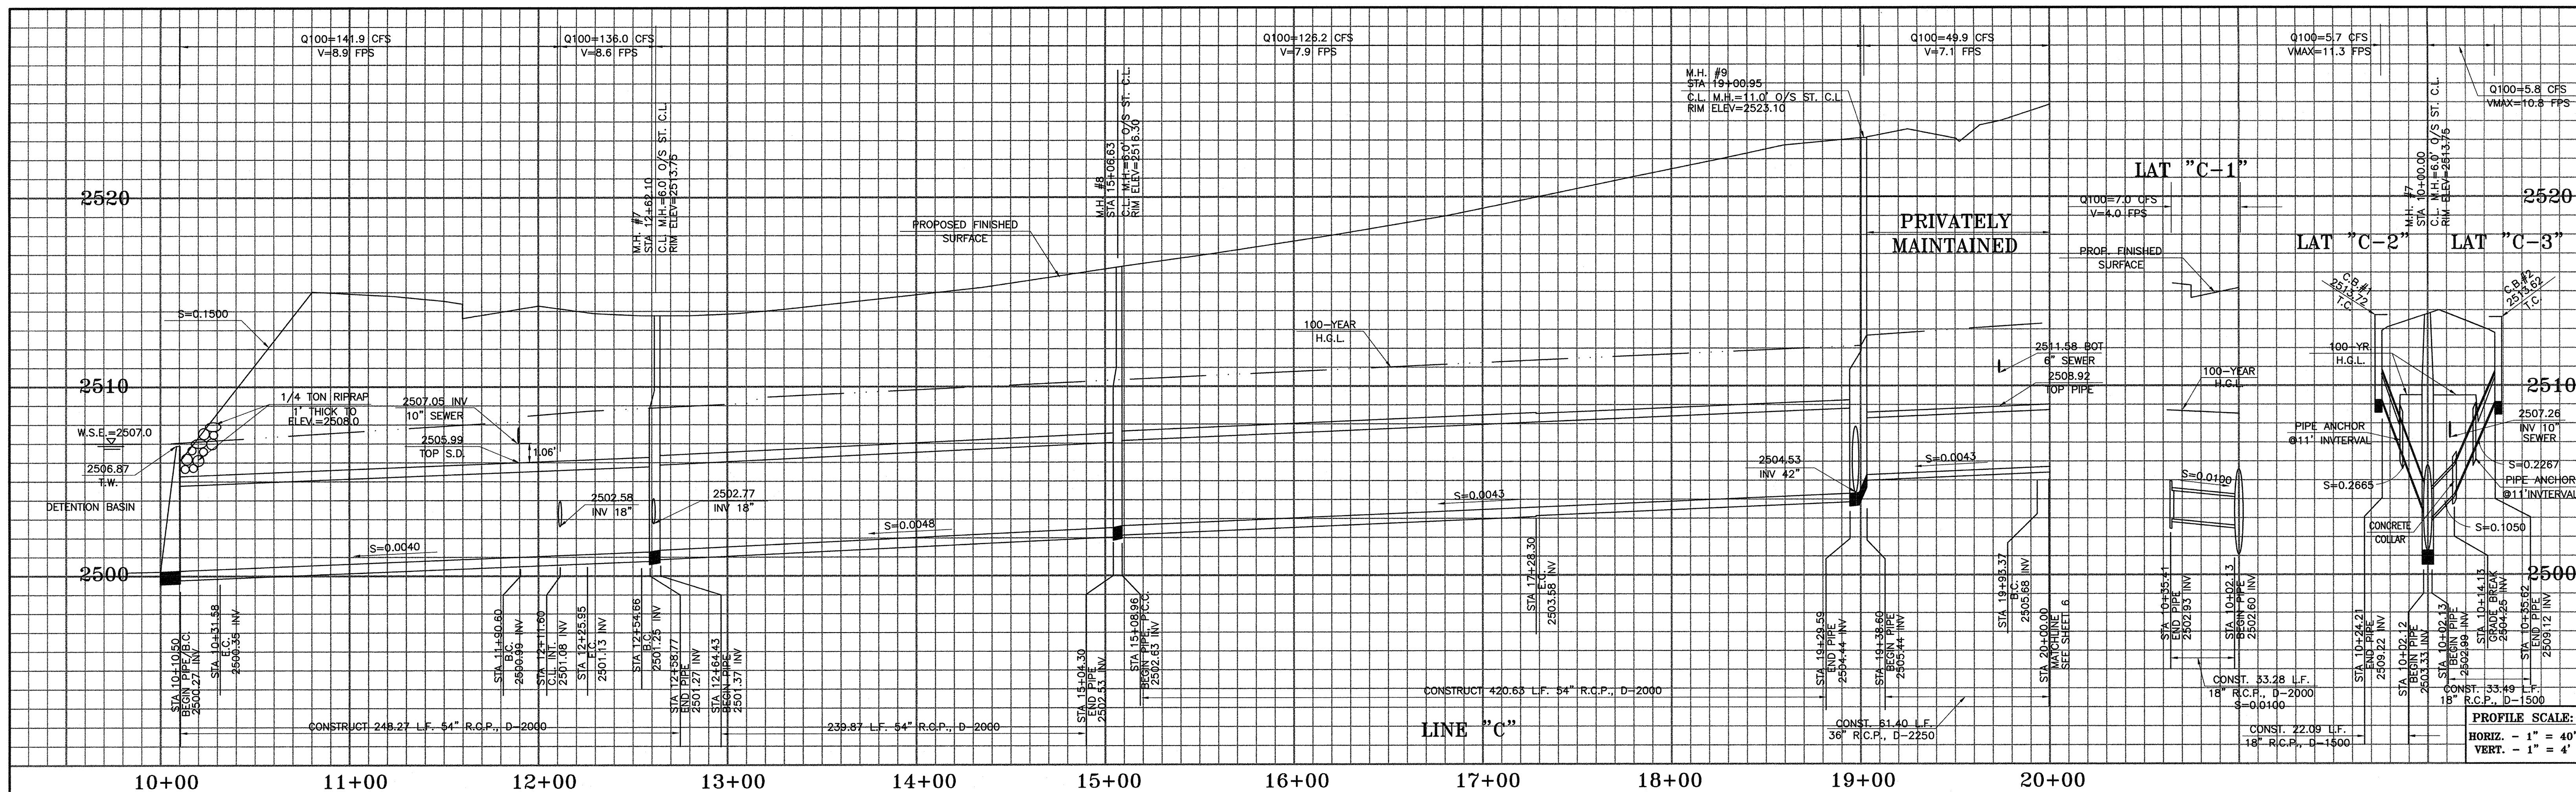


- ### STORM DRAIN CONSTRUCTION NOTES
- CONSTRUCT CURB INLET CATCH BASIN PER COUNTY OF RIVERSIDE STD. NO. 300(A), W PER PLAN.
 - CONSTRUCT GUTTER DEPRESSION FOR CURB OPENING CATCH BASIN PER COUNTY OF RIVERSIDE STD. NO. 311.
 - CONSTRUCT MANHOLE PER A.P.W.A. STD. PLAN NO. 320-1.
 - CONSTRUCT HEADWALL PER CALTRANS STD. PLAN NO. D89.
 - CONSTRUCT CONCRETE COLLAR PER A.P.W.A. STD. PLAN NO. 380-3.
 - CONSTRUCT 18" R.C.P., D PER PLAN.
 - CONSTRUCT 24" R.C.P., D PER PLAN.
 - CONSTRUCT 30" R.C.P., D PER PLAN.
 - CONSTRUCT 36" R.C.P., D PER PLAN.
 - CONSTRUCT 42" R.C.P., D PER PLAN.
 - CONSTRUCT JUNCTION STRUCTURE #6 PER RIVERSIDE COUNTY FLOOD CONTROL DISTRICT STD. PLAN NO. JS231.
 - CONSTRUCT 54" R.C.P., D PER PLAN.
 - CONSTRUCT INLET TYPE X PER RIVERSIDE COUNTY FLOOD CONTROL DISTRICT STD. PLAN NO. CB108, MODIFIED PER DETAIL ON SHT. NO. 9.
 - CONSTRUCT MANHOLE PER A.P.W.A. STD. PLAN NO. 322-1.
 - CONSTRUCT JUNCTION STRUCTURE PER A.P.W.A. STD. PLAN NO. 340-1.
 - CONSTRUCT HEADWALL PER CALTRANS STD. DWG. D86B.
 - CONSTRUCT TRANSITION STRUCTURE #1 PER R.C.F.C.&W.C.D. STD. DWG. TS301.
 - SEAL END OF PIPE PER DETAIL ON SHT. NO. 9.
 - CONSTRUCT MANHOLE PER A.P.W.A. STD. PLAN NO. 321-1.
 - CONSTRUCT JUNCTION STRUCTURE PER A.P.W.A. STD. PLAN NO. 332-1.
 - CONSTRUCT JUNCTION STRUCTURE PER A.P.W.A. STD. PLAN NO. 331-1.
 - CONSTRUCT SAFETY LEDGE PER A.P.W.A. STD. PLAN NO. 330-1.
 - CONSTRUCT 12" H.D.P.E. N-12 PIPE.
 - CONSTRUCT GRATE INLET PER A.P.W.A. STD. PLAN NO. 304-2. SEE DETAIL ON SHT. NO. 9.
 - CONSTRUCT MONOLITHIC CONNECTION PER A.P.W.A. STD. PLAN NO. 308-1.
 - INSTALL 3" THICK 1/4 TON GROUTED RIPRAP.
 - CONSTRUCT PIPE ANCHOR PER A.P.W.A. STD. PLAN NO. 221-1.
- FOR CITY USE ONLY



BASIS OF BEARING THE BEARINGS SHOWN HEREON ARE BASED ON THE NORTH LINE OF THE NORTHWEST 1/4 OF SECTION 8, TOWNSHIP 3 SOUTH, RANGE 1 WEST, SAN BERNARDINO MERIDIAN, BEING N 89°05'32" W AS PER RECORD OF SURVEY R.S.B. 60 / 20-25, RECORDS OF COUNTY OF RIVERSIDE, STATE OF CALIFORNIA.		BENCHMARK: U.S.C. & G.S. BENCHMARK NO. 0 71 (RIVERSIDE COUNTY DESIGNATION 603-99-88) 0.8 MILES WEST ALONG THE SOUTHERN PACIFIC RAILROAD FROM THE STATION AT BEAUMONT, AT THE U.S. HWY. BRIDGE OVER THE RAILROAD, SET VERTICALLY IN THE NORTHWEST CORNER, 6.3 FT. SOUTHWEST OF THE SOUTHWEST CORNER OF THE RAILROAD RIGHT-OF-WAY. THIS MARK HAS BEEN HAMMERED AND BATTERED BUT IS STILL SOLID. THE RAIL BED HAS BEEN WIDENED AND IS NOW DOUBLE TRACKED. ELEVATION = 2223.981 (NAD 83 DATUM - 1970 ADJ.)		DESIGNED: B.W. CHECKED: R.S.		DRAWN: B.W. APPROVED:		REV. BY: REVISION DESCRIPTION APP'D DATE		REVIEWED BY: <i>[Signature]</i> DATE 10/25/06 RECOMMENDED FOR APPROVAL BY: <i>[Signature]</i> DATE 11/20/06 APPROVED BY: <i>[Signature]</i> DATE 11-28-06 DIR. OF PUBLIC WORKS CITY OF BEAUMONT PUBLIC WORKS DEPT., ENGINEERING DIVISION		PREPARED BY: <i>[Signature]</i> Thienes Engineering, Inc. CIVIL ENGINEERING & LAND SURVEYING 14349 FIRESTONE BOULEVARD LA MIRADA, CALIFORNIA 90638 PH: (714) 821-4811 FAX: (714) 821-4173 REINHARD STENZEL R.C.E. NO. 56155 DATE: 10-18-06 EXPIRES 12-31-06		CITY OF BEAUMONT STORM DRAIN IMPROVEMENT PLAN BEAUMONT LOGISTIC CENTER LINE "C" STA. 10+00.00 - 20+00.00 +		SHEET 5 OF 9 1586	
--	--	---	--	---------------------------------	--	--------------------------	--	---	--	--	--	---	--	--	--	---	--

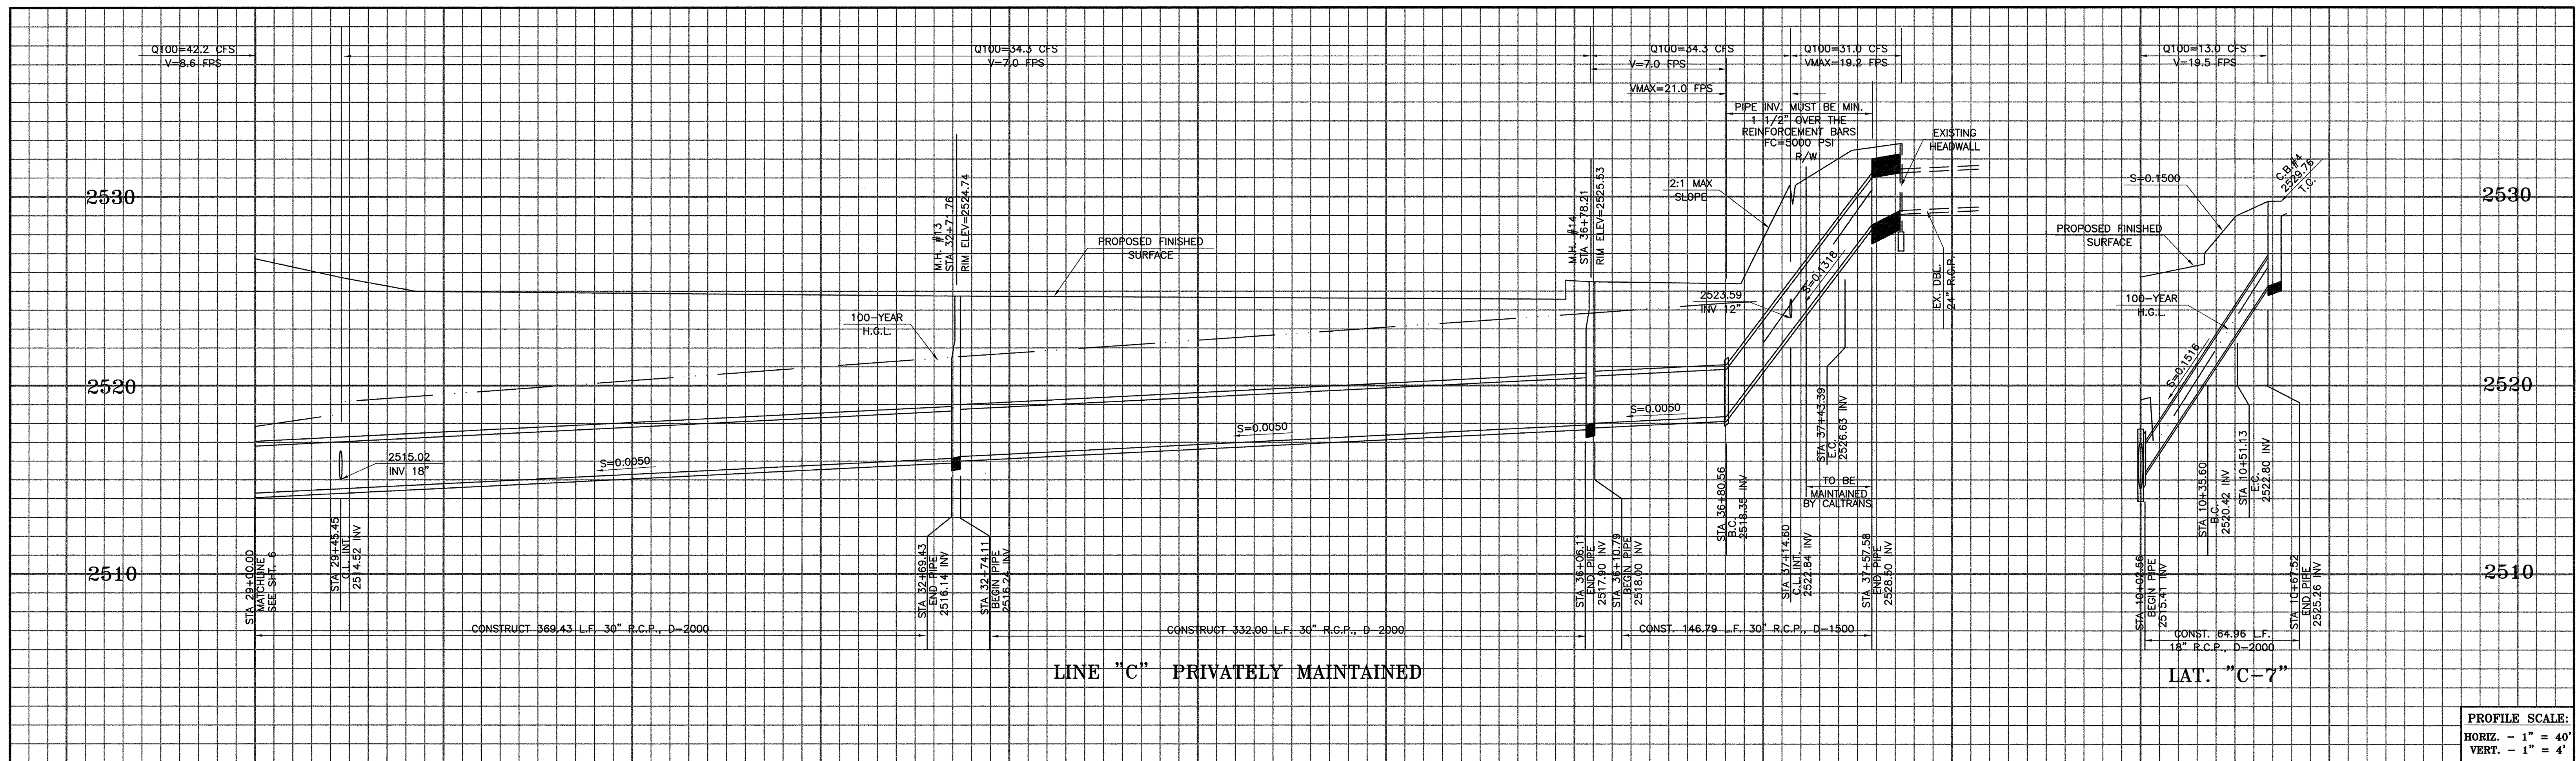

PROFILE SCALE:
HORIZ. - 1" = 40'
VERT. - 1" = 4'

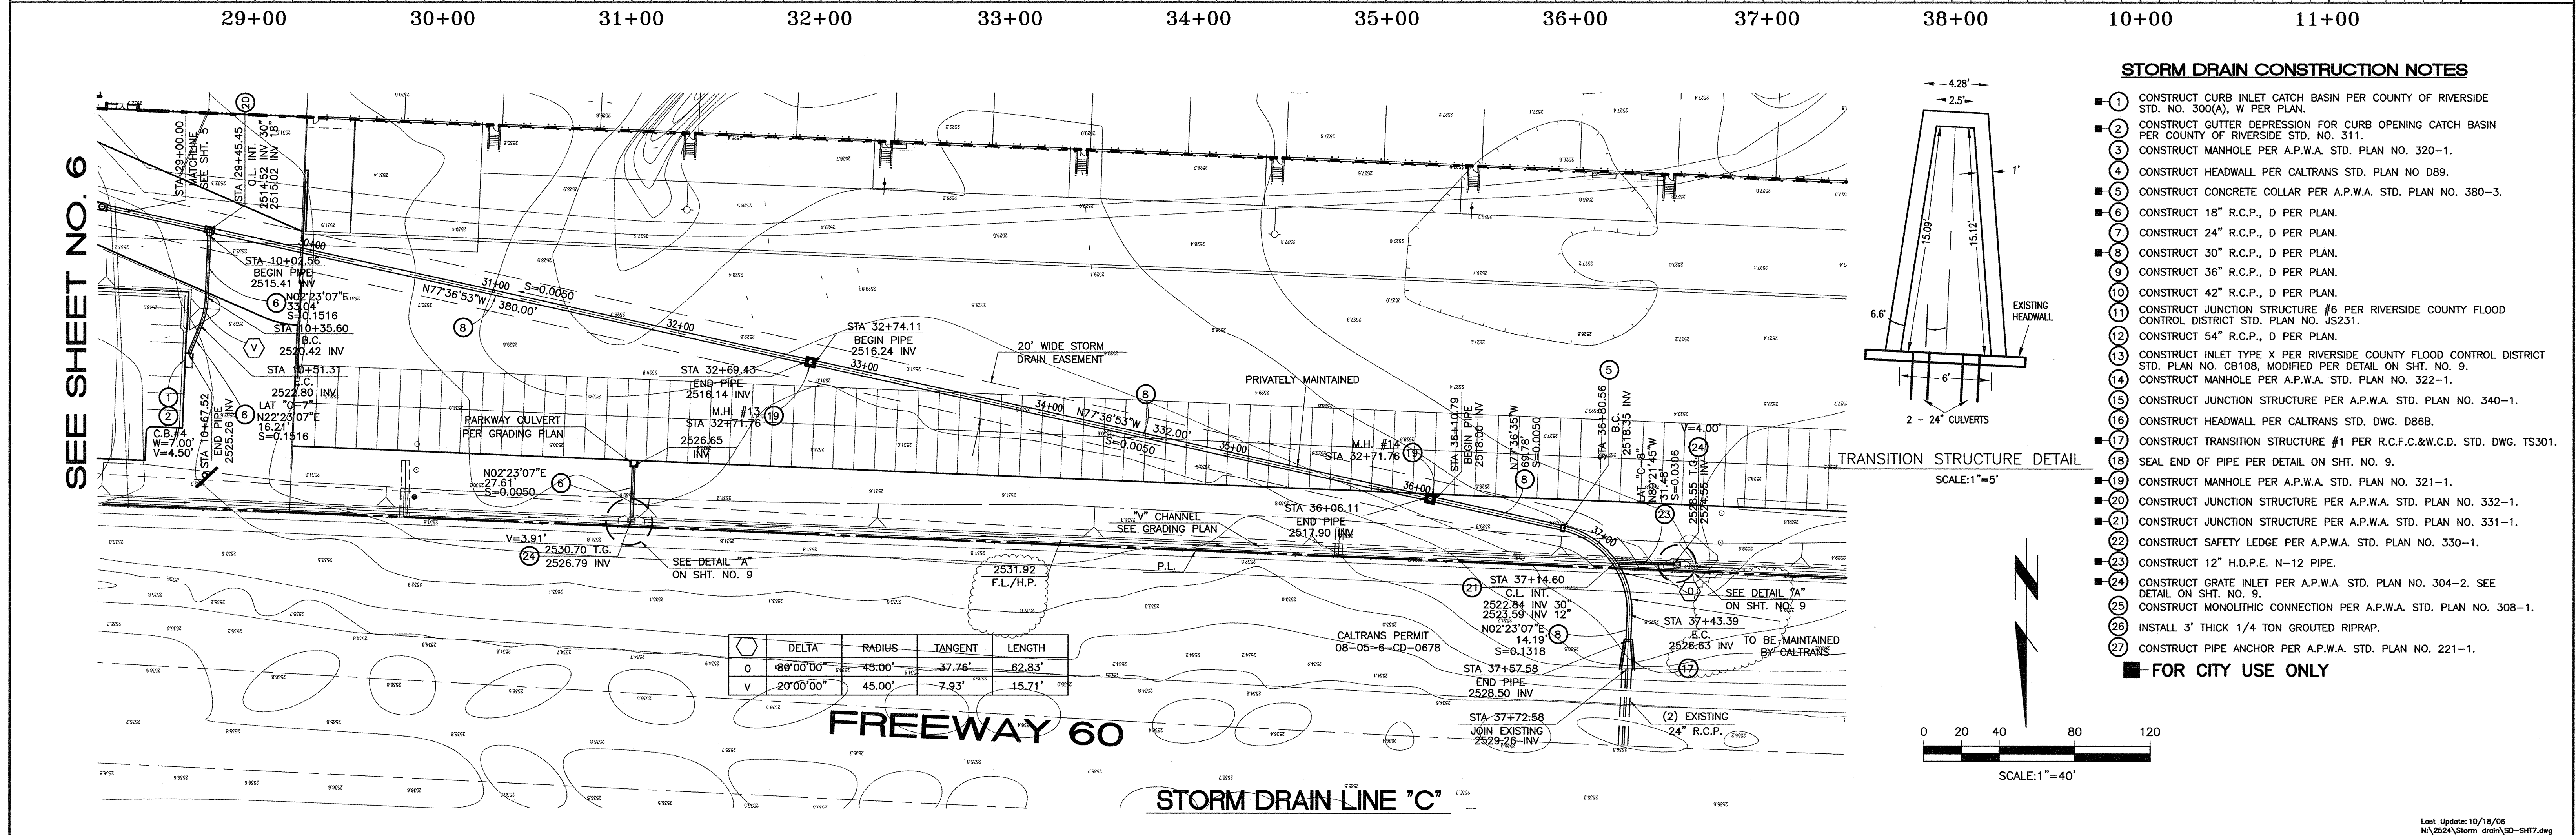


- ### STORM DRAIN CONSTRUCTION NOTES
- CONSTRUCT CURB INLET CATCH BASIN PER COUNTY OF RIVERSIDE STD. NO. 300(A), W PER PLAN.
 - CONSTRUCT GUTTER DEPRESSION FOR CURB OPENING CATCH BASIN PER COUNTY OF RIVERSIDE STD. NO. 311.
 - CONSTRUCT MANHOLE PER A.P.W.A. STD. PLAN NO. 320-1.
 - CONSTRUCT HEADWALL PER CALTRANS STD. PLAN NO. D89.
 - CONSTRUCT CONCRETE COLLAR PER A.P.W.A. STD. PLAN NO. 380-3.
 - CONSTRUCT 18" R.C.P., D PER PLAN.
 - CONSTRUCT 24" R.C.P., D PER PLAN.
 - CONSTRUCT 30" R.C.P., D PER PLAN.
 - CONSTRUCT 36" R.C.P., D PER PLAN.
 - CONSTRUCT 42" R.C.P., D PER PLAN.
 - CONSTRUCT JUNCTION STRUCTURE #6 PER RIVERSIDE COUNTY FLOOD CONTROL DISTRICT STD. PLAN NO. JS231.
 - CONSTRUCT 54" R.C.P., D PER PLAN.
 - CONSTRUCT INLET TYPE X PER RIVERSIDE COUNTY FLOOD CONTROL DISTRICT STD. PLAN NO. CB108, MODIFIED PER DETAIL ON SHT. NO. 9.
 - CONSTRUCT MANHOLE PER A.P.W.A. STD. PLAN NO. 322-1.
 - CONSTRUCT JUNCTION STRUCTURE PER A.P.W.A. STD. PLAN NO. 340-1.
 - CONSTRUCT HEADWALL PER CALTRANS STD. DWG. D86B.
 - CONSTRUCT TRANSITION STRUCTURE #1 PER R.C.F.C.&W.C.D. STD. DWG. TS301.
 - SEAL END OF PIPE PER DETAIL ON SHT. NO. 9.
 - CONSTRUCT MANHOLE PER A.P.W.A. STD. PLAN NO. 321-1.
 - CONSTRUCT JUNCTION STRUCTURE PER A.P.W.A. STD. PLAN NO. 332-1.
 - CONSTRUCT JUNCTION STRUCTURE PER A.P.W.A. STD. PLAN NO. 331-1.
 - CONSTRUCT SAFETY LEDGE PER A.P.W.A. STD. PLAN NO. 330-1.
 - CONSTRUCT 12" H.D.P.E. N-12 PIPE.
 - CONSTRUCT GRATE INLET PER A.P.W.A. STD. PLAN NO. 304-2. SEE DETAIL ON SHT. NO. 9.
 - CONSTRUCT MONOLITHIC CONNECTION PER A.P.W.A. STD. PLAN NO. 308-1.
 - INSTALL 3" THICK 1/4 TON GROUTED RIPRAP.
 - CONSTRUCT PIPE ANCHOR PER A.P.W.A. STD. PLAN NO. 221-1.
- FOR CITY USE ONLY

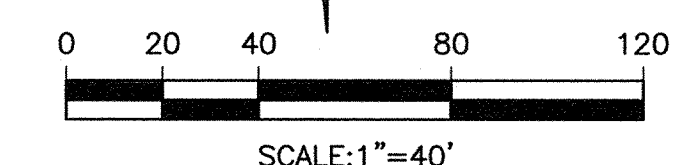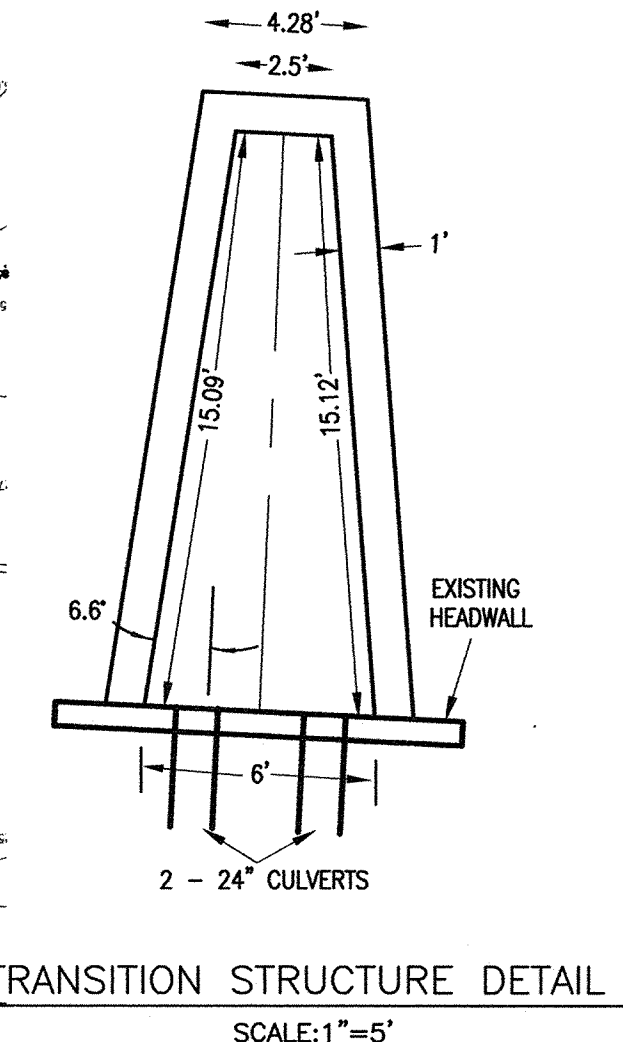


BASIS OF BEARING THE BEARINGS SHOWN HEREON ARE BASED ON THE NORTH LINE OF THE NORTHWEST 1/4 OF SECTION 8, TOWNSHIP 3 SOUTH, RANGE 1 WEST, SAN BERNARDINO MERIDIAN, BEING N 89°08'32" W AS PER RECORD OF SURVEY R.S.B. 85 / 20-25, RECORDS OF COUNTY OF RIVERSIDE, STATE OF CALIFORNIA. BENCHMARK: U.S.C. & G.S. BENCHMARK NO. 0 71 (RIVERSIDE COUNTY DESIGNATION 603-69-68) 0.8 MILES WEST ALONG THE SOUTHERN PACIFIC RAILROAD FROM THE STATION AT BEAUMONT, AT THE U.S. HWY. BRIDGE OVER THE RAILROAD, SET VERTICALLY IN THE NORTHWEST CORNER OF THE SOUTHWEST CORNER OF THE SOUTHWEST RAIL OF THE SOUTHWEST TRACK AND 2.4 FT. ABOVE THE GROUND. THIS MARK HAS BEEN HAMMERED AND BATTERED BUT IS STILL SOLID. THE RAIL BED HAS BEEN WIDENED AND IS NOW DOUBLE TRACKED. ELEVATION = 2523.981 (NVD 29 DATUM - 1870 ADJ.)		DESIGNED B.W. CHECKED R.S. DRAWN B.W. APPROVED		REV. BY REVISION DESCRIPTION APP'D DATE		REVIEWED BY: <i>[Signature]</i> DATE 10/25/06 RECOMMENDED FOR APPROVAL BY: <i>[Signature]</i> DATE 11/28/06 APPROVED BY: <i>[Signature]</i> DATE 11/28/06 CITY OF BEAUMONT PUBLIC WORKS DEPT., ENGINEERING DIVISION		PREPARED BY: <i>[Signature]</i> Thienes Engineering, Inc. CIVIL ENGINEERING & LAND SURVEYING 14349 FIRESTONE BOULEVARD LA MIRADA, CALIFORNIA 90638 PH: (714) 921-4911 FAX: (714) 921-4173 REINHARD STENZEL R.C.E. NO. 56155 10-18-06 DATE: 12-31-06 EXPIRES 12-31-06		CITY OF BEAUMONT STORM DRAIN IMPROVEMENT PLAN BEAUMONT LOGISTIC CENTER LINE "C" STA. 29+00.00 - 38+00.00 + 10+00.00 - 11+00.00		SHEET 7 OF 9	
---	--	--	--	--	--	---	--	---	--	--	--	--	--

Last Update: 10/18/06
N:\2524\Storm drain\SD-SHT7.dwg

1586

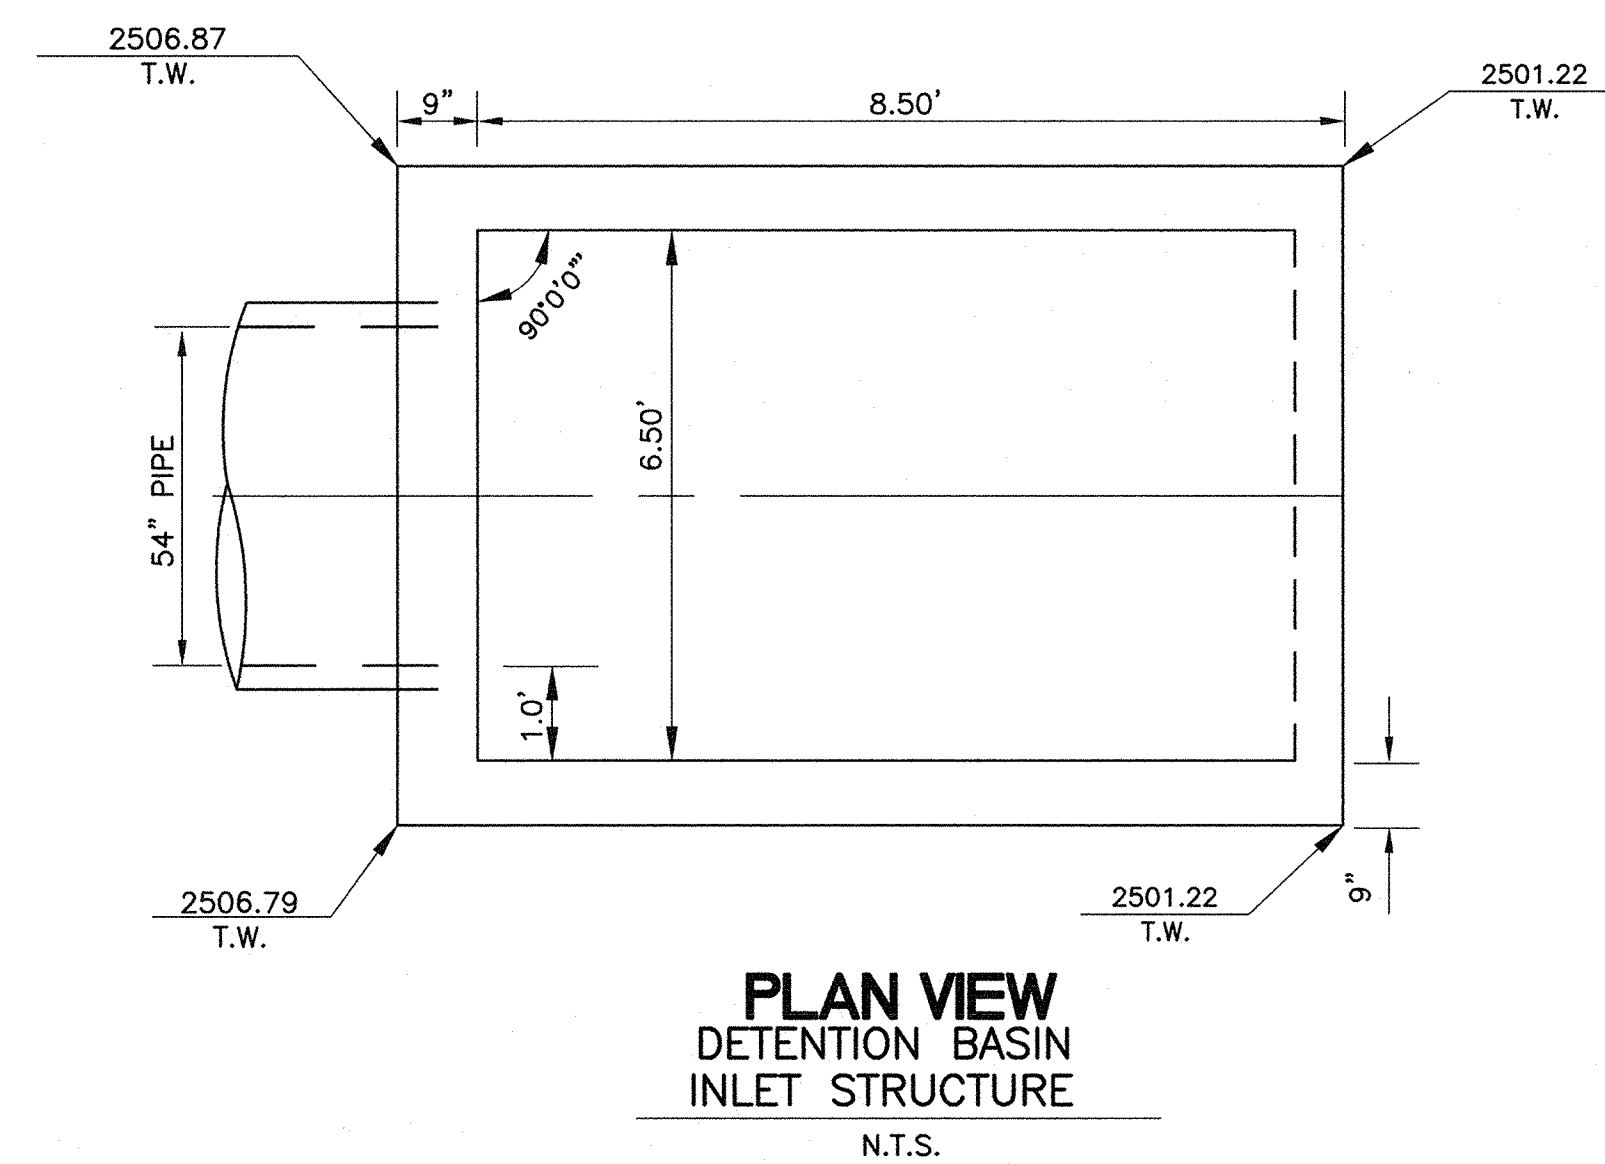


4 BASIN INLET STRUCTURE

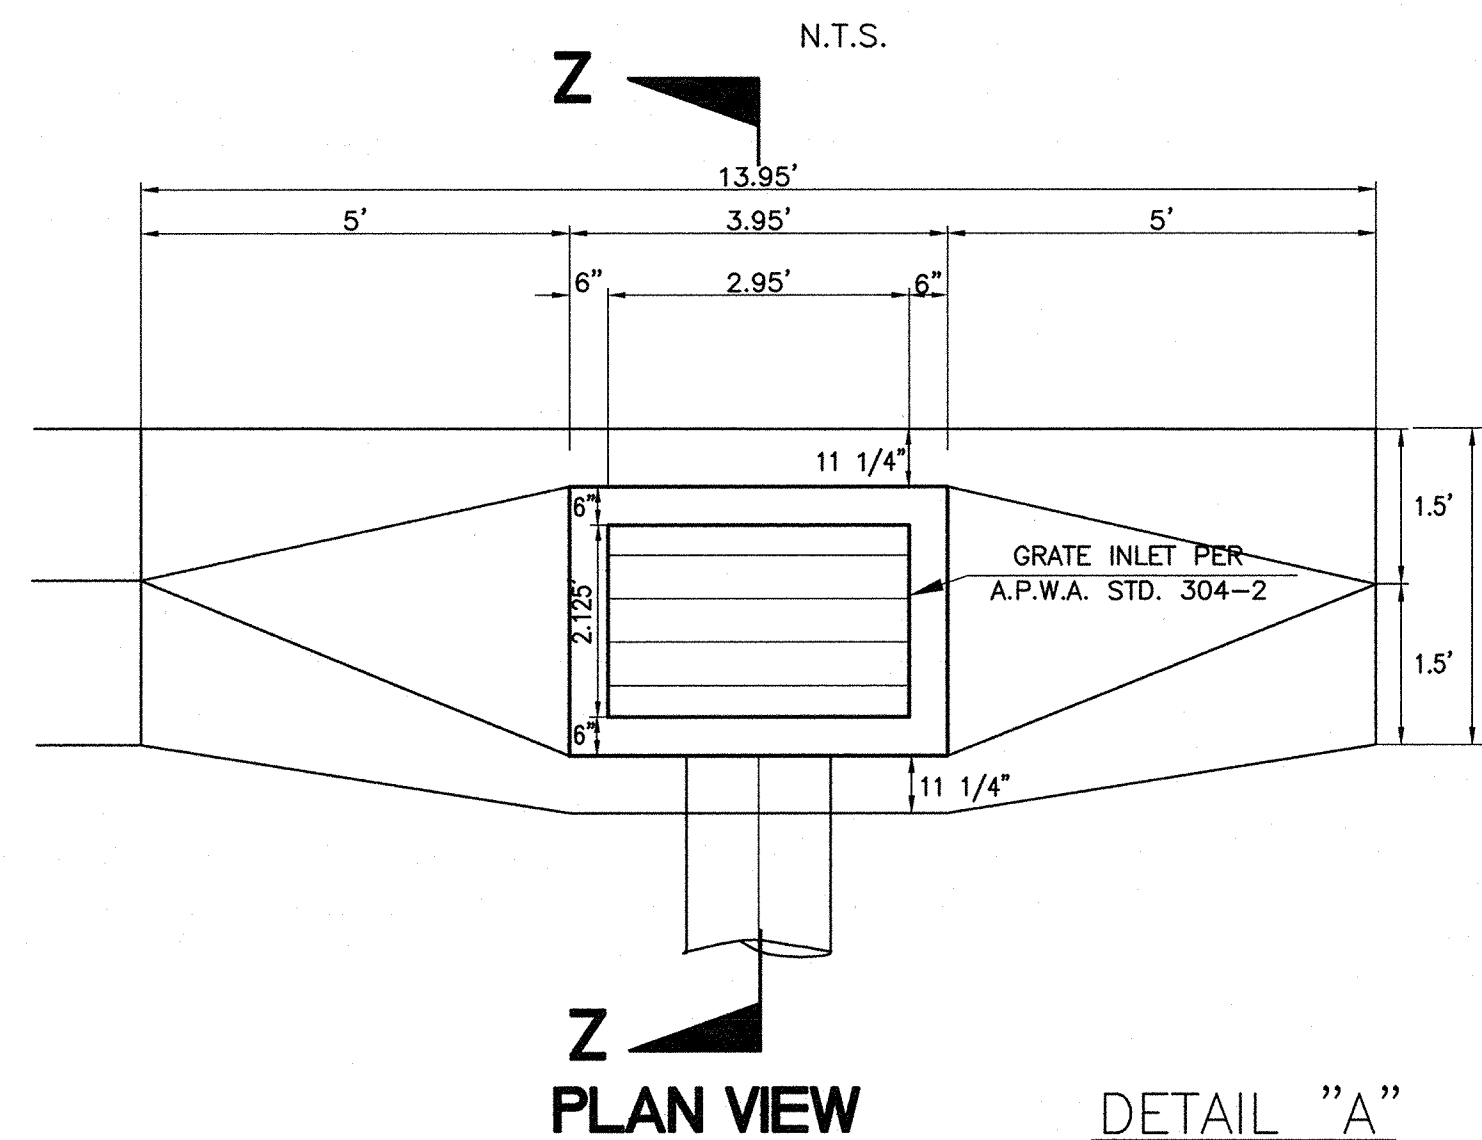

PLAN VIEW

DETAIL "A"

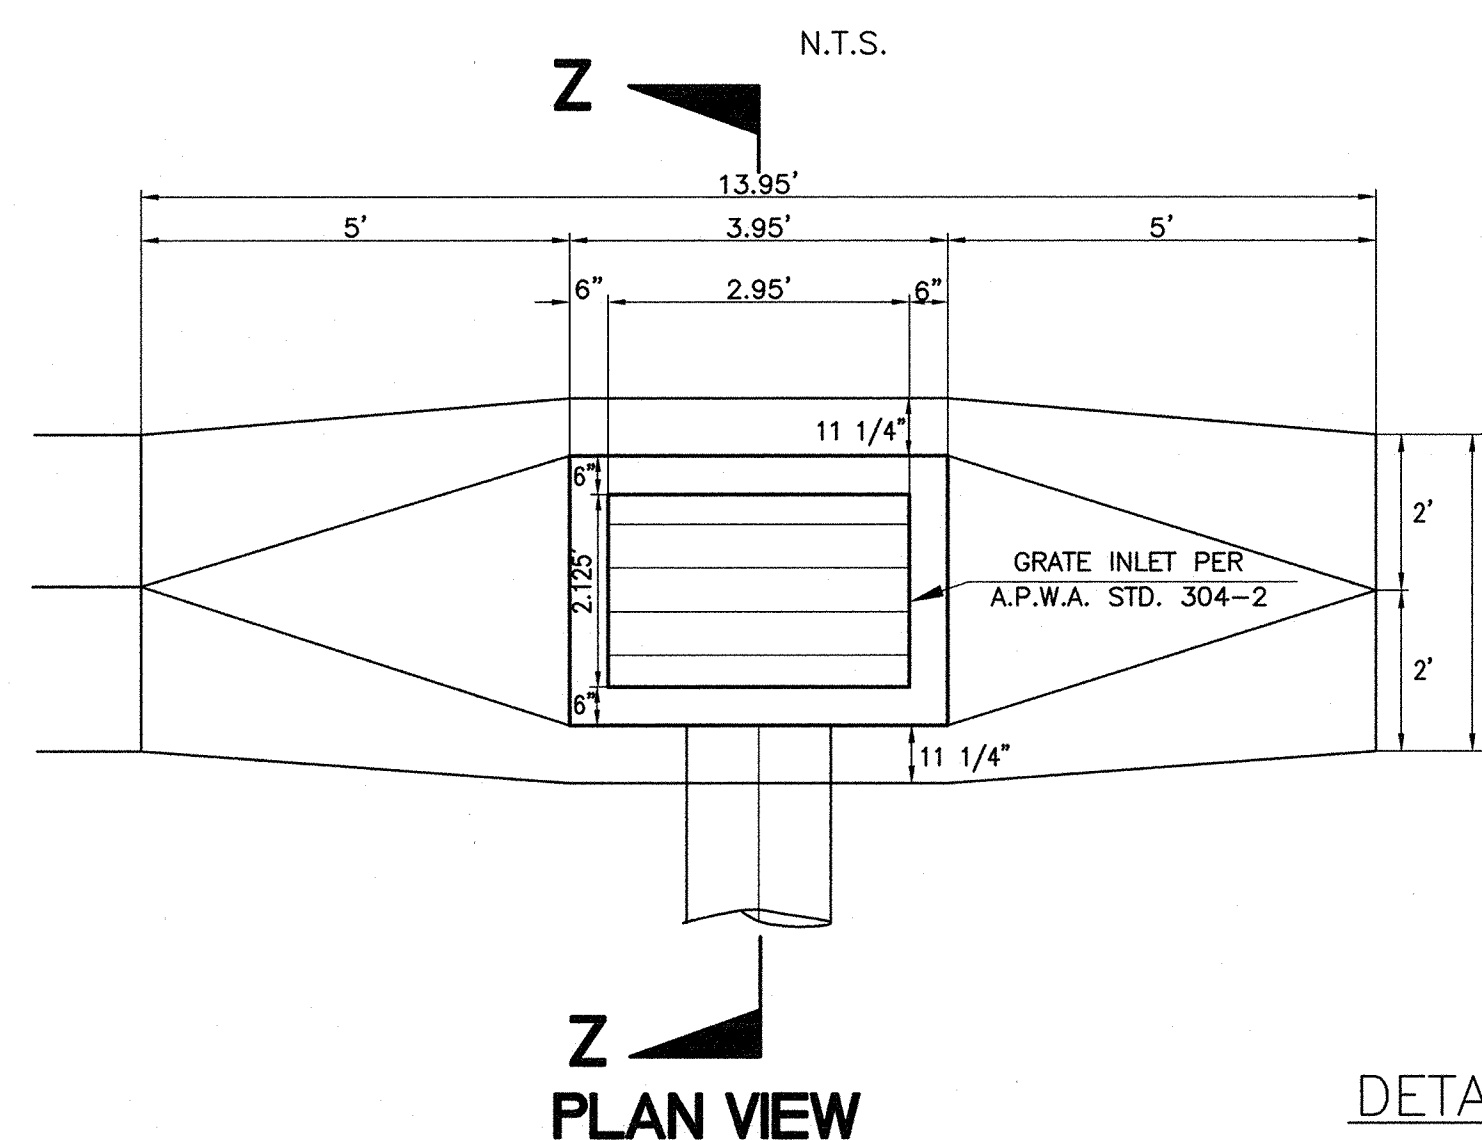


PLAN VIEW


DETAIL "B"

24 GRATE INLET DETAIL


N.T.S.

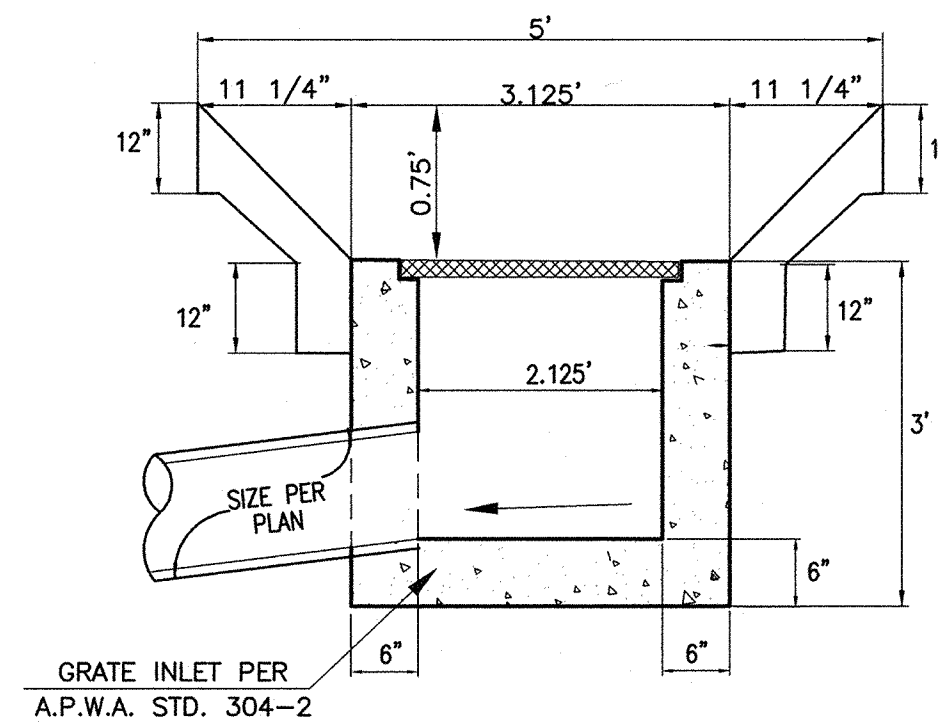

SECTION Z-Z

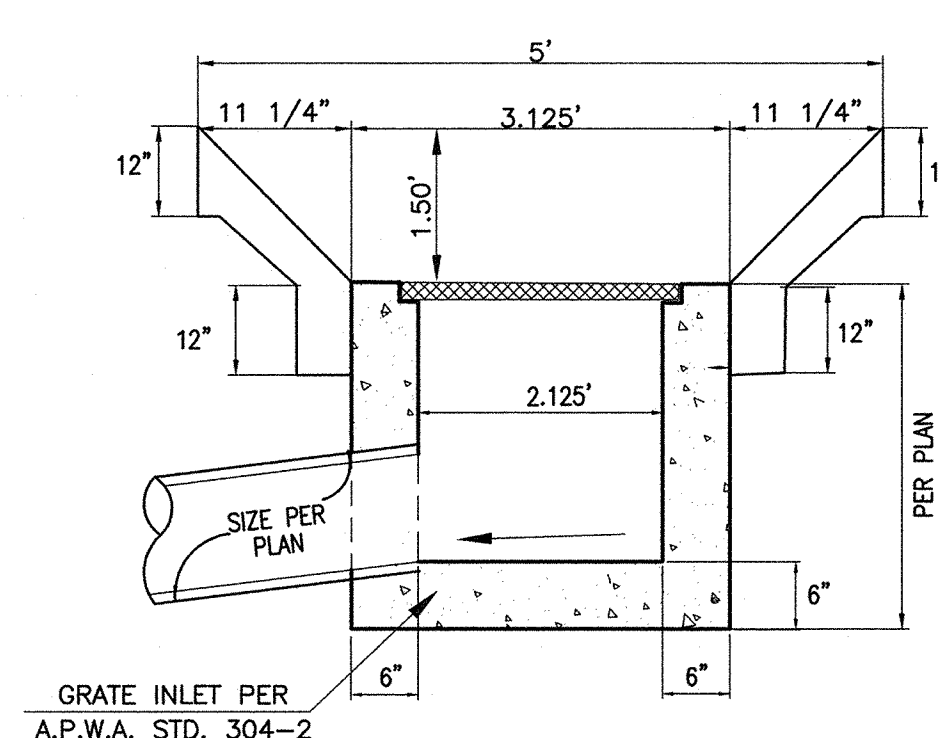


SECTION Z-Z

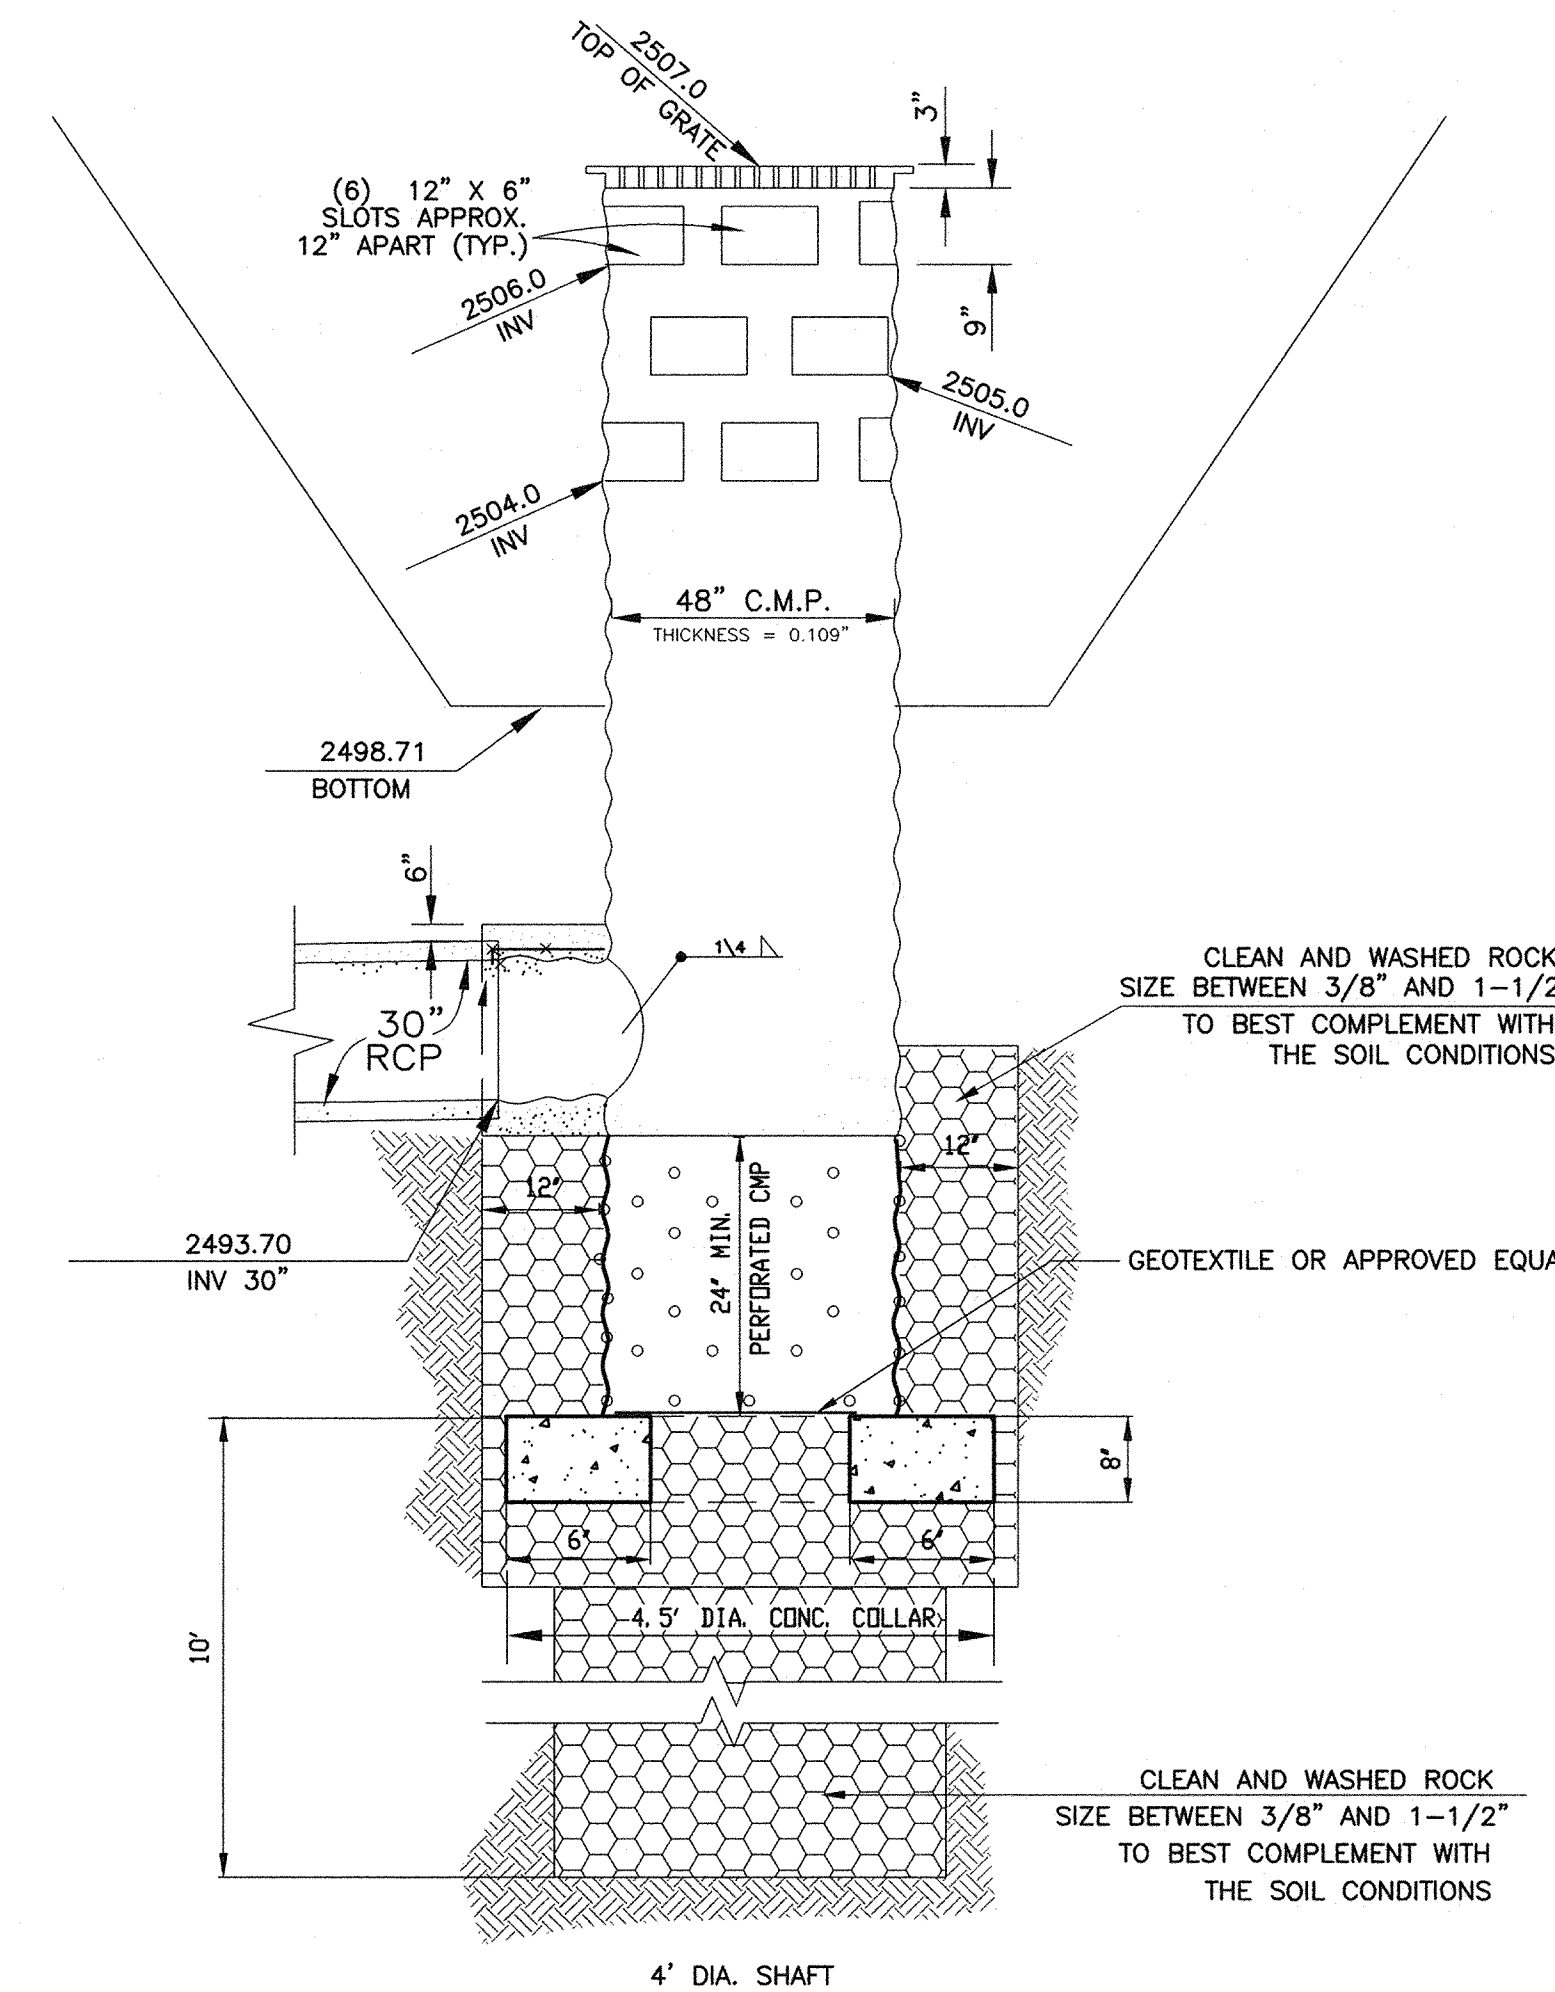

13 MODIFIED CMP RISER DETAIL

N.T.S.

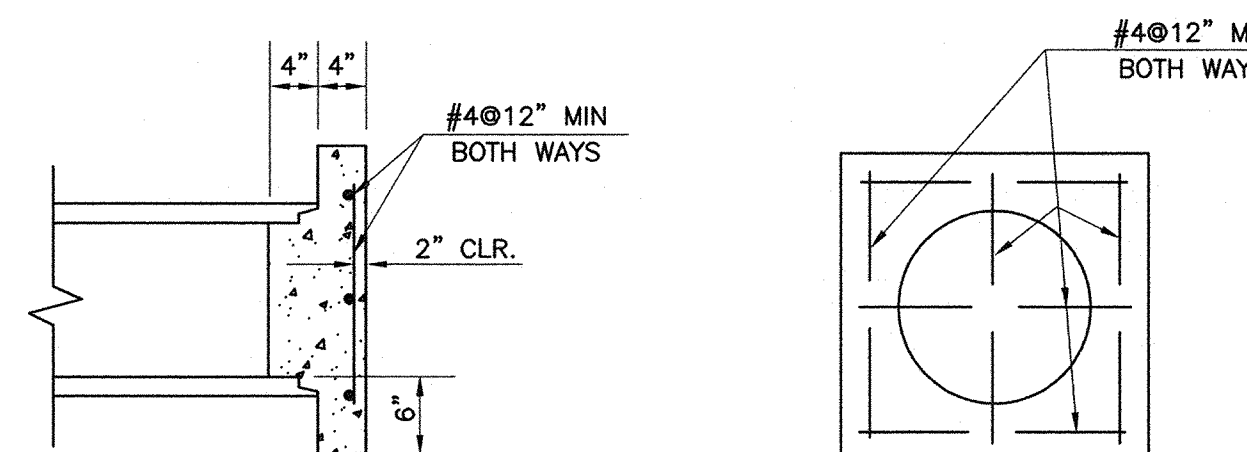

18 PIPE SEAL DETAIL

N.T.S.

BASE OF BEARING THE BEARINGS SHOWN HEREON ARE BASED ON THE NORTH LINE OF THE NORTHWEST 1/4 OF SECTION 8, TOWNSHIP 3 SOUTH, RANGE 1 WEST, SAN BERNARDINO MERIDIAN, BEING N 89°08'32" W AS PER RECORD OF SURVEY R.S.B. 65 / 20-25, RECORDS OF COUNTY OF RIVERSIDE, STATE OF CALIFORNIA.				BENCHMARK: U.S.C. & G.S. BENCHMARK No. 0 71 (RIVERSIDE COUNTY DESIGNATION 603-99-68) 0.8 MILES WEST ALONG THE SOUTHERN PACIFIC RAILROAD FROM THE STATION AT BEAUMONT, AT THE U.S. HWY. BRIDGE OVER THE RAILROAD, SET VERTICALLY IN THE NORTHWEST END OF THE SOUTHWEST PIER, 5.3 FT. SOUTHWEST OF THE SOUTHWEST RAIL OF THE SOUTHWEST TRACK AND 2.4 FT. ABOVE THE GROUND. THIS MARK HAS BEEN HAMMERED AND AND BATTERED BUT IS STILL SOLID. THE RAIL BED HAS BEEN WIDENED AND IS NOW DOUBLE TRACKED. ELEVATION = 2523.981 (NGVD 29 DATUM -- 1970 ADJ.)				1" = 40' DESIGNED B.W. CHECKED R.S. DRAWN B.W. APPROVED REV. BY REVISION DESCRIPTION APP'D DATE				REVIEWED BY: <i>[Signature]</i> DATE 10/25/06 RECOMMENDED FOR APPROVAL BY: <i>[Signature]</i> DATE 11/28/06 APPROVED BY: <i>[Signature]</i> DATE 11/28/06 CITY OF BEAUMONT PUBLIC WORKS DEPT., ENGINEERING DIVISION				PREPARED BY: <i>[Signature]</i> Thienes Engineering, Inc. CIVIL ENGINEERING • LAND SURVEYING 14349 FIRESTONE BOULEVARD LA MIRADA, CALIFORNIA 90638 PH(714)931-4011 FAX(714)931-4173 REINHARD STENZEL R.C.E. NO. 56155 DATE: 10-18-06 EXPIRES 12-31-06				CITY OF BEAUMONT STORM DRAIN IMPROVEMENT PLAN BEAUMONT LOGISTIC CENTER DETAILS				SHEET 9 OF 9 1586			
---	--	--	--	--	--	--	--	--	--	--	--	--	--	--	--	--	--	--	--	---	--	--	--	----------------------------	--	--	--

Last Update: 10/18/06
N:\2524\Storm drain\SD-SHT9.dwg

NOTES TO USERS

This map is for use in administering the National Flood Insurance Program. It does not necessarily identify all areas subject to flooding, particularly from local drainage sources of small size. The **community map repository** should be consulted for possible updated or additional flood hazard information.

To obtain more detailed information in areas where **Base Flood Elevations** (BFEs) and/or **floodways** have been determined, users are encouraged to consult the Flood Profiles and Floodway Data and/or Summary of Stillwater Elevations tables contained within the Flood Insurance Study (FIS) report that accompanies this FIRM. Users should be aware that BFEs shown on the FIRM represent rounded whole-foot elevations. These BFEs are intended for flood insurance rating purposes only and should not be used as the sole source of flood elevation information. Accordingly, flood elevation data presented in the FIS report should be utilized in conjunction with the FIRM for purposes of construction and/or floodplain management.

Coastal Base Flood Elevations shown on this map apply only landward of 0.0' North American Vertical Datum of 1988 (NAVD 88). Users of this FIRM should be aware that coastal flood elevations are also provided in the Summary of Stillwater Elevations tables in the Flood Insurance Study report for this jurisdiction. Elevations shown in the Summary of Stillwater Elevations tables should be used for construction and/or floodplain management purposes when they are higher than the elevations shown on this FIRM.

Boundaries of the **floodways** were computed at cross sections and interpolated between cross sections. The floodways were based on hydraulic considerations with regard to requirements of the National Flood Insurance Program. Floodway widths and other pertinent floodway data are provided in the Flood Insurance Study report for this jurisdiction.

Certain areas not in Special Flood Hazard Areas may be protected by **flood control structures**. Refer to Section 2.4 "Flood Protection Measures" of the Flood Insurance Study report for information on flood control structures for this jurisdiction.

The **projection** used in the preparation of this map was Universal Transverse Mercator (UTM) zone 11. The **horizontal datum** was NAD 83, GRS80 spheroid. Differences in datum, spheroid, projection or UTM zones used in the production of FIRMs for adjacent jurisdictions may result in slight positional differences in map features across jurisdiction boundaries. These differences do not affect the accuracy of this FIRM.

Flood elevations on this map are referenced to the North American Vertical Datum of 1988. These flood elevations must be compared to structure and ground elevations referenced to the same vertical datum. For information regarding conversion between the National Geodetic Vertical Datum of 1929 and the North American Vertical Datum of 1988, visit the National Geodetic Survey website at <http://www.ngs.noaa.gov> or contact the National Geodetic Survey at the following address:

NGS Information Services
NOAA, NNGS12
National Geodetic Survey
SSMC-3, #9202
1315 East-West Highway
Silver Spring, Maryland 20910-3282
(301) 713-3242

To obtain current elevation, description, and/or location information for **bench marks** shown on this map, please contact the Information Services Branch of the National Geodetic Survey at (301) 713-3242, or visit its website at <http://www.ngs.noaa.gov>.

Base map information shown on this FIRM was derived from U.S. Geological Survey Digital Orthophoto Quadrangles produced at a scale of 1:12,000 from photography dated 1994 or later.


This map may reflect more detailed and up-to-date **stream channel configurations** than those shown on the previous FIRM for this jurisdiction. The floodplains and floodways that were transferred from the previous FIRM may have been adjusted to conform to these new stream channel configurations. As a result, the Flood Profiles and Floodway Data in the Flood Insurance Study Report (which contains authoritative hydraulic data) may reflect stream channel distances that differ from what is shown on this map.

Corporate limits shown on this map are based on the best data available at the time of publication. Because changes due to annexations or de-annexations may have occurred after this map was published, map users should contact appropriate community officials to verify current corporate limit locations.

Please refer to the separately printed **Map Index** for an overview map of the county showing the layout of map panels; community map repository addresses; and a Listing of Communities table containing National Flood Insurance Program dates for each community as well as a listing of the panels on which each community is located.

Contact the **FEMA Map Service Center** at 1-800-358-9616 for information on available products associated with this FIRM. Available products may include previously issued Letters of Map Change, a Flood Insurance Study report, and/or digital versions of this map. The FEMA Map Service Center may also be reached by Fax at 1-800-358-9620 and its website at <http://msc.fema.gov>.

If you have **questions about this map** or questions concerning the National Flood Insurance Program in general, please call **1-877-FEMA MAP** (1-877-336-2627) or visit the FEMA website at <http://www.fema.gov>.

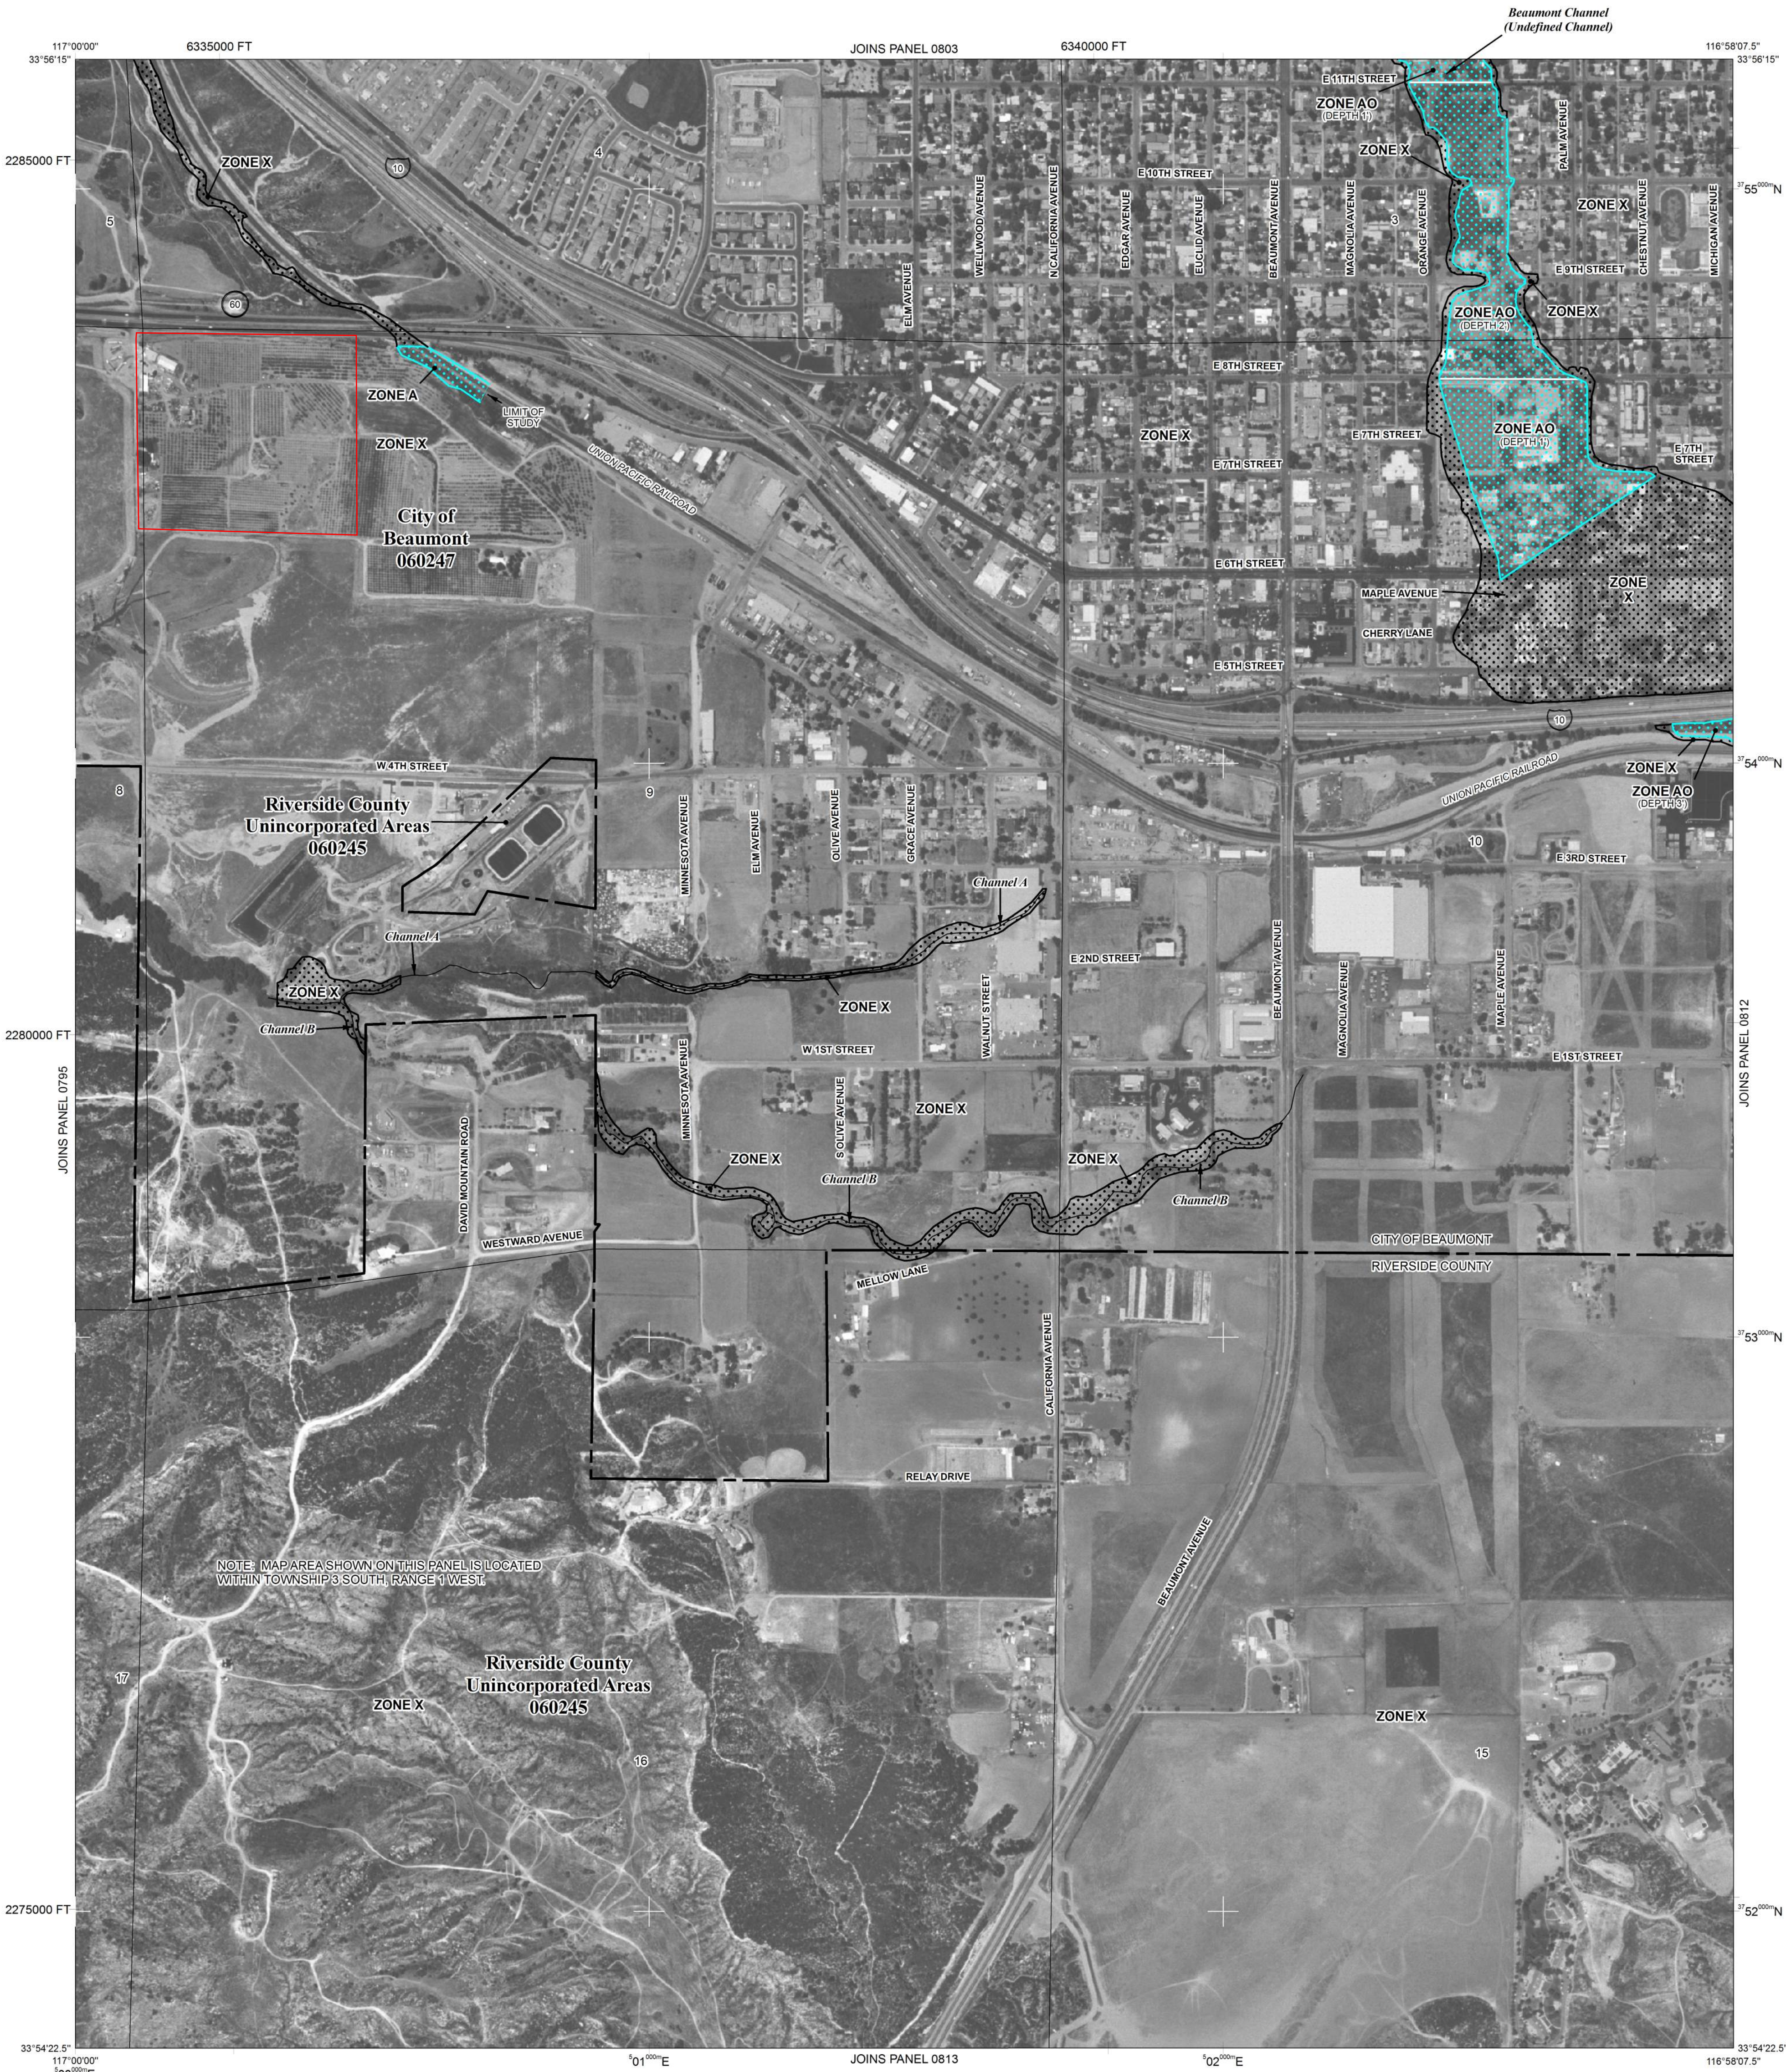

LEGEND

- SPECIAL FLOOD HAZARD AREAS SUBJECT TO INUNDATION BY THE 1% ANNUAL CHANCE FLOOD**
- The 1% annual flood (100-year flood), also known as the base flood, is the flood that has a 1% chance of being equaled or exceeded in any given year. The Special Flood Hazard Area is the area subject to flooding by the 1% annual chance flood. Areas of Special Flood Hazard include Zones A, AE, AH, AO, AR, A99, V, and VE. The Base Flood Elevation is the water-surface elevation of the 1% annual chance flood.
- ZONE A** No Base Flood Elevations determined.
- ZONE AE** Base Flood Elevations determined.
- ZONE AH** Flood depths of 1 to 3 feet (usually areas of ponding); Base Flood Elevations determined.
- ZONE AO** Flood depths of 1 to 3 feet (usually sheet flow on sloping terrain); average depths determined. For areas of alluvial fan flooding, velocities also determined.
- ZONE AR** Special Flood Hazard Area formerly protected from the 1% annual chance flood by a flood control system that was subsequently determined. Zone AR indicates that the former flood control system is being restored to provide protection from the 1% annual chance or greater flood.
- ZONE A99** Area to be protected from 1% annual chance flood by a Federal flood protection system under construction; no Base Flood Elevations determined.
- ZONE V** Coastal flood zone with velocity hazard (wave action); no Base Flood Elevations determined.
- ZONE VE** Coastal flood zone with velocity hazard (wave action); Base Flood Elevations determined.
- FLOODWAY AREAS IN ZONE AE**
- The floodway is the channel of a stream plus any adjacent floodplain areas that must be kept free of encroachment so that the 1% annual chance flood can be carried without substantial increases in flood heights.
- OTHER FLOOD AREAS**
- ZONE X** Areas of 0.2% annual chance flood; areas of 1% annual chance flood with average depths of less than 1 foot or with drainage areas less than 1 square mile; and areas protected by levees from 1% annual chance flood.
- OTHER AREAS**
- ZONE X** Areas determined to be outside the 0.2% annual chance floodplain.
- ZONE D** Areas in which flood hazards are undetermined, but possible.
- COASTAL BARRIER RESOURCES SYSTEM (CBRS) AREAS**
- OTHERWISE PROTECTED AREAS (OPAs)**
- CBRS areas and OPAs are normally located within or adjacent to Special Flood Hazard Areas.
- 1% annual chance floodplain boundary
- 0.2% annual chance floodplain boundary
- Floodway boundary
- Zone D boundary
- CBRS and OPA boundary
- Boundary dividing Special Flood Hazard Area zones and boundaries of Special Flood Hazard Areas of different Base Flood Elevations, flood depths or flood velocities.
- Base Flood Elevation line and value; elevation in feet*
- Base Flood Elevation value where uniform within zone; elevation in feet*

* Referenced to the North American Vertical Datum of 1988

Cross section line

Transsect line

Geographic coordinates referenced to the North American Datum of 1983 (NAD 83), Western Hemisphere

1000-meter Universal Transverse Mercator grid values, zone 11N

5000-foot grid ticks: California State Plane coordinate system, zone VI (FIPSZONE 0406), Lambert Conformal Conic projection

Bench mark (see explanation in Notes to Users section of this FIRM panel)

River Mile

MAP REPOSITORY

Refer to listing of Map Repositories on Map Index


EFFECTIVE DATE OF COUNTYWIDE FLOOD INSURANCE RATE MAP

August 28, 2008

EFFECTIVE DATE(S) OF REVISION(S) TO THIS PANEL

For community map revision history prior to countywide mapping, refer to the Community Map History table located in the Flood Insurance Study report for this jurisdiction.

To determine if flood insurance is available in this community, contact your Insurance agent or call the National Flood Insurance Program at 1-800-638-6620.

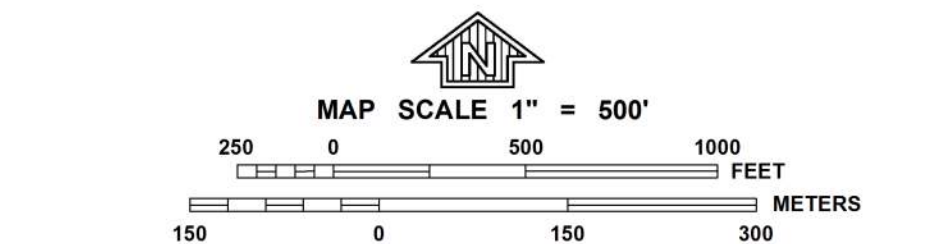

NATIONAL FLOOD INSURANCE PROGRAM

PANEL 0811G

FIRM

FLOOD INSURANCE RATE MAP

RIVERSIDE COUNTY, CALIFORNIA AND INCORPORATED AREAS

PANEL 811 OF 3805
(SEE MAP INDEX FOR FIRM PANEL LAYOUT)

CONTAINS:

COMMUNITY	NUMBER	PANEL	SUFFIX
BEAUMONT, CITY OF	060247	0811	G
RIVERSIDE COUNTY	060245	0811	G

Notice to User: The **Map Number** shown below should be used when placing map orders; the **Community Number** shown above should be used on insurance applications for the subject community.

MAP NUMBER
06065C0811G

EFFECTIVE DATE
AUGUST 28, 2008

Federal Emergency Management Agency